


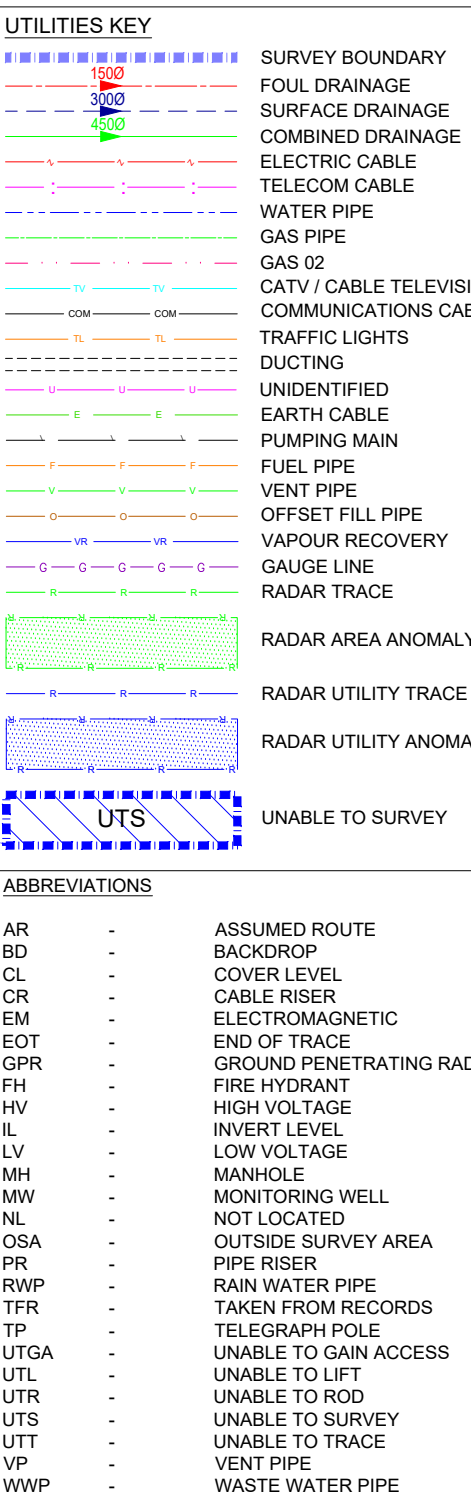

Rev	Details	Date	Drawn
Client			
Project Asda Plisworth			
Title Underground Utility Survey			
Job No. 04049			
Scale 1:200	Date 15.12.22		Person 051