




©Crown Copyright and database rights 2020 OS Licence no. 100019980

Location Plan @ 1:1250 at A2

NOTES		
● This drawing is copyright. No unauthorised copying of drawing without the express permission of the architect.		
● Do not scale from prints. Use figure dimensions only.		
● Contractors to check all dimensions on site prior to commencement of works.		
● All works to be carried out in accordance with current statutory Health and Safety Regulations.		
● This drawing is to be read in conjunction with all relevant consultants' and / or specialists' drawings / documents and any discrepancies or variations are to be notified to the architect before affected work commences.		
REV.	AMENDMENTS	DATE

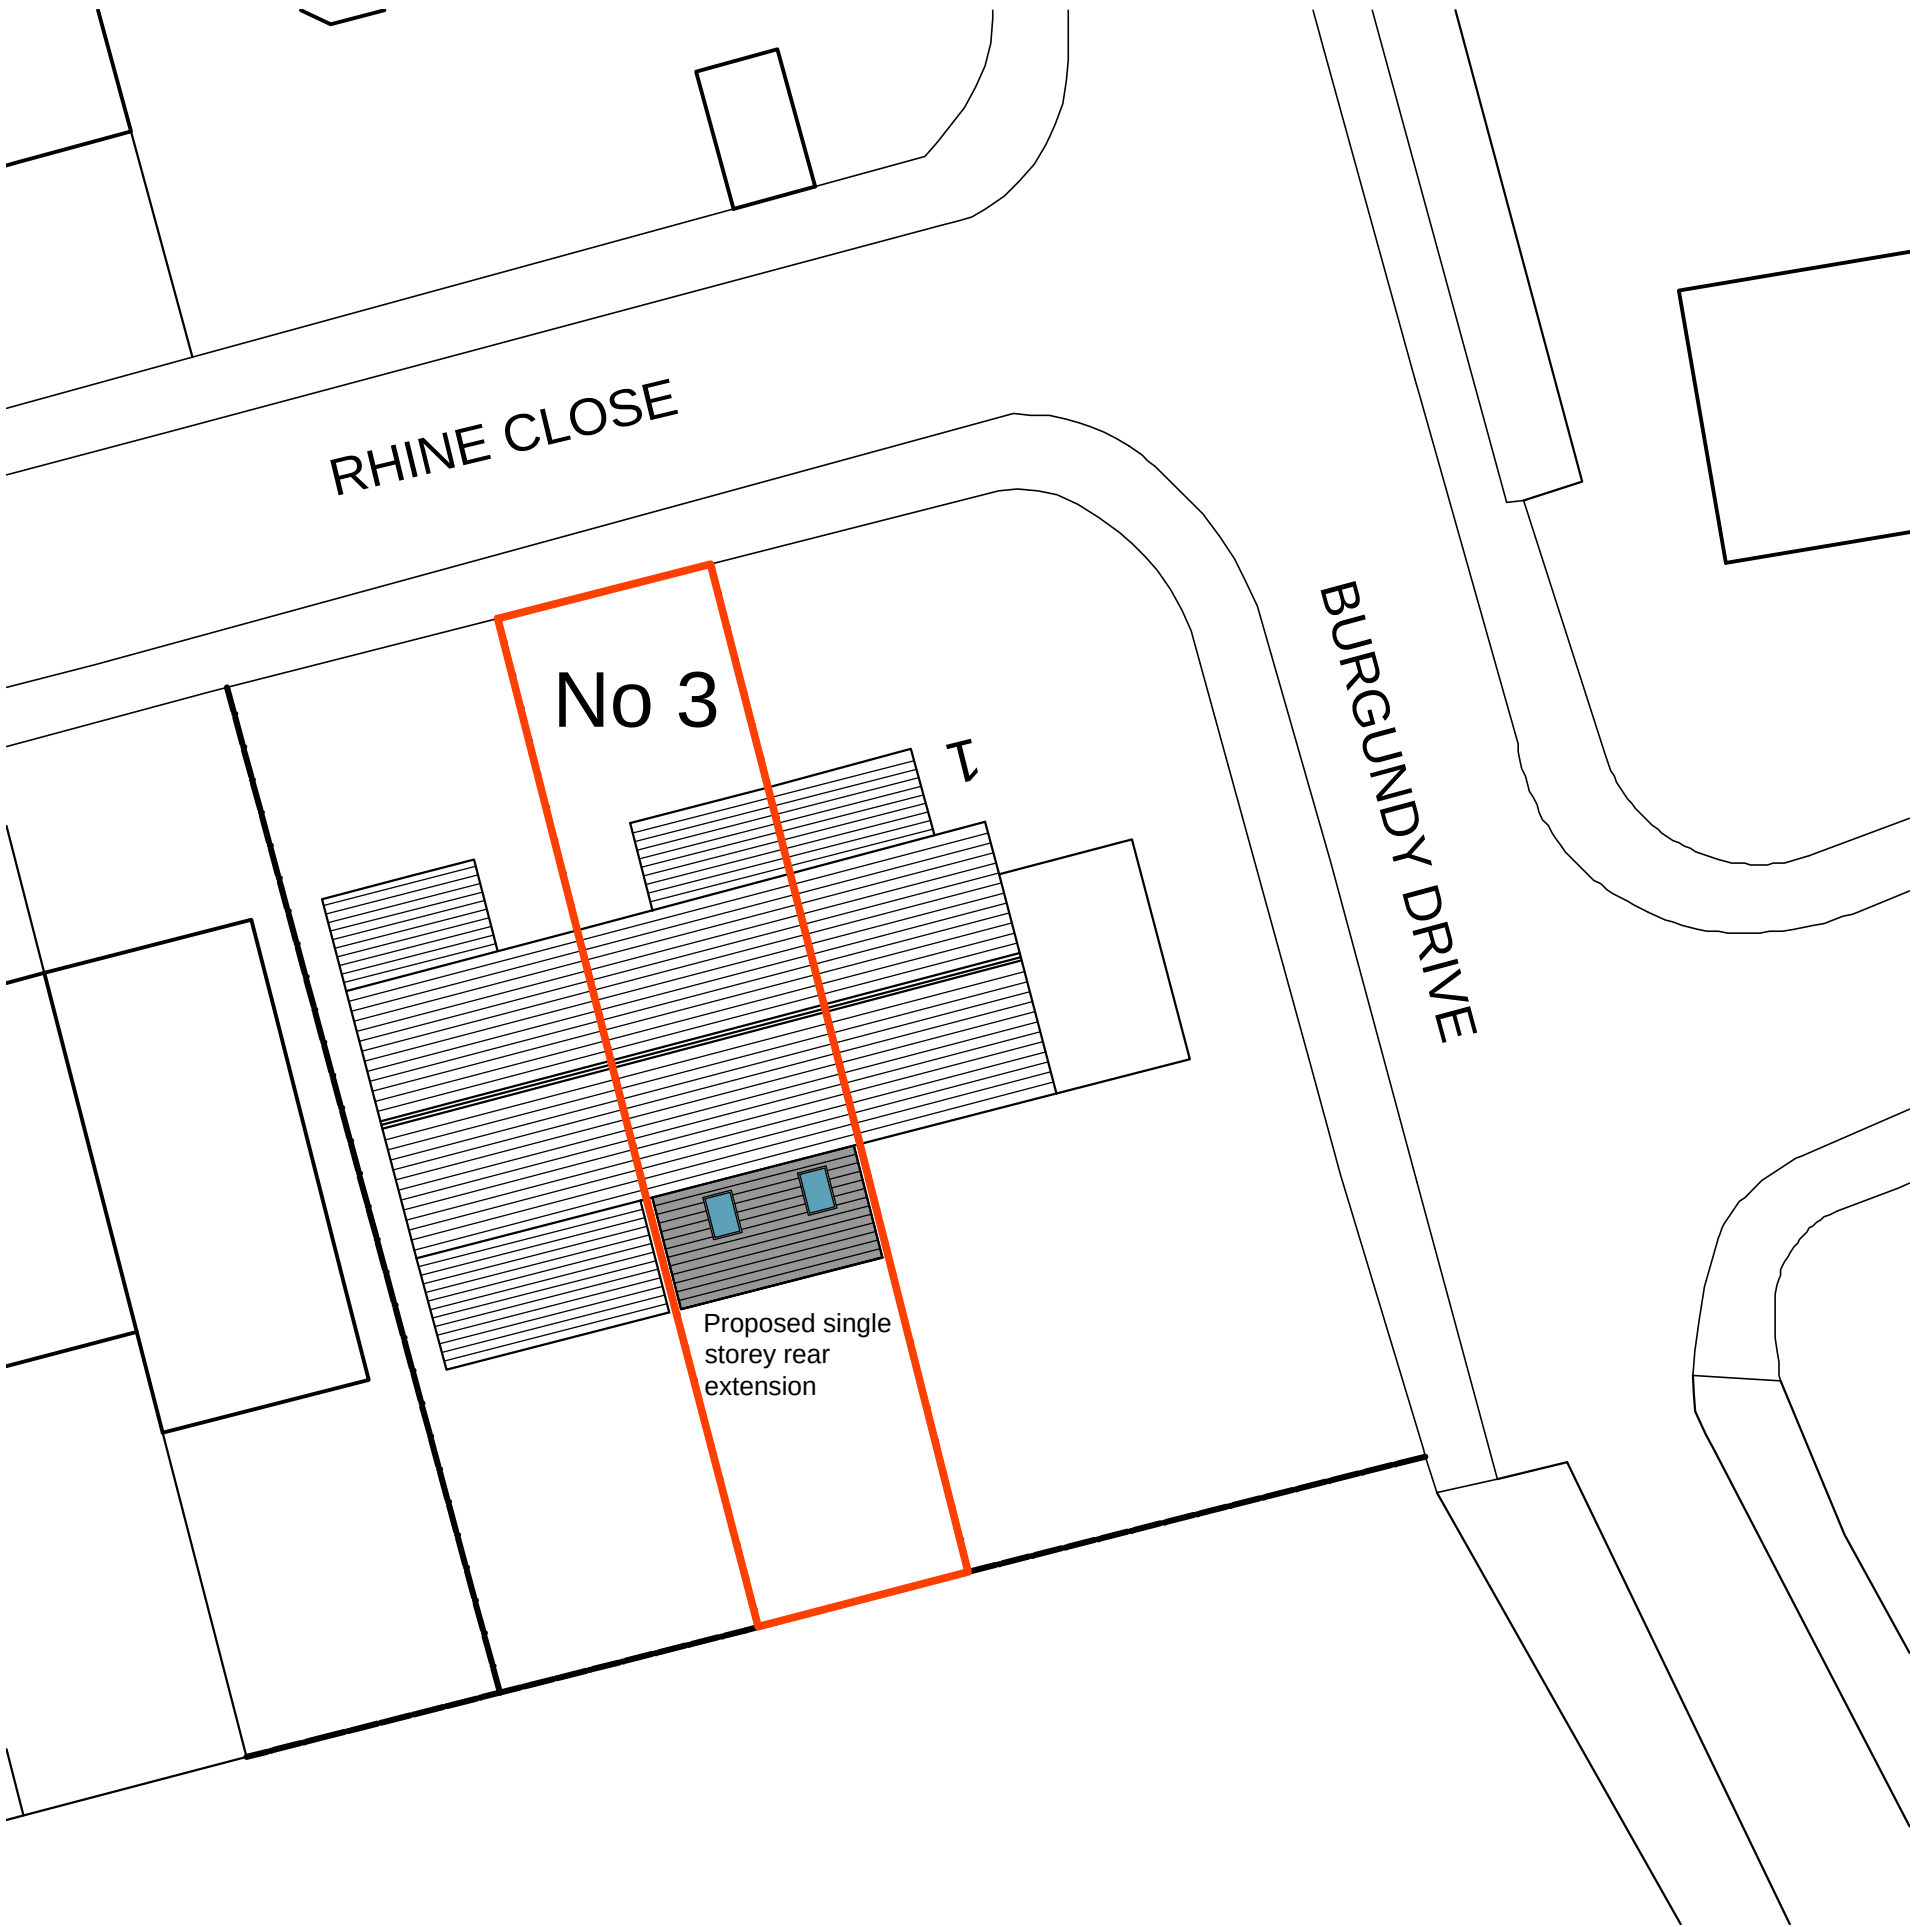

Proposed Block Plan @ 1:200 at A2

Project	EXTENSION & ALTERATIONS TO: 3 RHINE CLOSE, TOTTINGTON, BURY BL8 3NP
Drawing	LOCATION PLAN & PROPOSED BLOCK PLAN
Client	MR & MRS D. TURNER
Dwn. By	NP
Scale	1:1250 @ A2
Drg. No.	20-10-01
Drg. Size	A3
Date	OCTOBER 2020