


'SITE AREA'

$19.8 \times 19.0 = 376.2m^2$
 $= 0.03762 HA.$

- 6400x2400 constant (2) (3)
- 2.5m high used to store domestic items in top left NW corner of site
- 2x small speed motor boats stored under trailers stored underneath constant (2) (3)
- 2/6400x2400 constant (2) (3) @ 2.5m high onto a concrete slab base in SW corner of site

- All four sides are bounded by 1.65m high boundary treatment inc wooden slat and concrete slat to 12m of curb, side of 4+5 concrete ave and PC post/pave to rear of 2,3+4 concrete ave

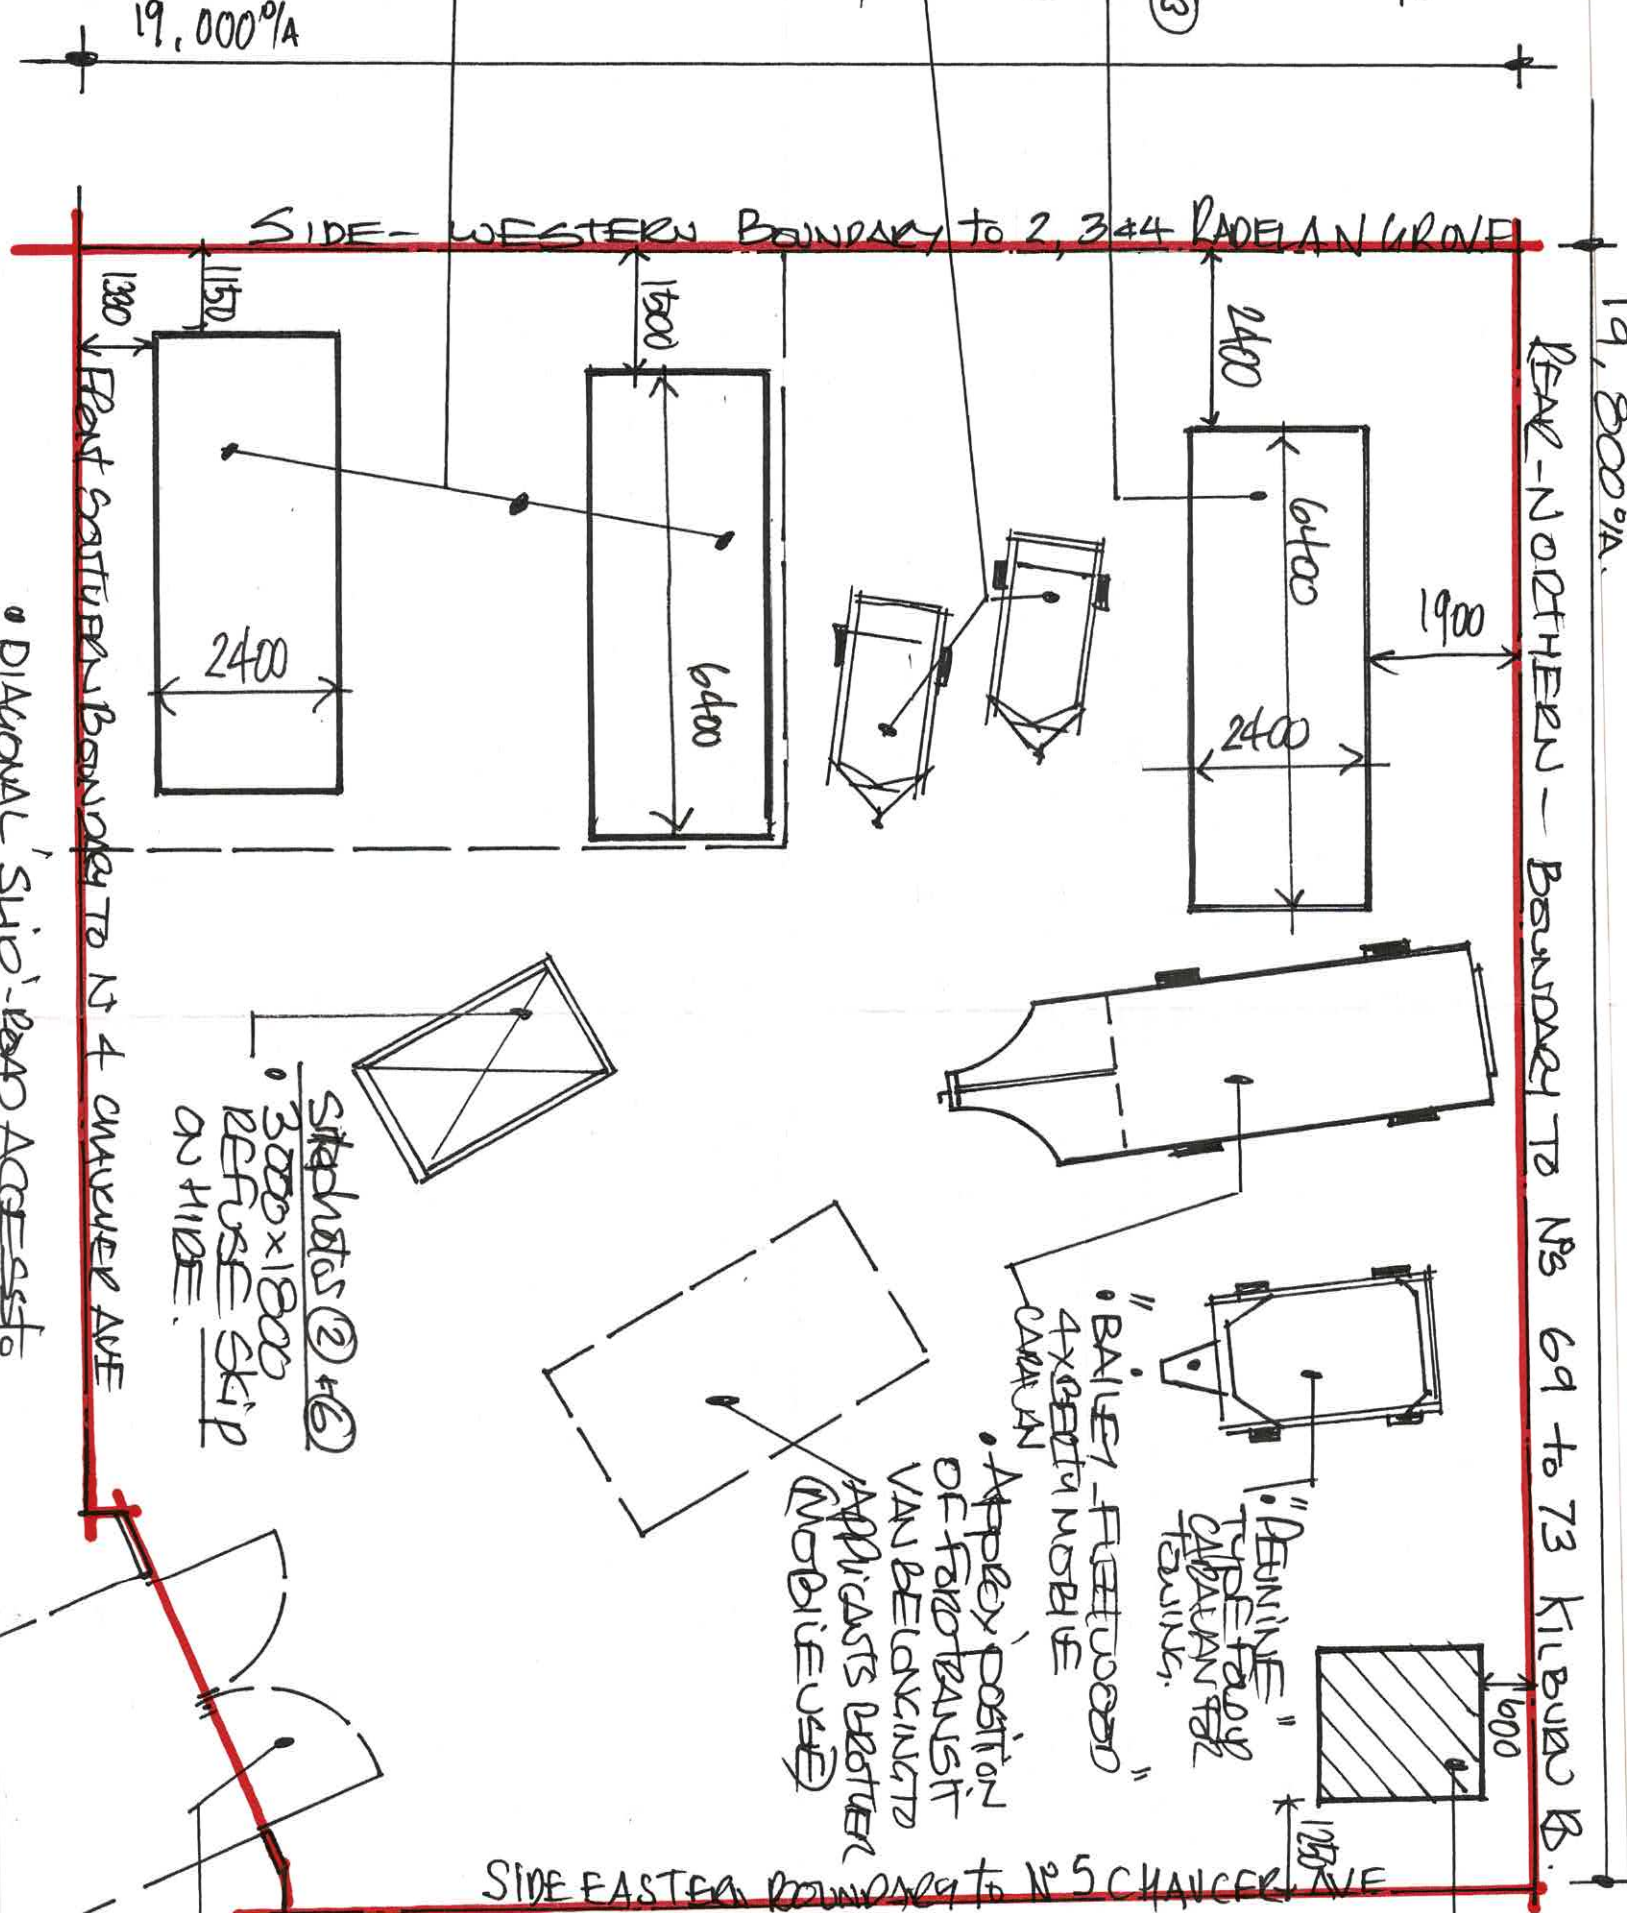

1:100 SITE - BLOCK - PLAN

- DIAGONAL 'SLIP' ROAD ACCESS TO OPEN AREA AND BETWEEN N5+5 CONCRETE AVE.

Site photos (2) (6)
 3000x1800 REFUSE SKIP ON HIDE.

"BAILEY - FUELED 4X3000 NOBIE CAVAN
 "DENIMINE TYPE 1000 CAPTAIN FOR FURNING.
 "APPLY POSITION OF FORTRANST VAN BELONGING TO APPLICANTS BROTHER (MOBILE USE)"

Refer to site photos (1) for details of drainage system attached to fence at N5 and storage of waste materials

As site photo (2)

- INWARD OPENING PAIR OF Wrought IRON - SECURITY GATES TO ACCESS OPEN AND HEAD OF ACCESS - 'SLIP' ROAD BETWEEN N5+5 CONCRETE AVE

- Refer to site photos (1) (2) (3) (4) (5) (6)

D R G N: **1A**