



EV charging point to be fitted within existing garage with new electrical feed taken to location from existing domestic supply

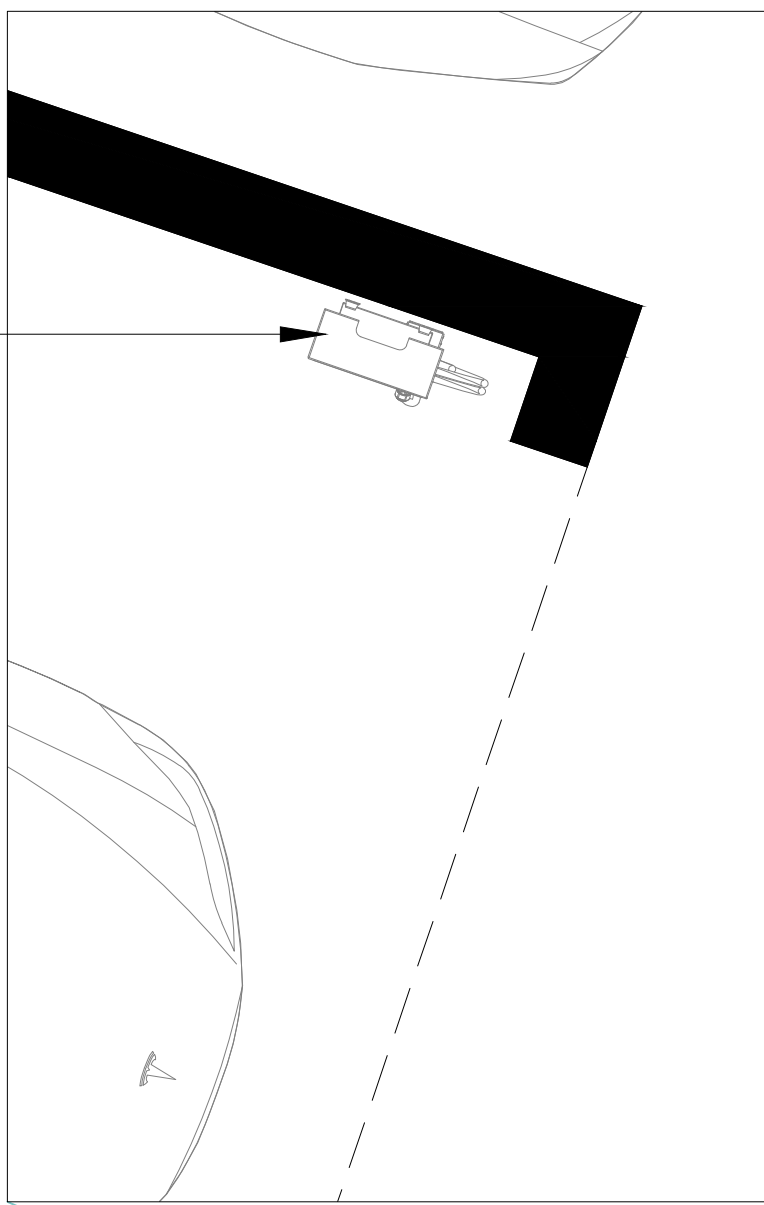


SUNNY BOWER STREET

29


NOTE: CAR PARKING ARRANGEMENTS FOR APPLICATION SITE AND ADJOINED PROPERTY TO REMAIN UNCHANGED BY PROPOSED DEVELOPMENT

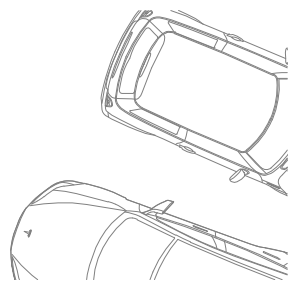

DENOTES CAR PARKING ARRANGEMENTS FOR APPLICATION SITE

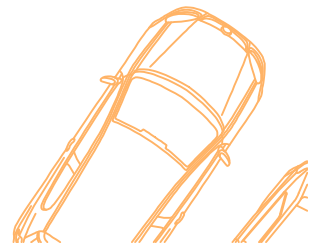

DENOTES CAR PARKING ARRANGEMENTS FOR ADJOINED PROPERTY

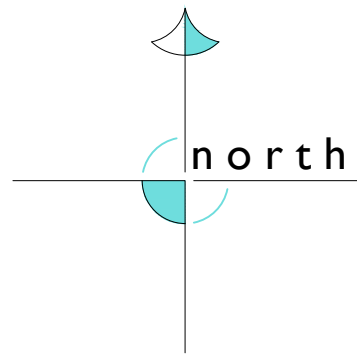

notes:

- red dashed lines indicate extent of existing construction to be removed
- shaded areas indicate extent of existing construction to be retained

SKY architecture, design & consulting	e: james@skyarchitecture.co.uk	Client Chris and Stacey Sudders	Drawing Title Proposed Site Arrangement Details	Job Number 23001	Date July 2024	Paper Size A1	Revision -
	t: 07743644720	Site Address 33 Sunny Bower Street, Tottington, BL8 3HL		Drawing Number 103	Stage Planning	Scale 1:100	
	w: www.skyarchitecture.co.uk						