


DRAWING PRODUCED FOR
PLANNING PURPOSES ONLY.

DO NOT SCALE FROM THIS
DRAWING



Existing

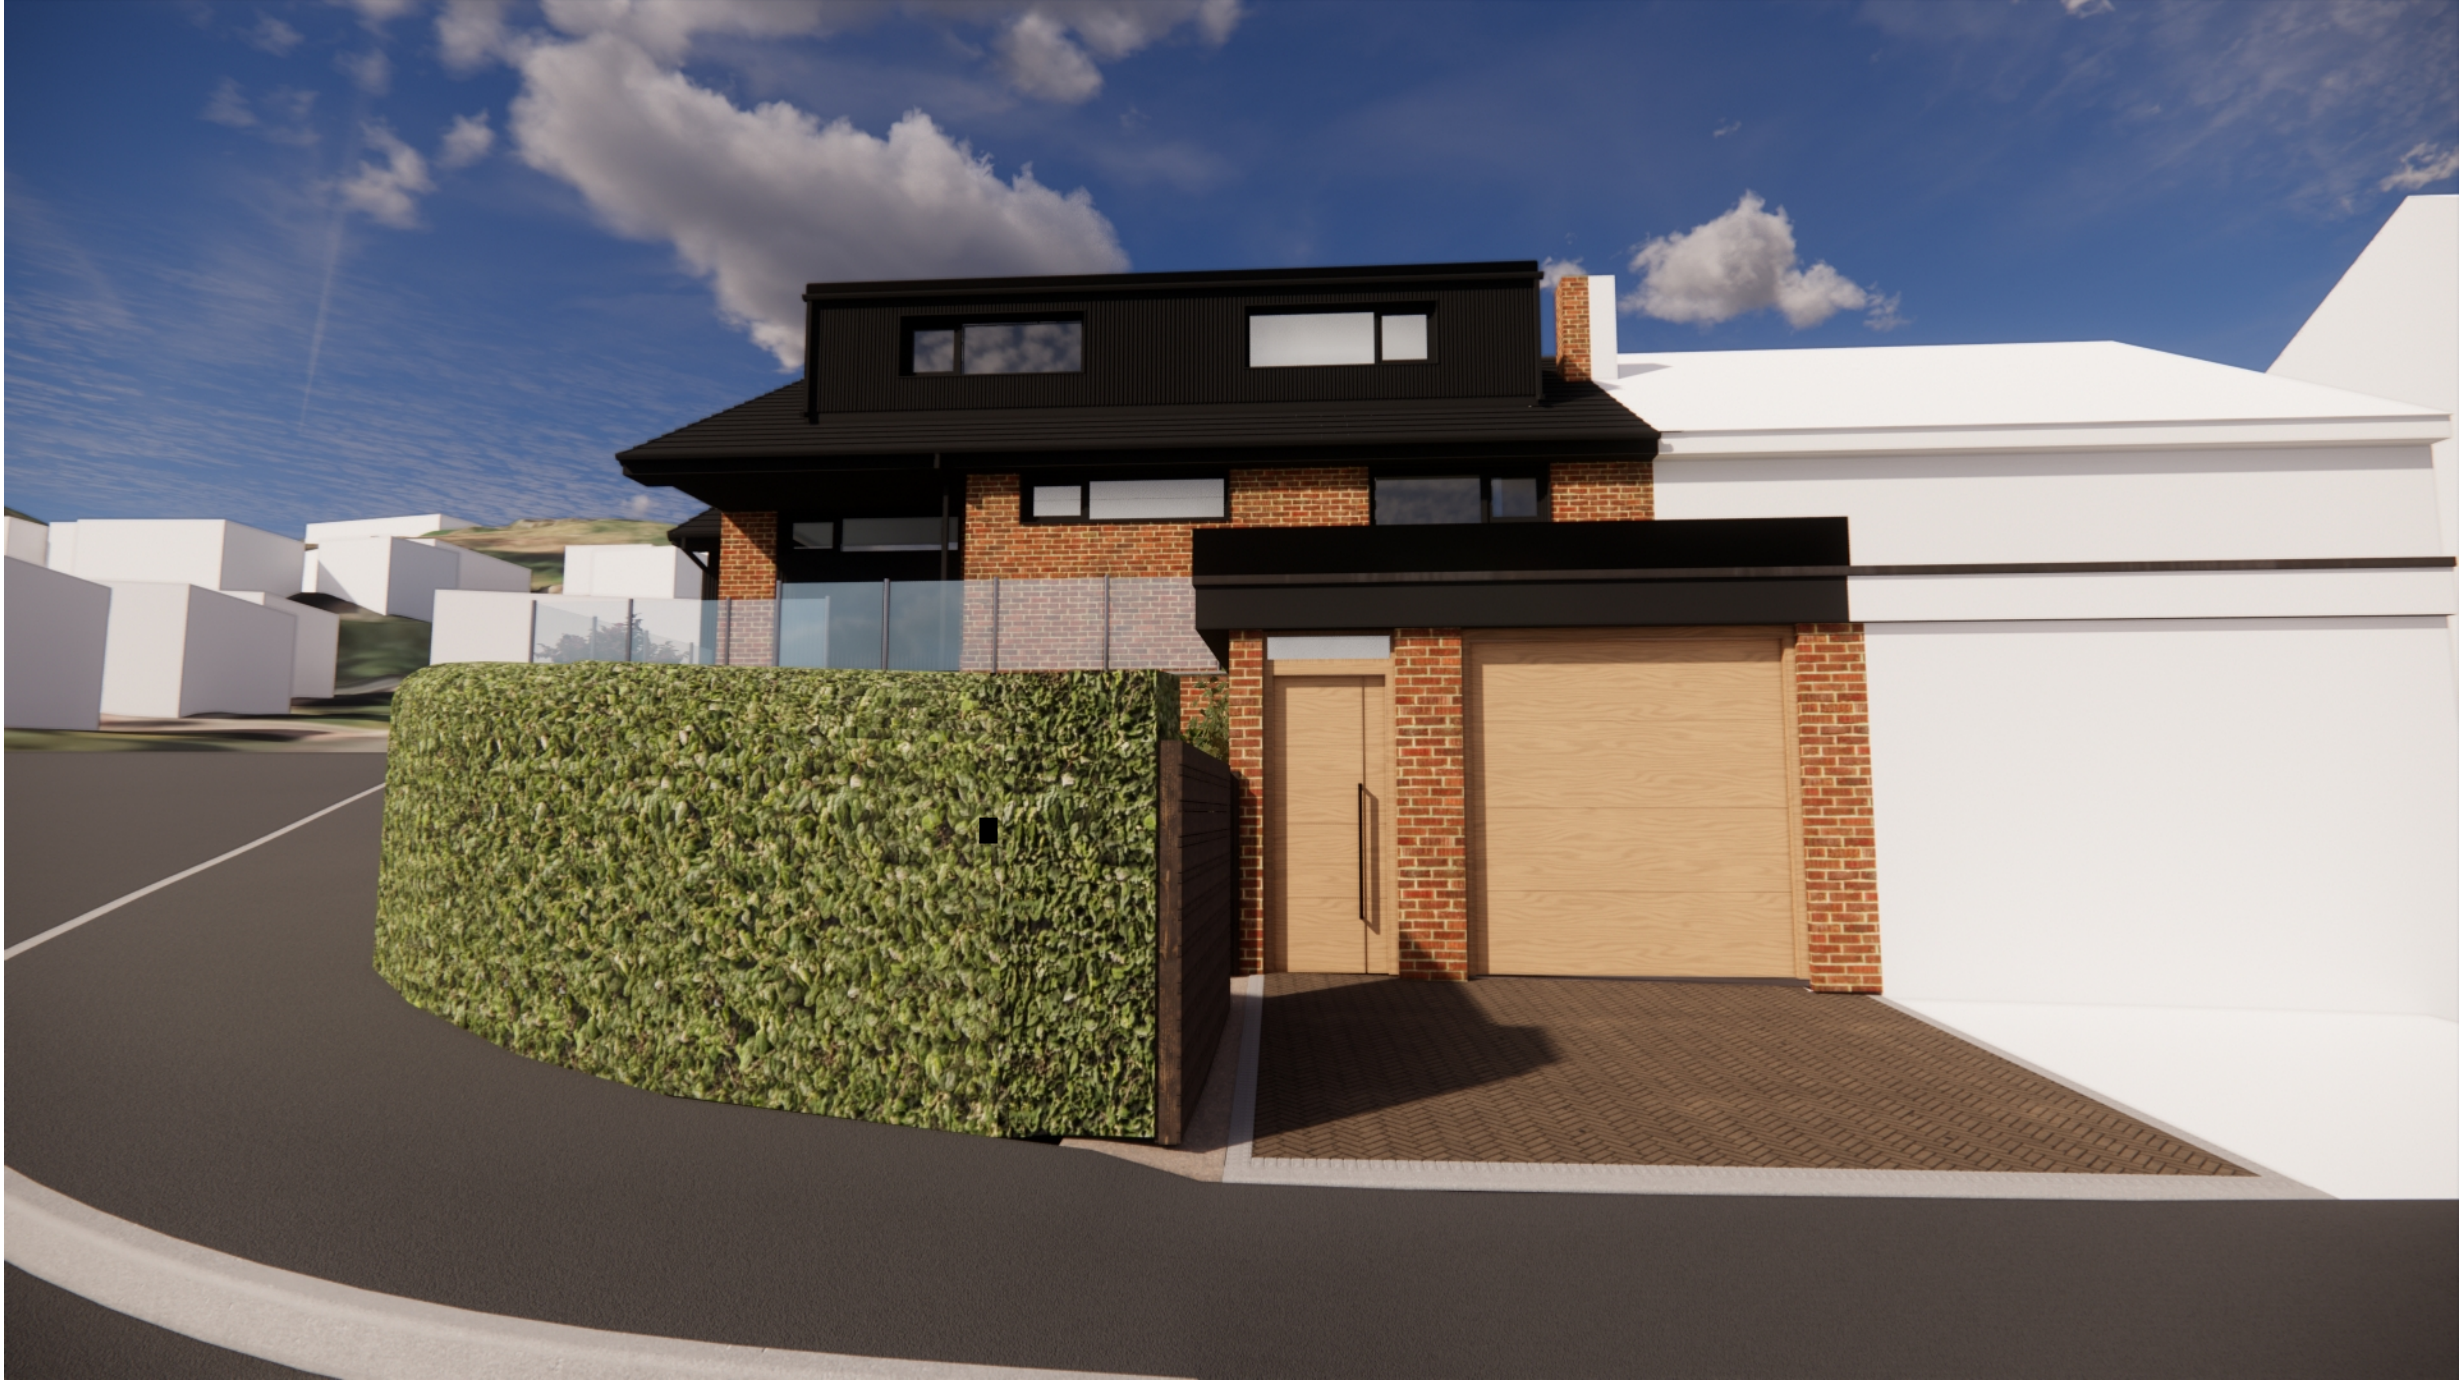

Proposed

Rev	Date	Description
-	20/11/2025	First Issue



15 Springside View
Bury, BL8 4LU
Tel: 07989 567869

Company No. 13615864
hello@homeorganise.me
<https://www.homeorganise.me>

CLIENT
Mr. & Mrs. Hay

PROJECT
12 Heapworth Avenue
Ramsbottom
BL0 9EH

DRAWING TITLE:
Artists Impressions Sheet
3

DRAWING NUMBER: 0025/01_12
REV: -

DATE: 23/11/2025
Scale @ A1
N.T.S.