



DRAWING PRODUCED FOR
PLANNING PURPOSES ONLY.

DO NOT SCALE FROM THIS
DRAWING

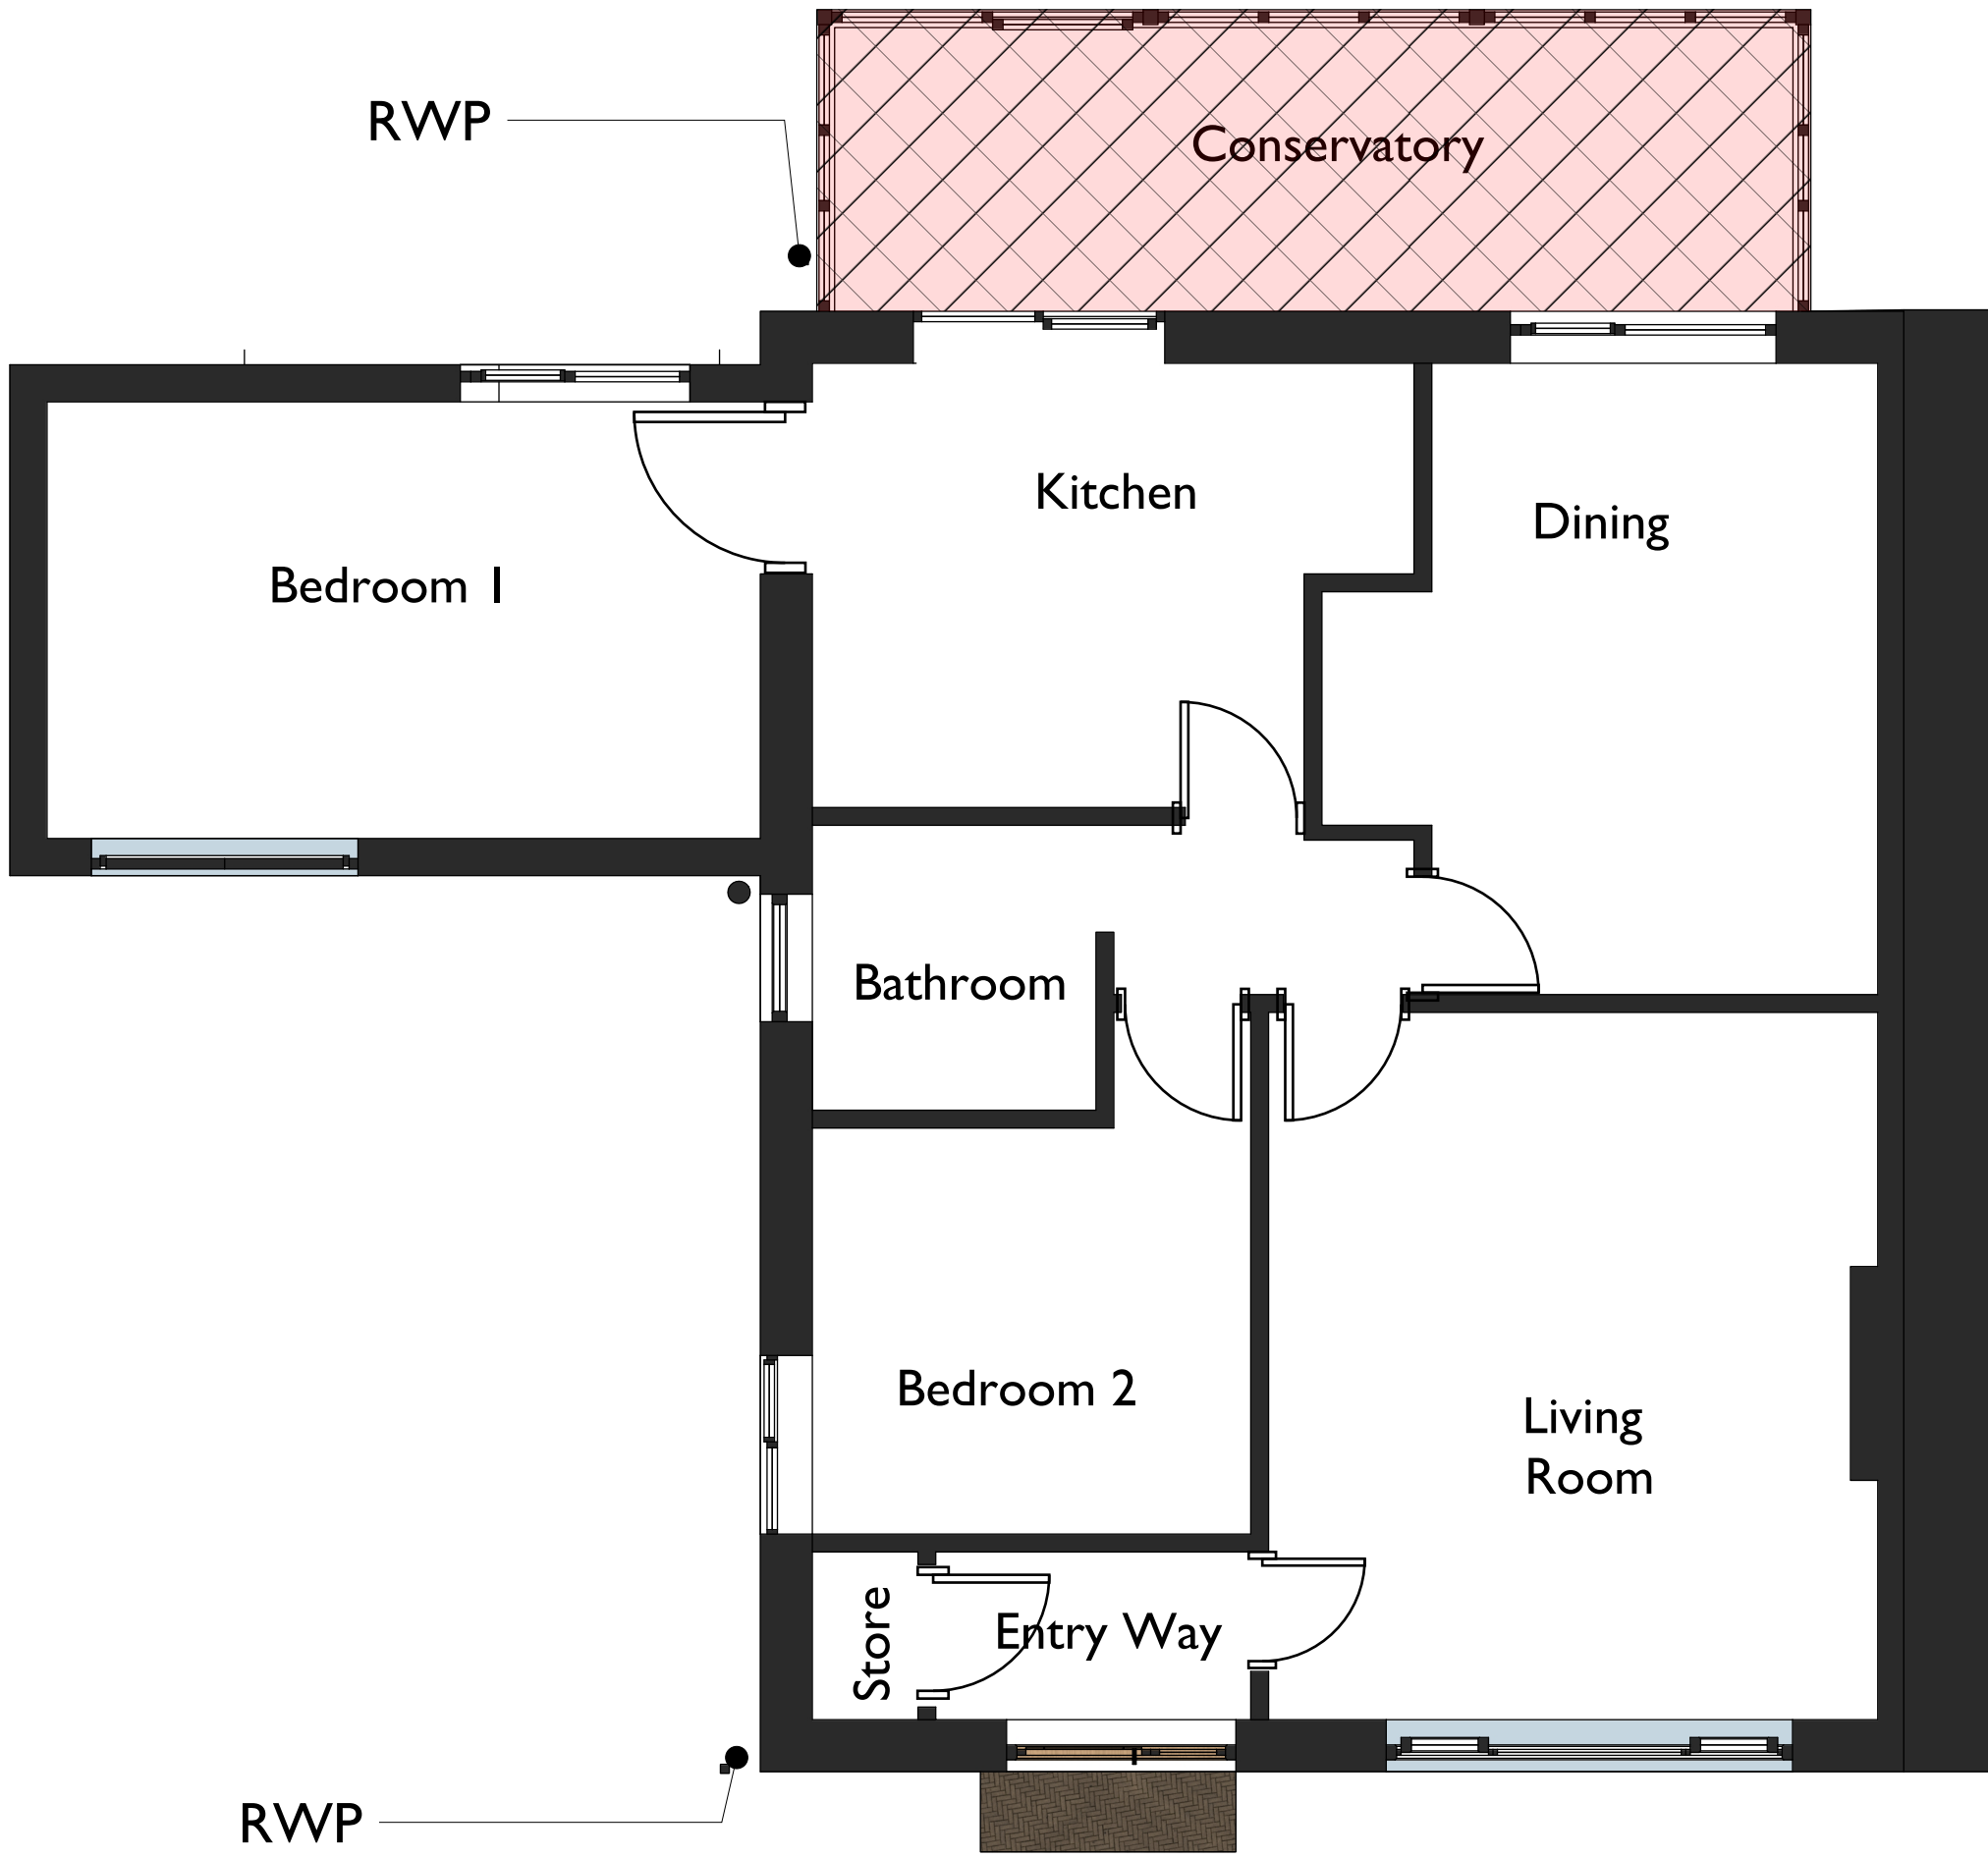

Ground Floor

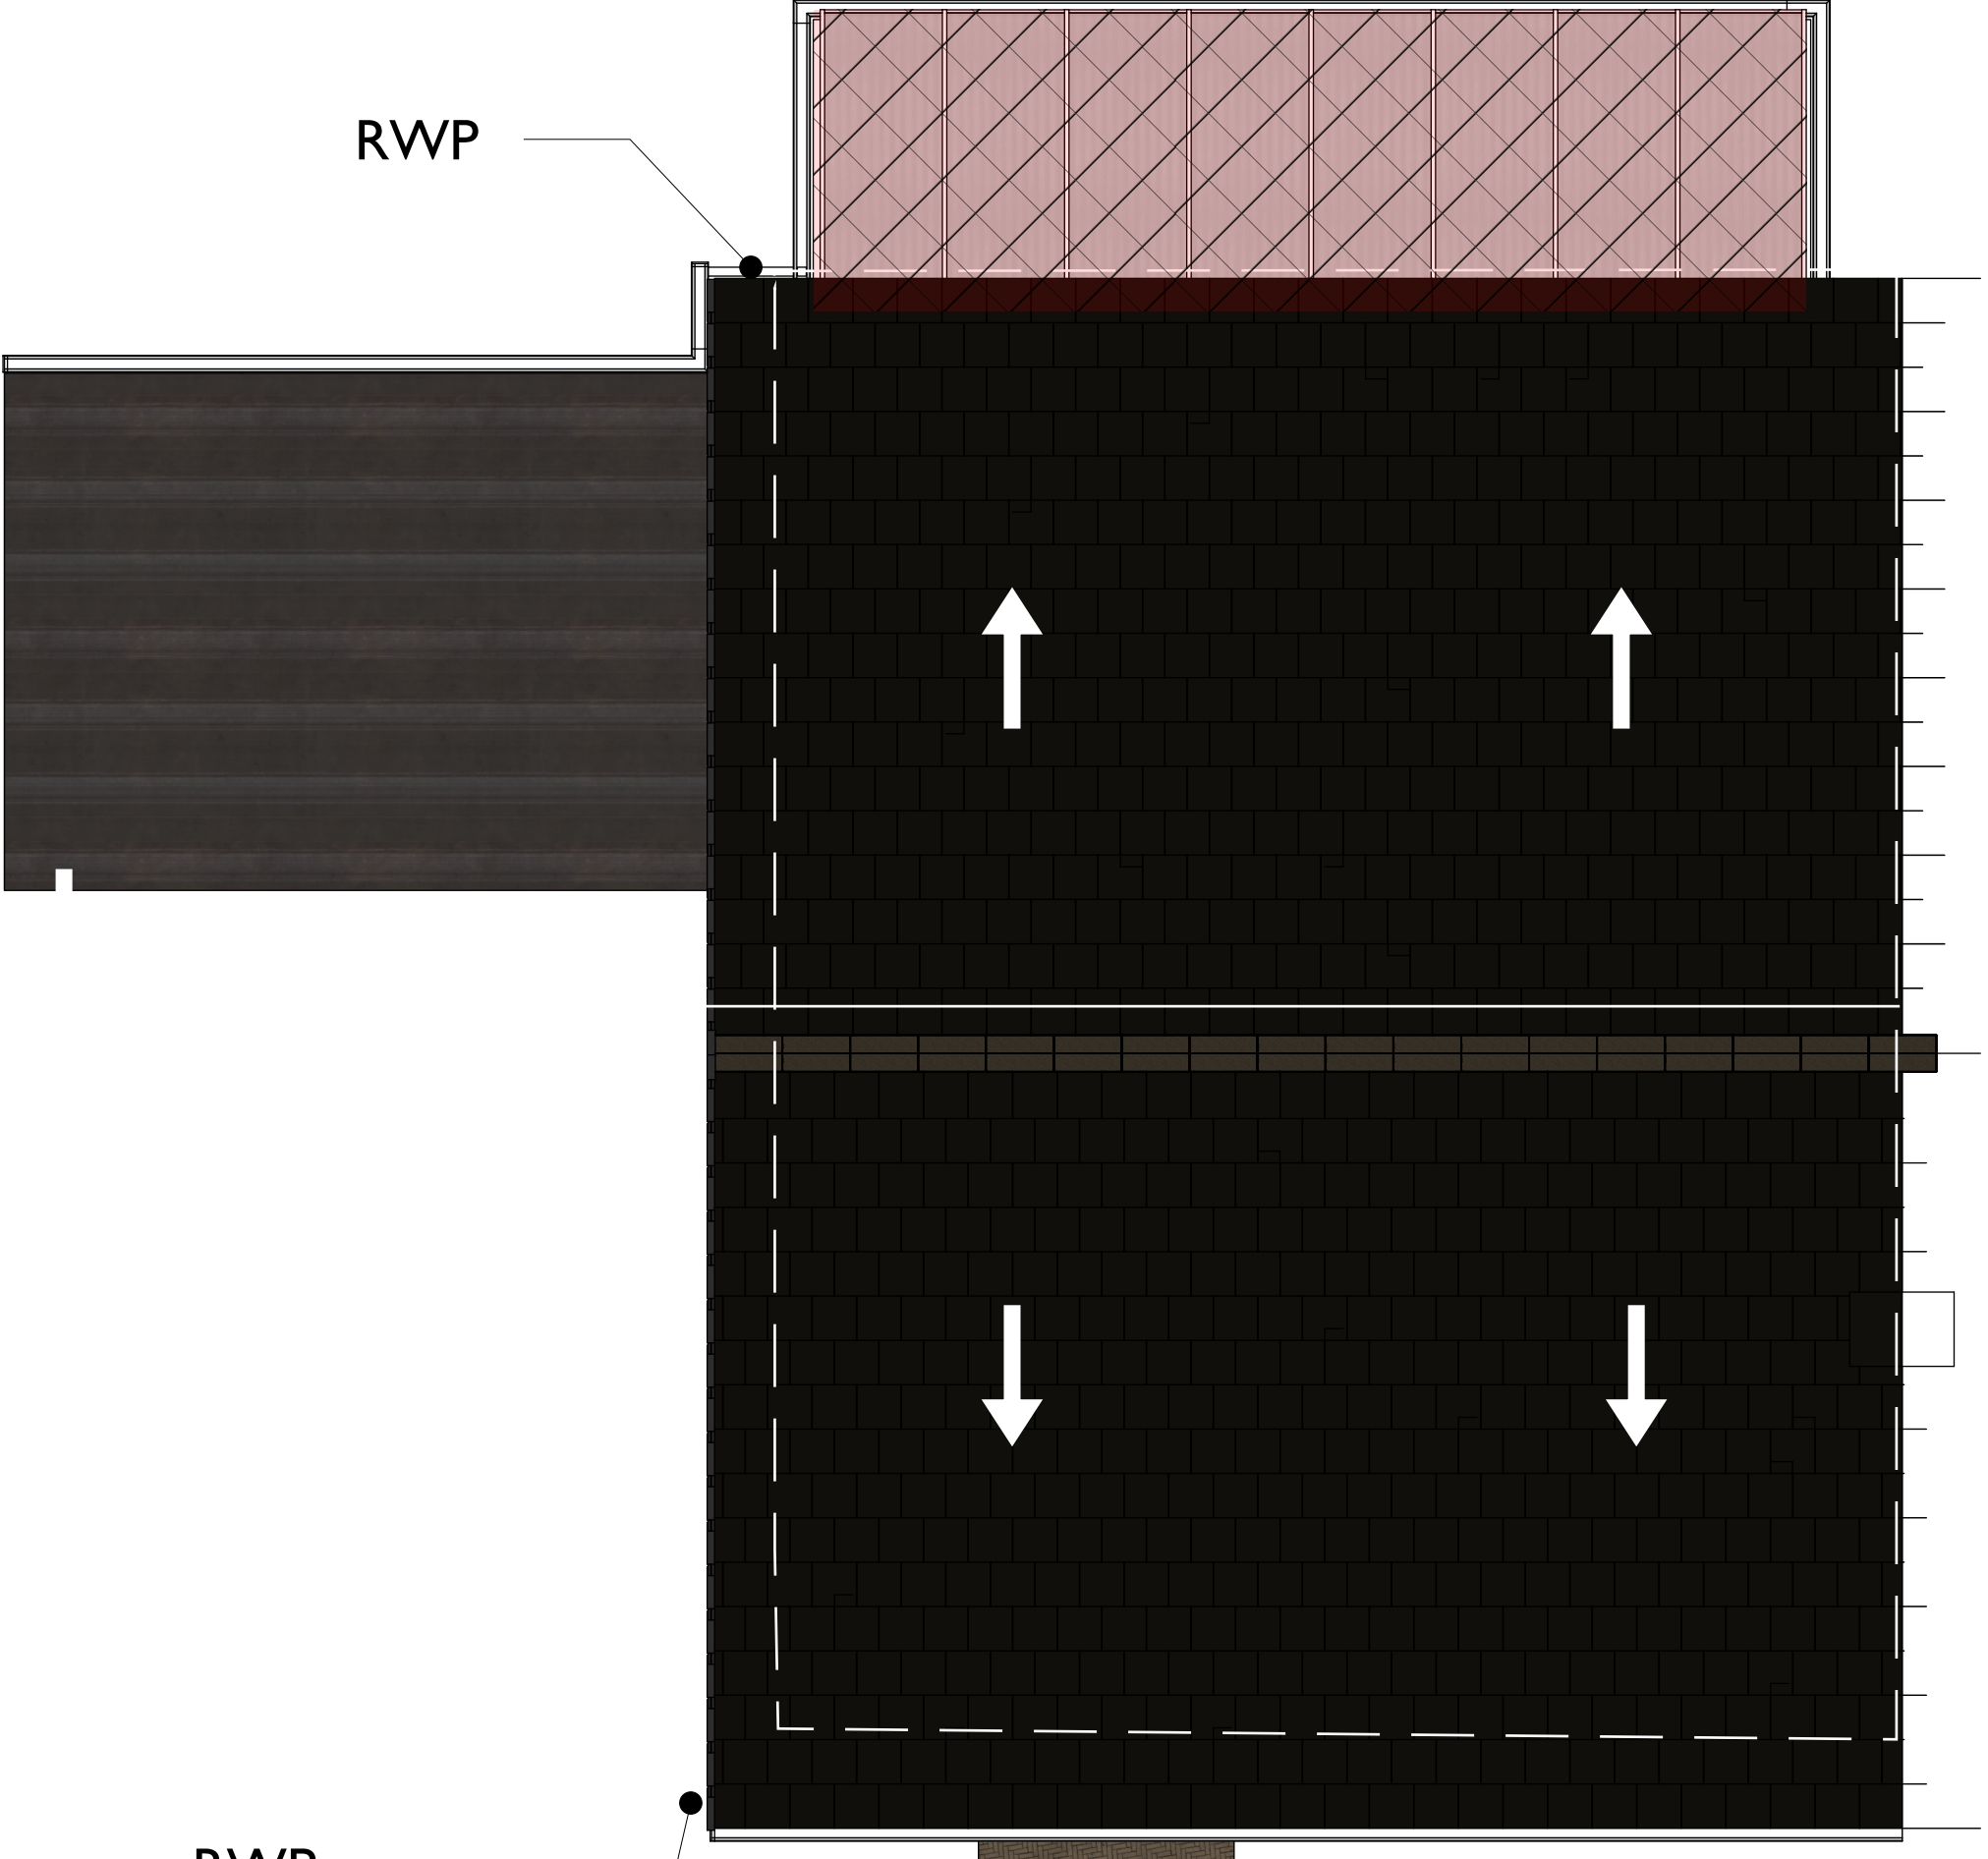

Roof

 Area Demolished

Rev	Date	Description
-	20/11/2025	First Issue



15 Springside View
Bury, BL8 4LU
Tel: 07989 567869

Company No. 13615864

hello@homeorganise.me

<https://www.homeorganise.me>

CLIENT
Mr. & Mrs. Hay

PROJECT
12 Heapworth Avenue
Ramsbottom
BL0 9EH

DRAWING TITLE:
Existing Building Plans

DRAWING NUMBER: 0025/01_03
REV: -

DATE:
20/11/2025

Scale @ A1
1:50

