



1:75 EXISTING BLOCK PLAN

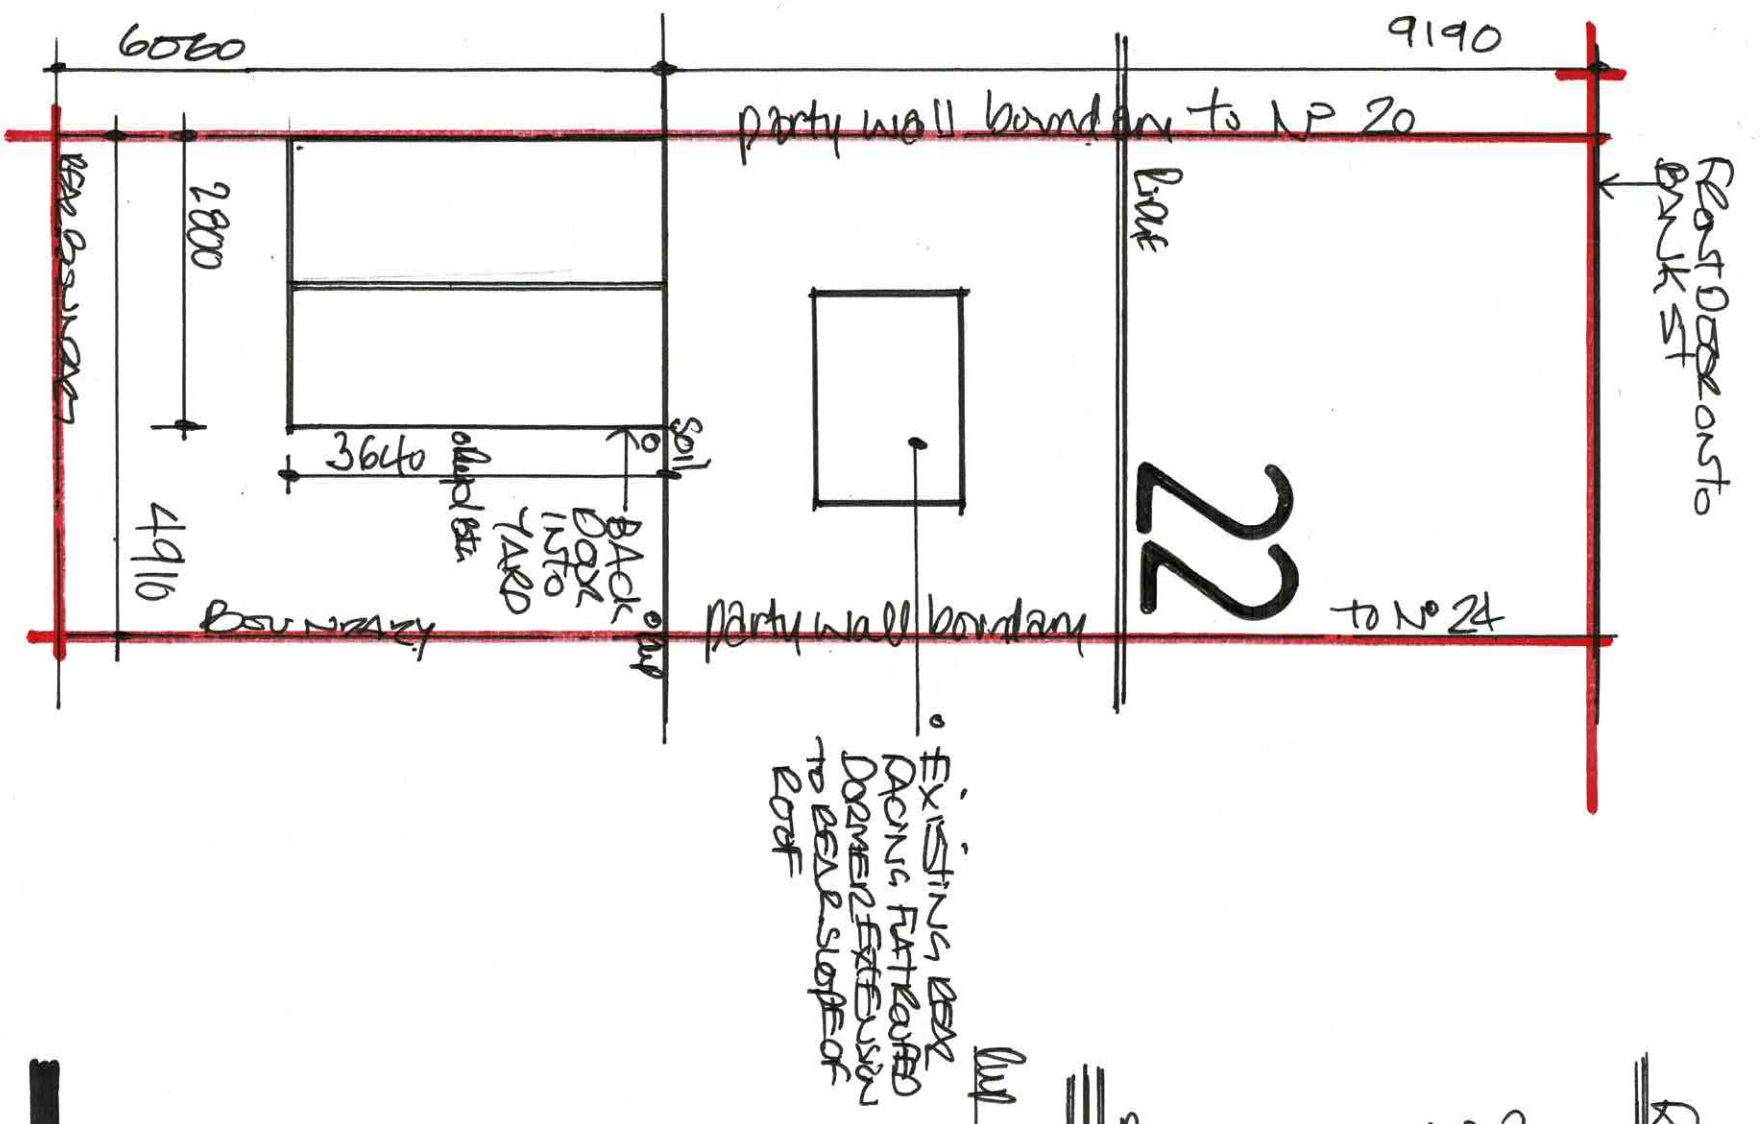

1:50 EXG "REAR" ELEVATION

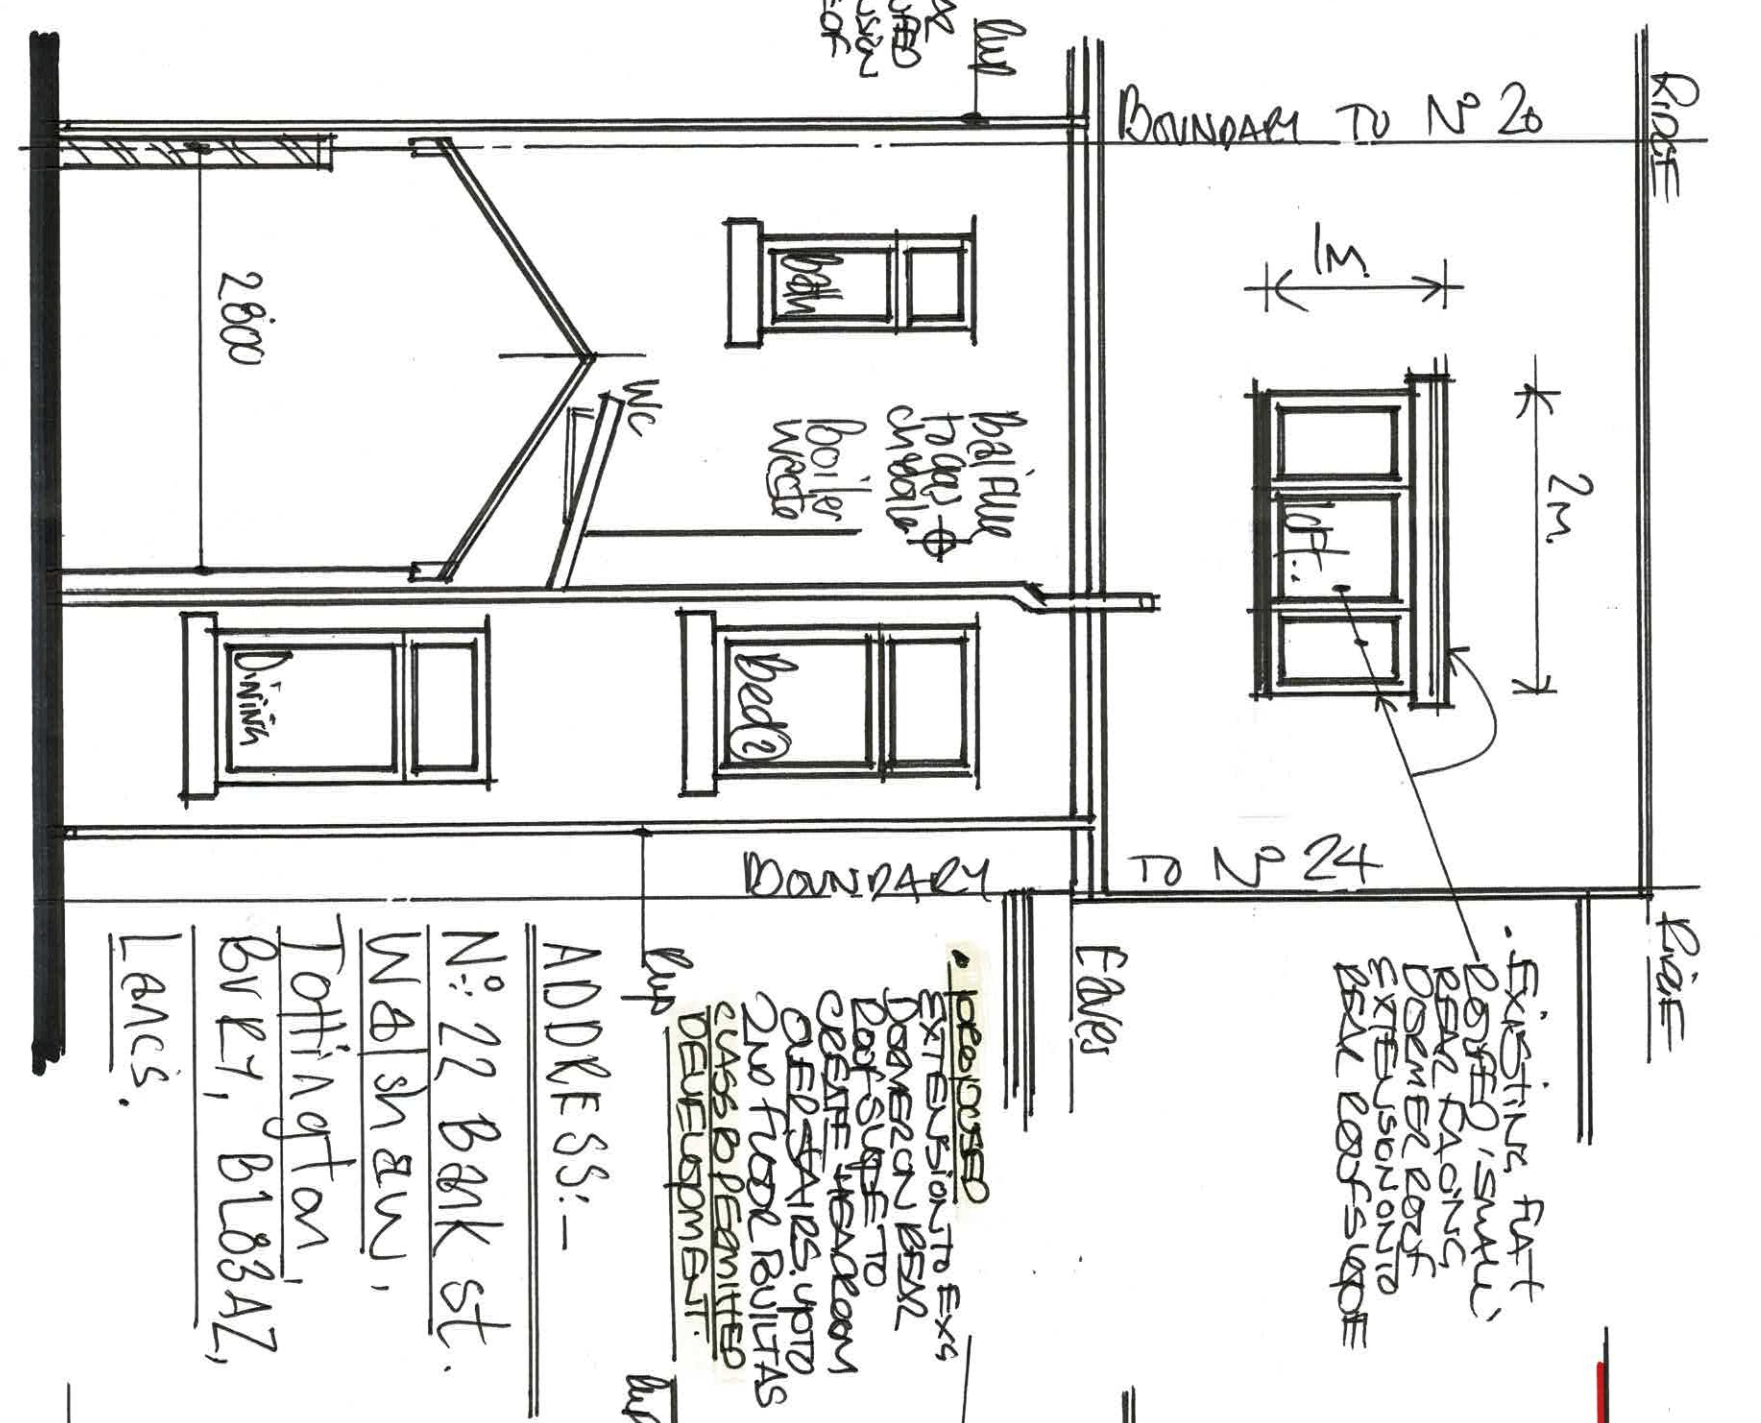

1:75 PROPOSED BLOCK PLAN

