



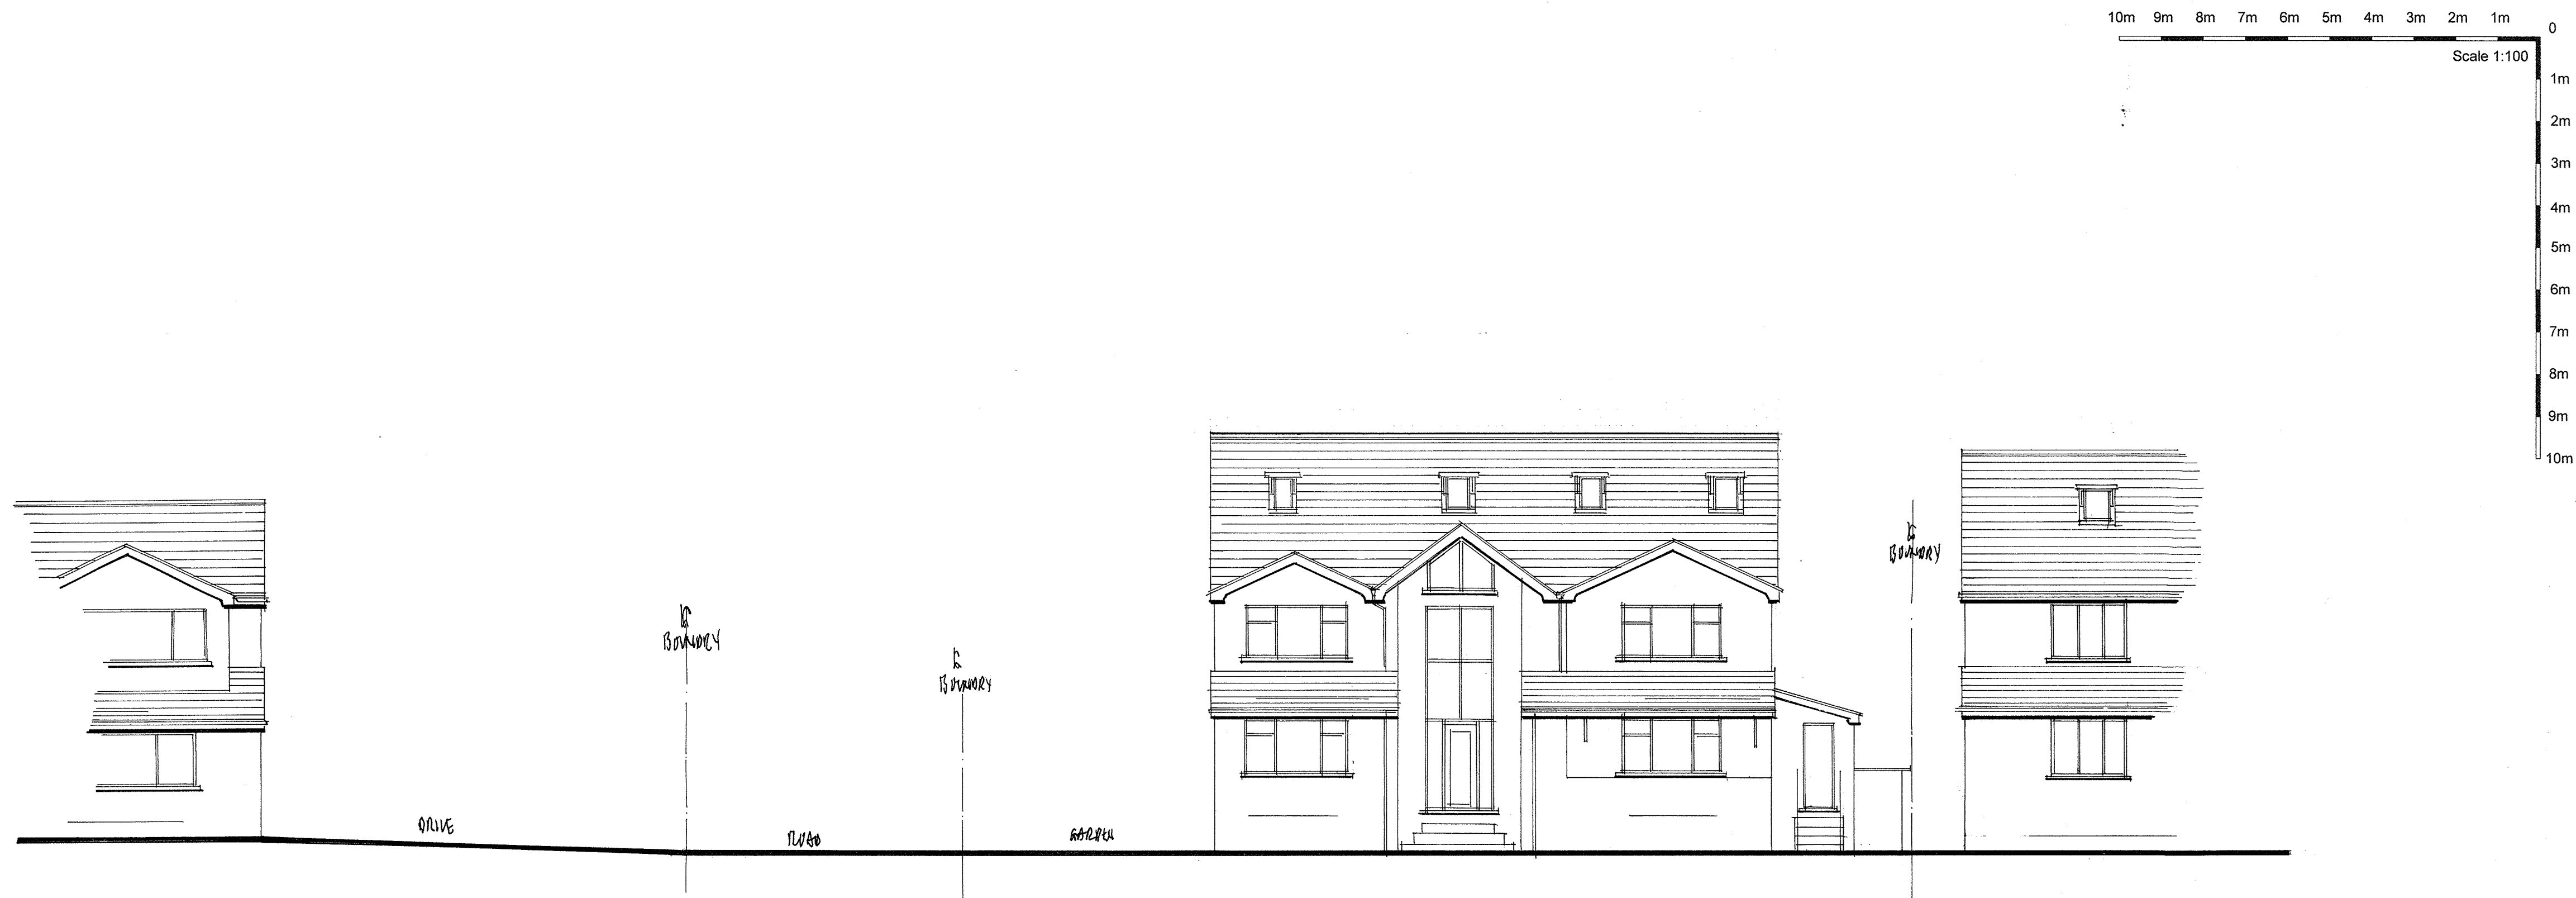

FRONT STREET VIEW ELEVATION
PROPOSED

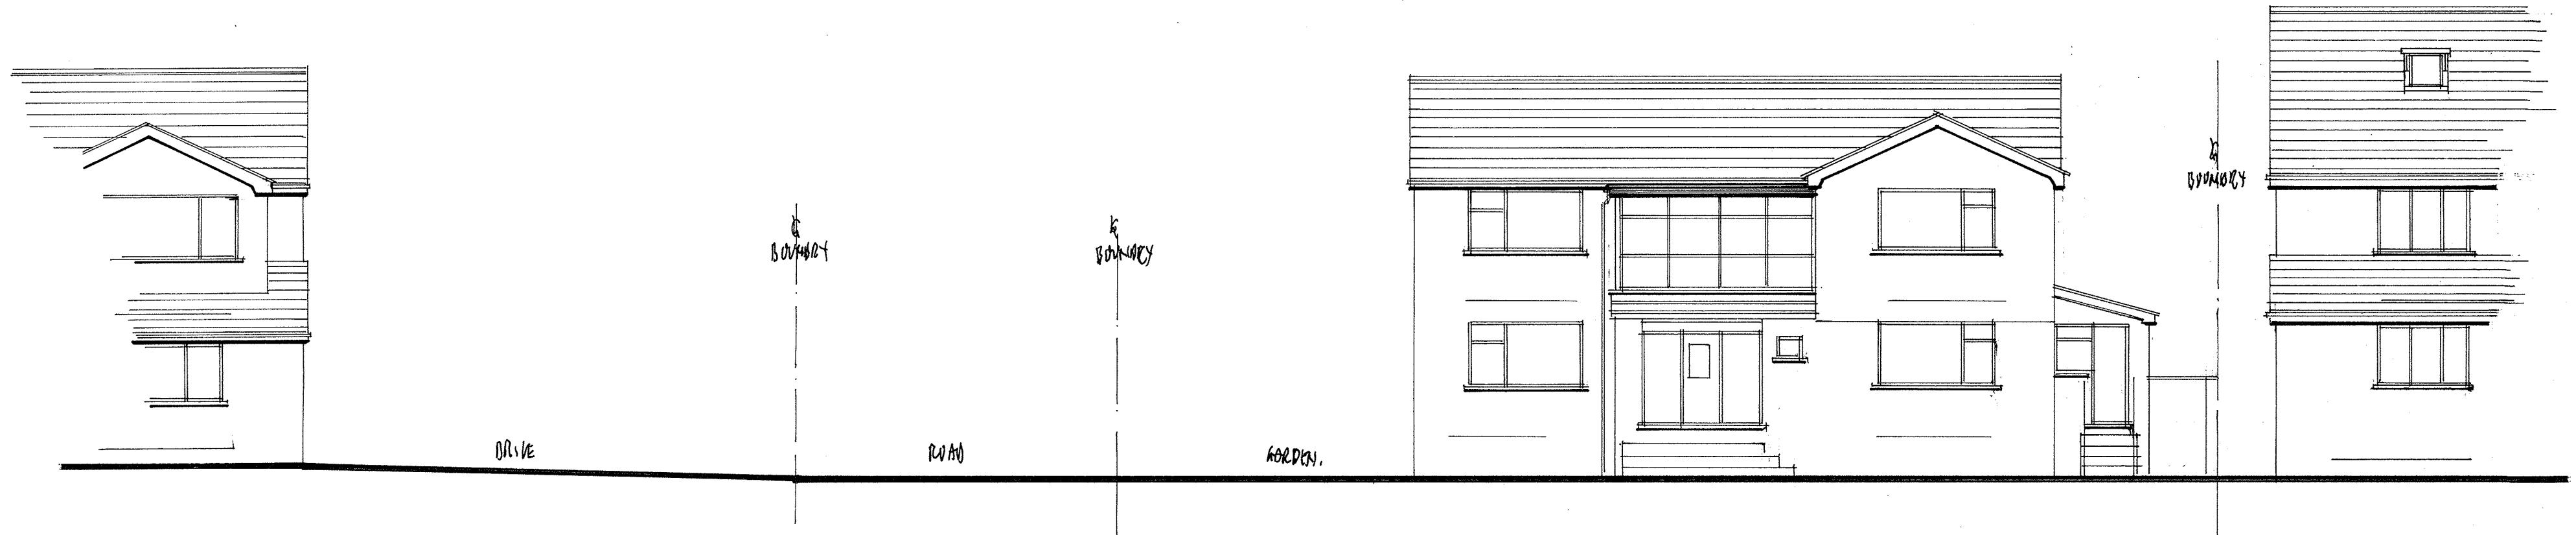

FRONT STREET VIEW ELEVATION
EXISTING

AMENDMENTS		DATE	
REV 1: REVISED MAIN ROOF HEIGHT		1.5.24.	
PROPOSED WORKS AT:		SHEET SIZE A1	
93 Simister Lane		CONTRACT No	
Prestwich		Scale	
Manchester.		Date	
M25 2SU.		Dwg No	
FOR: Mr M. KHAN.		Rev No	
1:100		Mar '24	
2015-F			