

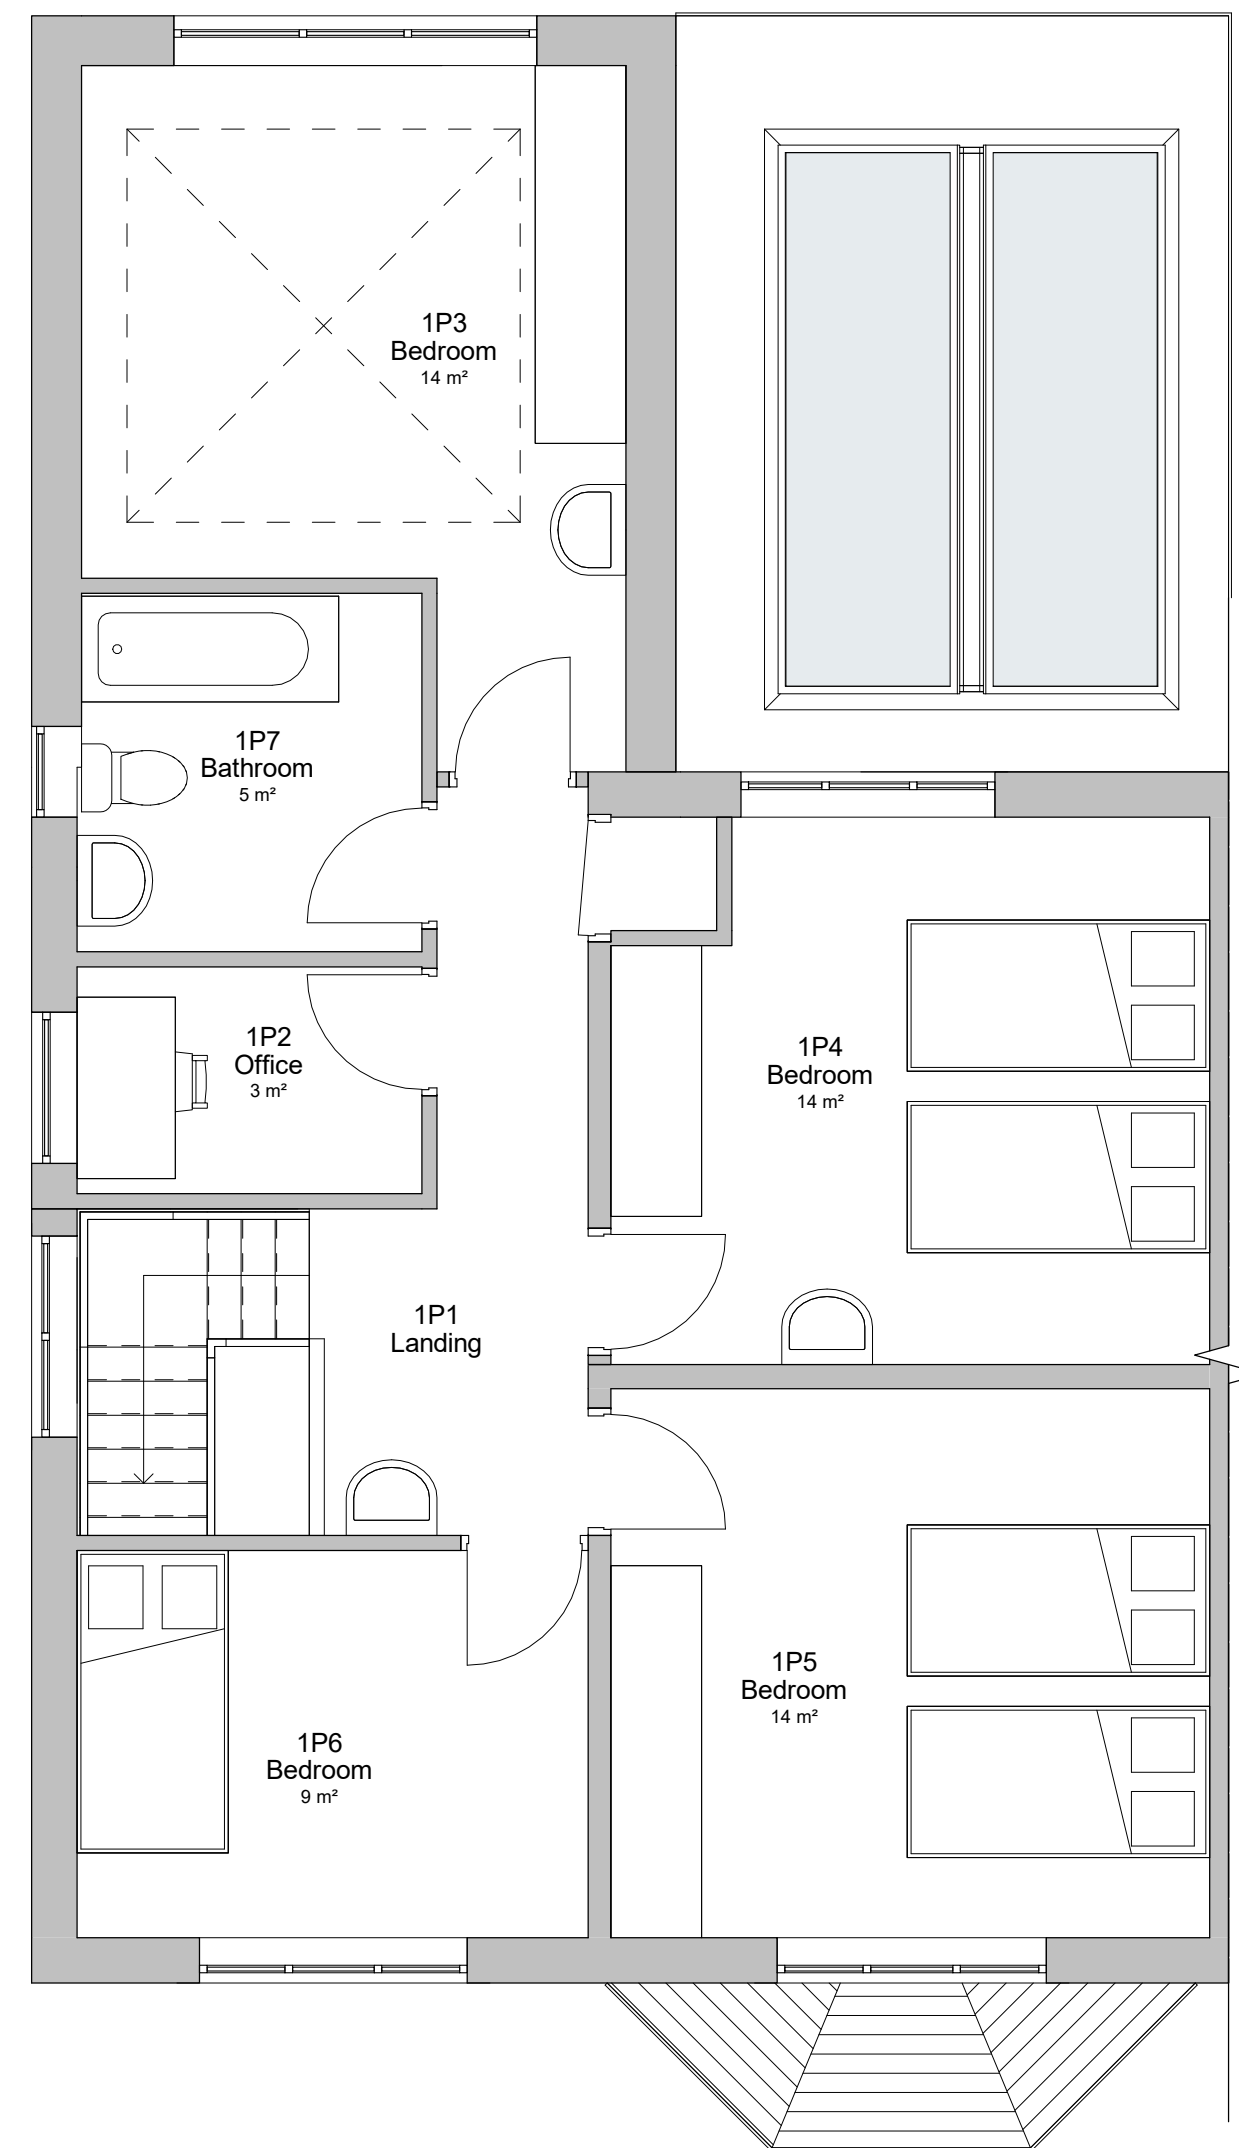
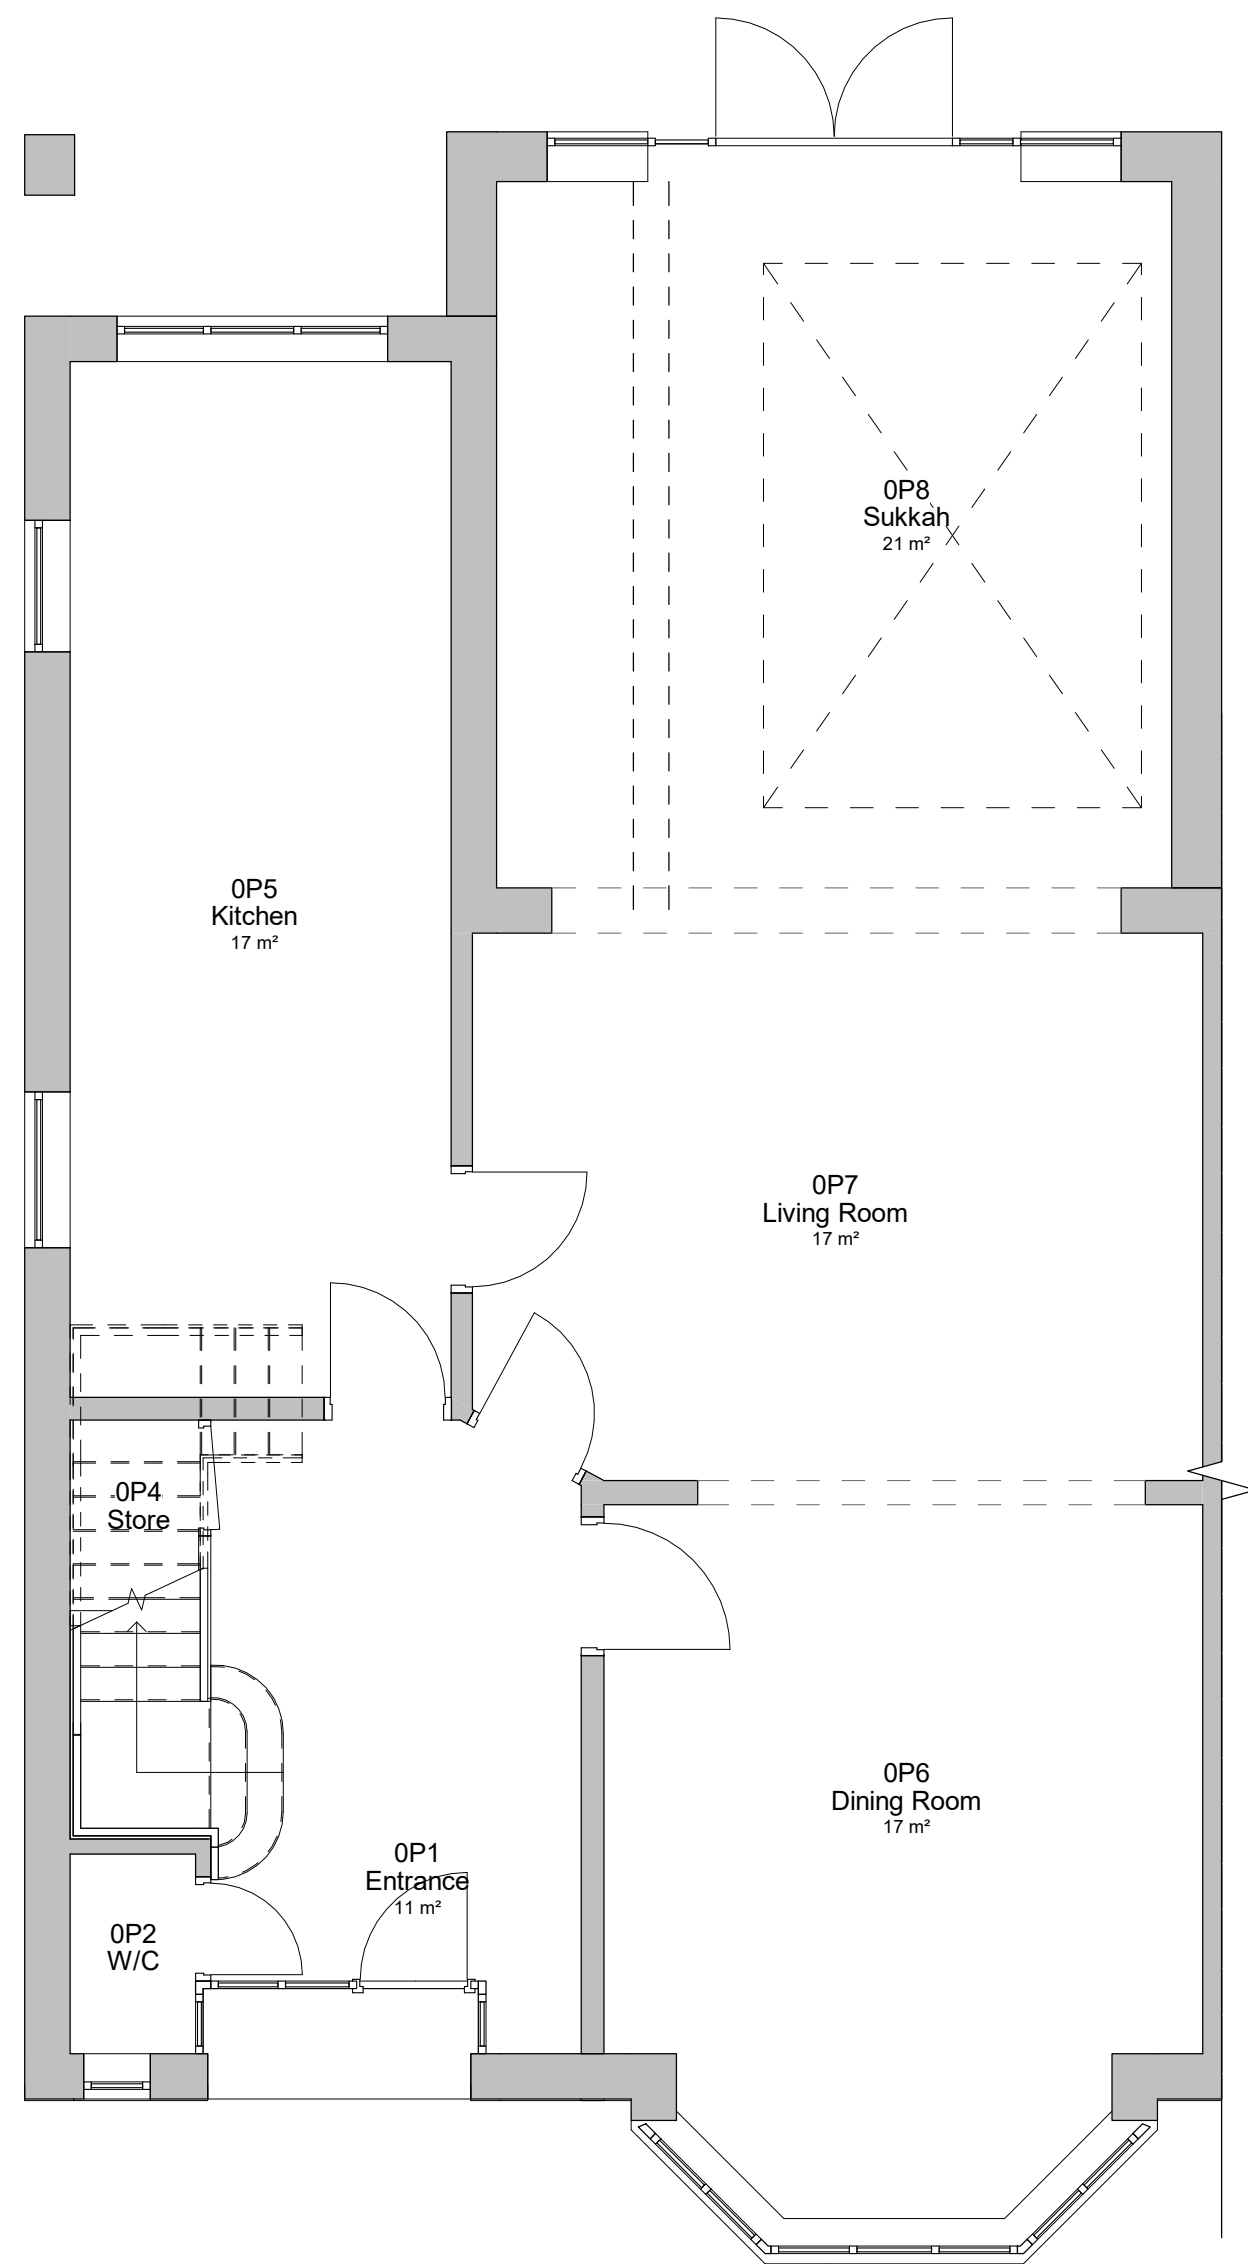


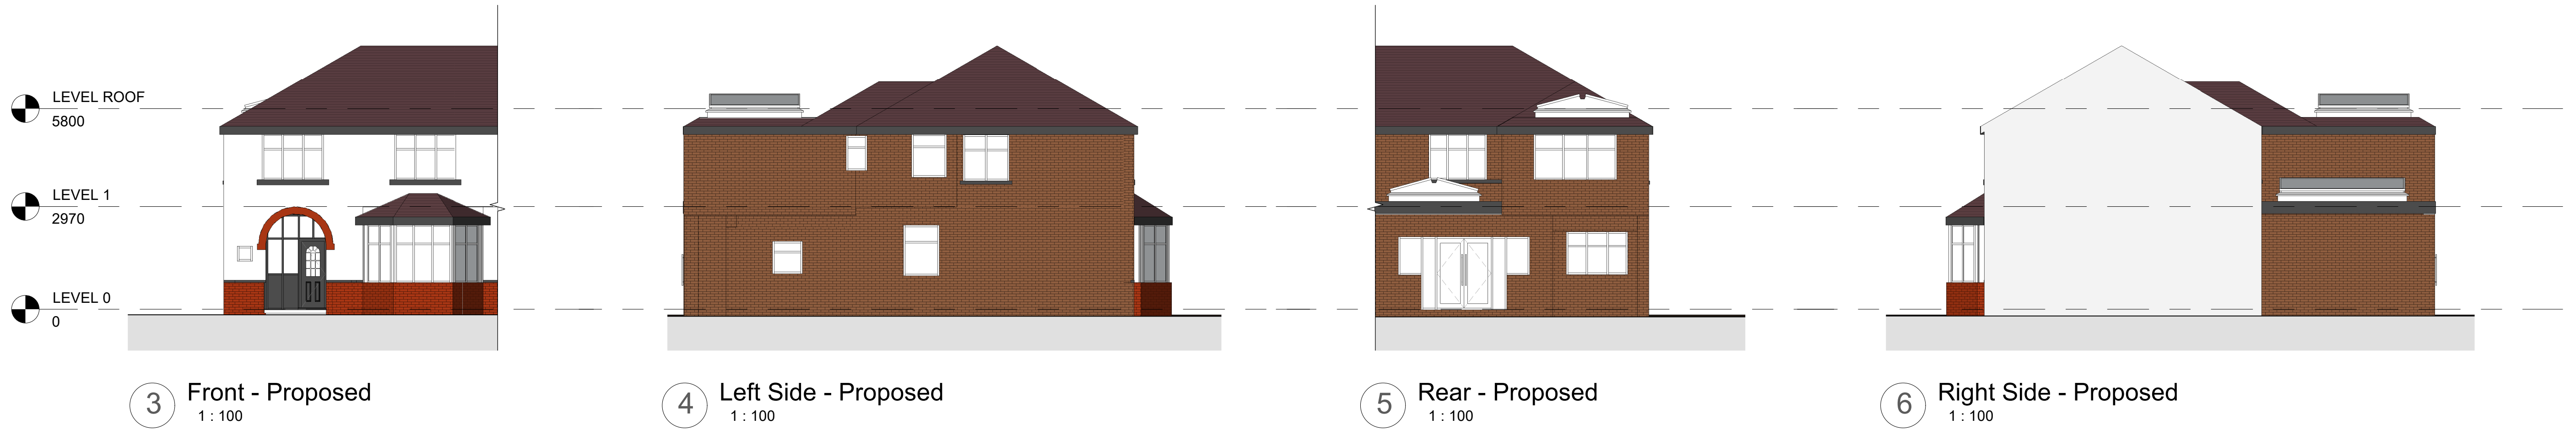

1 Level 0 - Proposed
1 : 50

2 Level 1 - Proposed
1 : 50

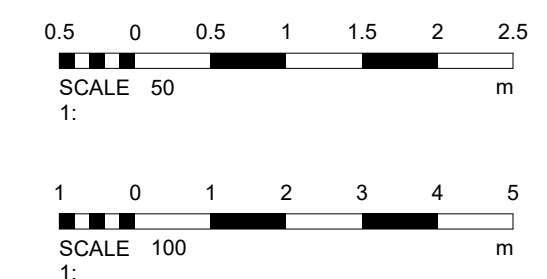

5	PLANNING	03/08/2022
4	Dims Added	27/07/2022
3	Dims added	26/07/2022
2	Revised Plans	25/07/2022
1	Revised Plans	19/07/2022
No.	Description	Date

PROJECT 32 Lichfield Drive		
TITLE Proposed Plans and Elevations		
CLIENT Halter		
STATUS PLANNING		
DRAWN BY TP	DATE 15/03/2022	SCALE (@ A1) As indicated
PROJECT NUMBER GSS22007.4	DRAWING NUMBER 003	REV 5
GOLD SKETCH S T U D I O S www.goldsketch.co.uk info@goldsketch.co.uk 0161 792 9595		
NOTES © COPYRIGHT. ALL RIGHTS RESERVED. NO DRAWING MAY BE REPRODUCED WITHOUT PRIOR WRITTEN CONSENT. DRAWING TO BE USED FOR THE SITE AS INDICATED ONLY. ALL DIMENSIONS AND SETTING OUT SHALL BE CHECKED AND CONFIRMED ON SITE. ANY DISCREPANCIES TO BE REPORTED TO THE DESIGNER PRIOR TO THE COMMENCEMENT OF ANY WORK. ALL WORK AND MATERIALS TO BE IN ACCORDANCE WITH CURRENT BUILDING REGULATIONS, NATIONAL CODES OF PRACTICE AND BRITISH STANDARDS. ALL DIMENSIONS ON THIS DRAWING ARE UNLESS OTHERWISE SPECIFIED.		