




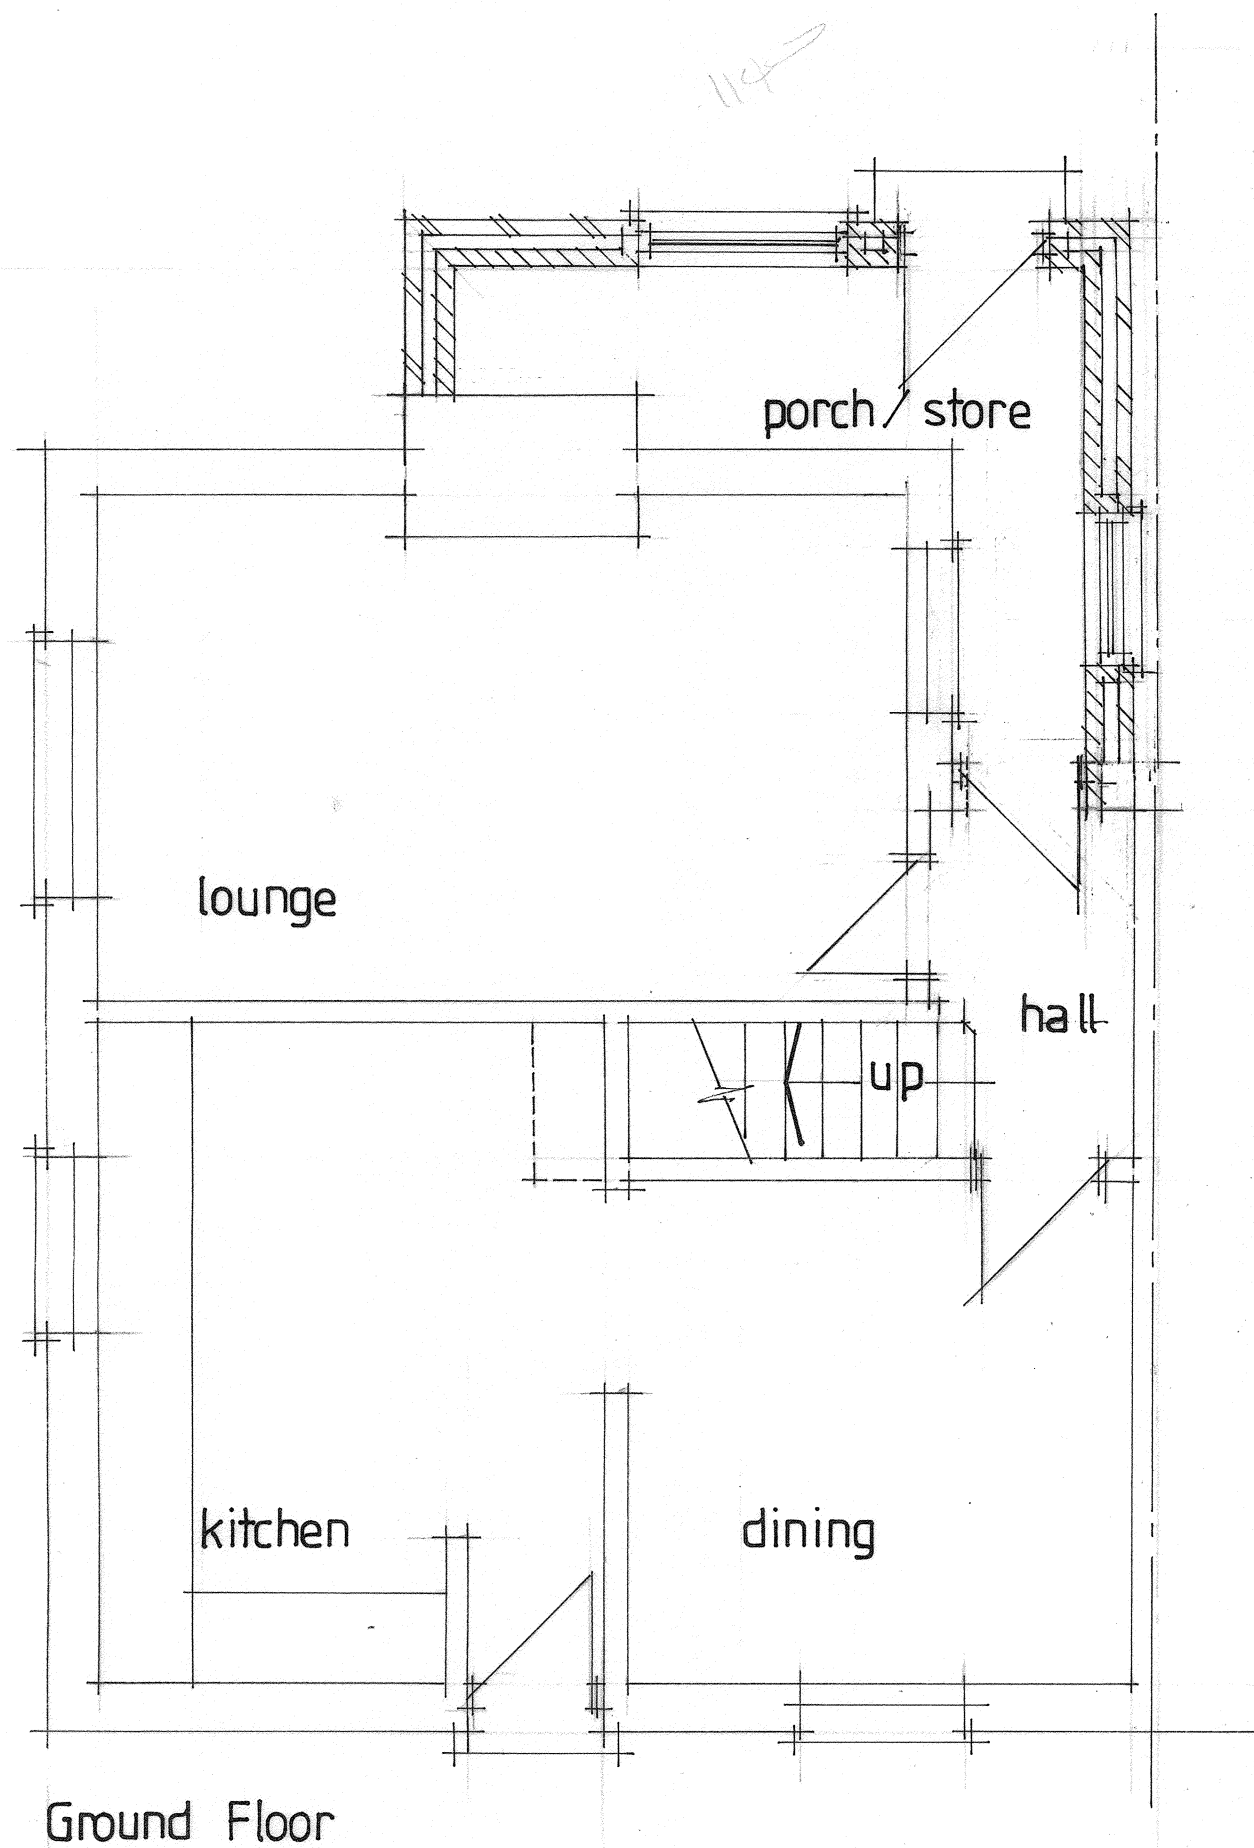


Elevations

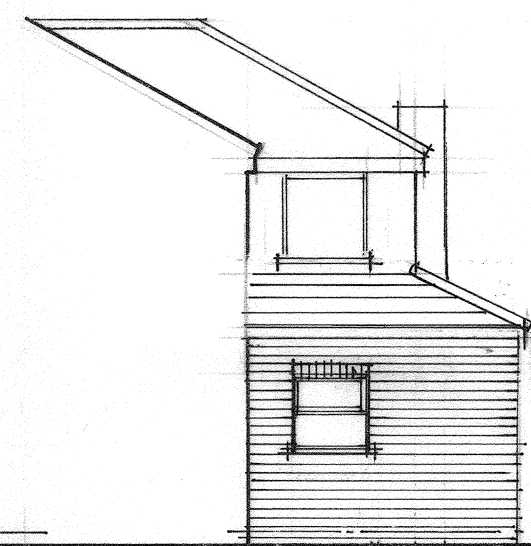

Side

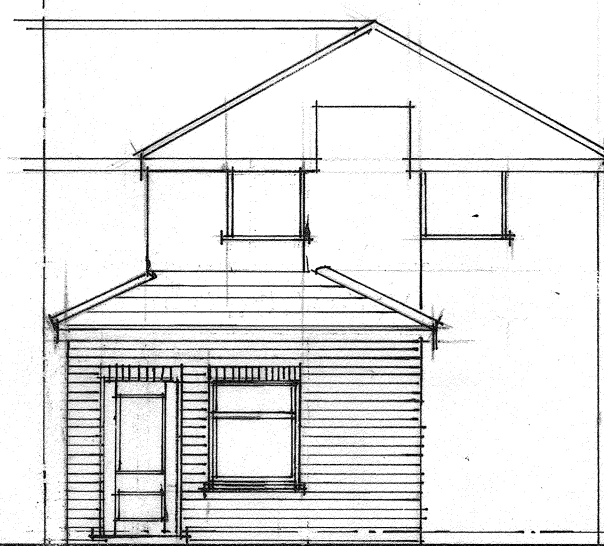

Front

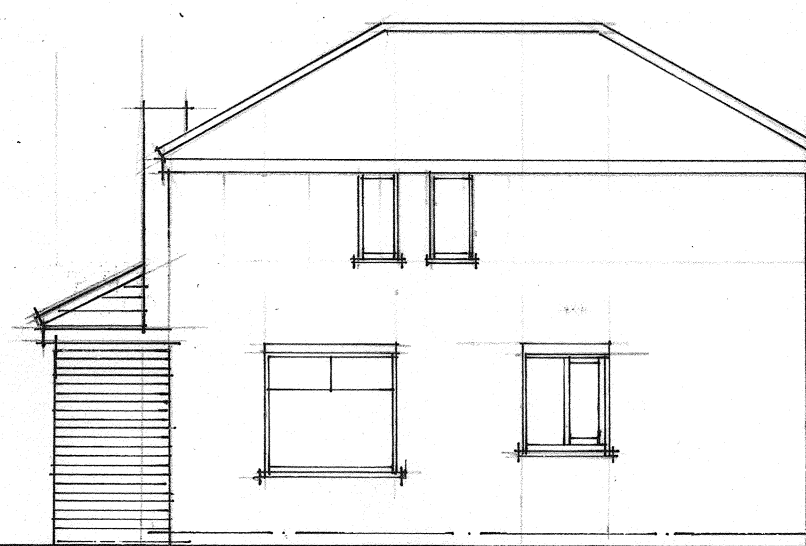

Side

No: A	Revision: BALCONY ASSOCIATED WITH PORCH REPLACED WITH HIPPED ROOF	Date: 20/1/20	Initial: CTW
ALPHA DESIGN			
11 GILDA CRESCENT ROAD ECCLES M30 9AG TELEPHONE :0161 707 5533			
Project:		14 The Meadows Prestwich Bury	
Title:		Proposed porch and detached gym	
Scale: 50:100	Date: JAN 20	Initial: CTW	
Drg. No:		2A	