





1. Front - Proposed
1 : 100

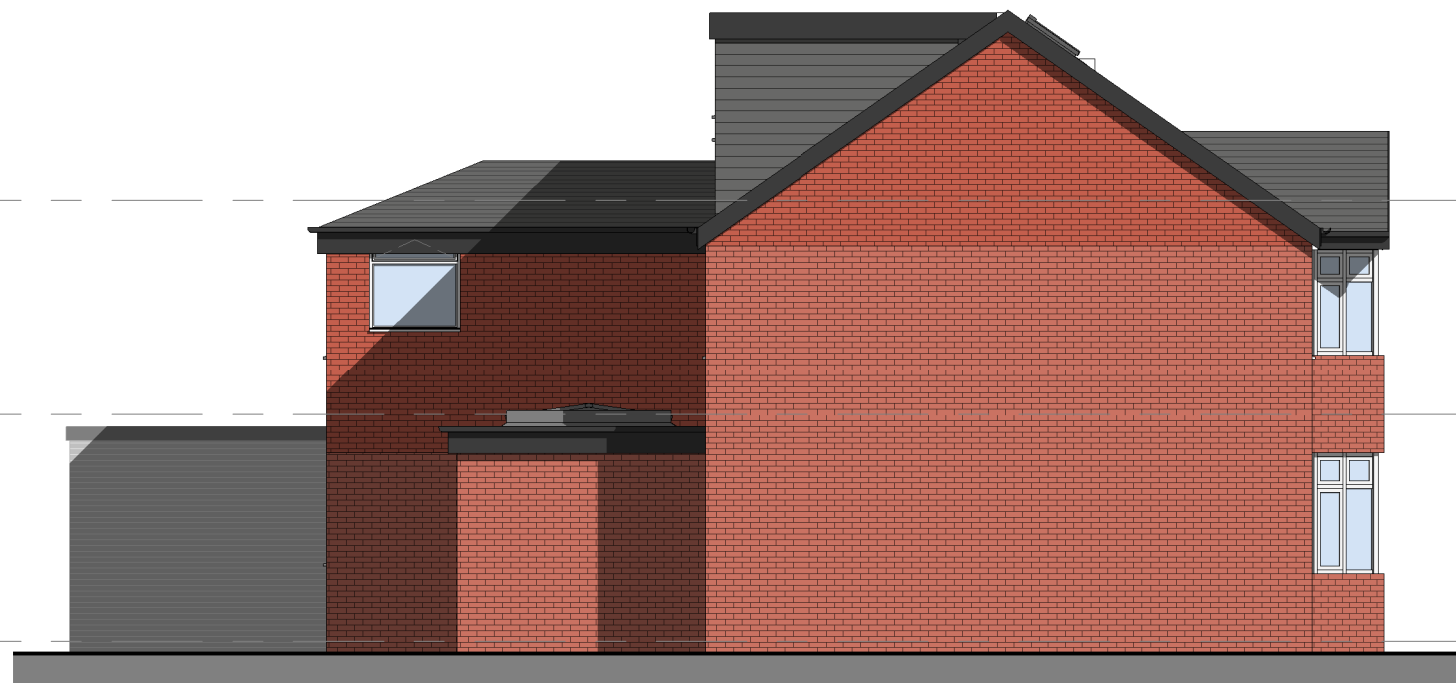


2. Left Side - Proposed
1 : 100




3. Rear - Proposed
1 : 100

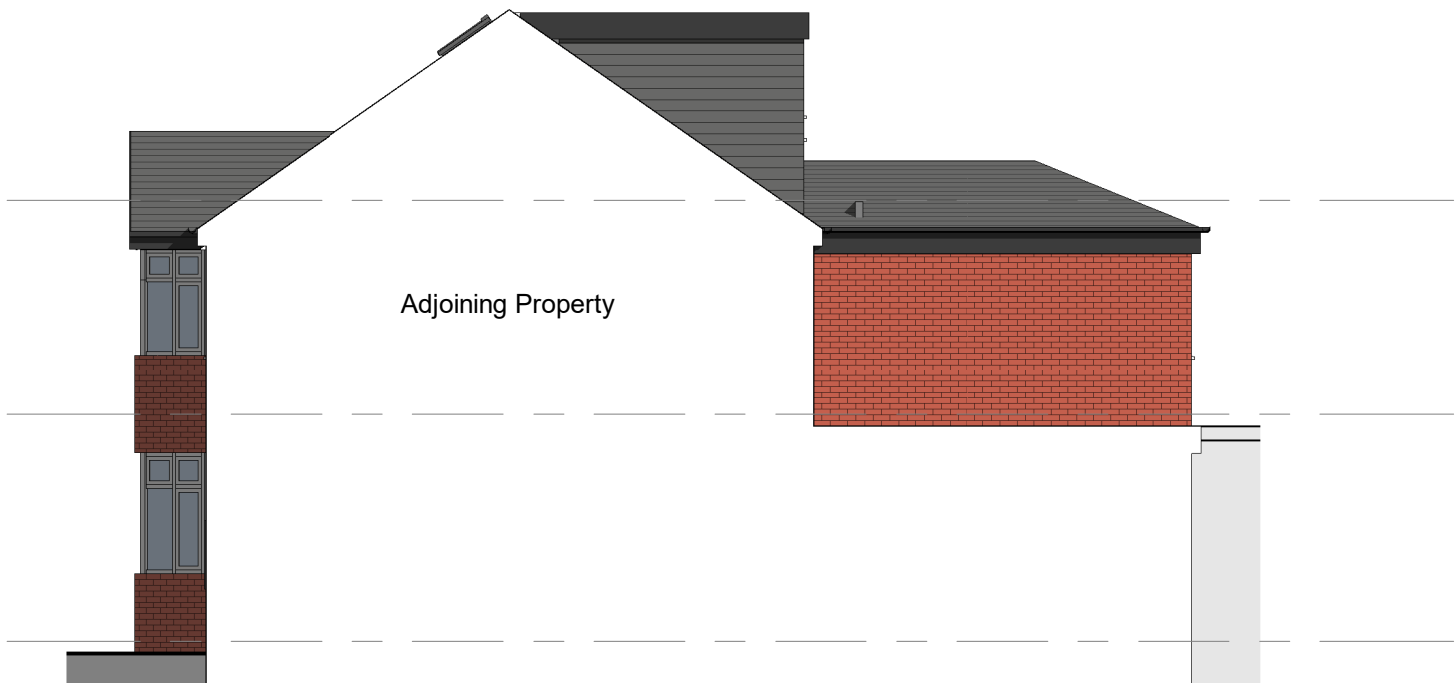


4. Right Side - Proposed
1 : 100

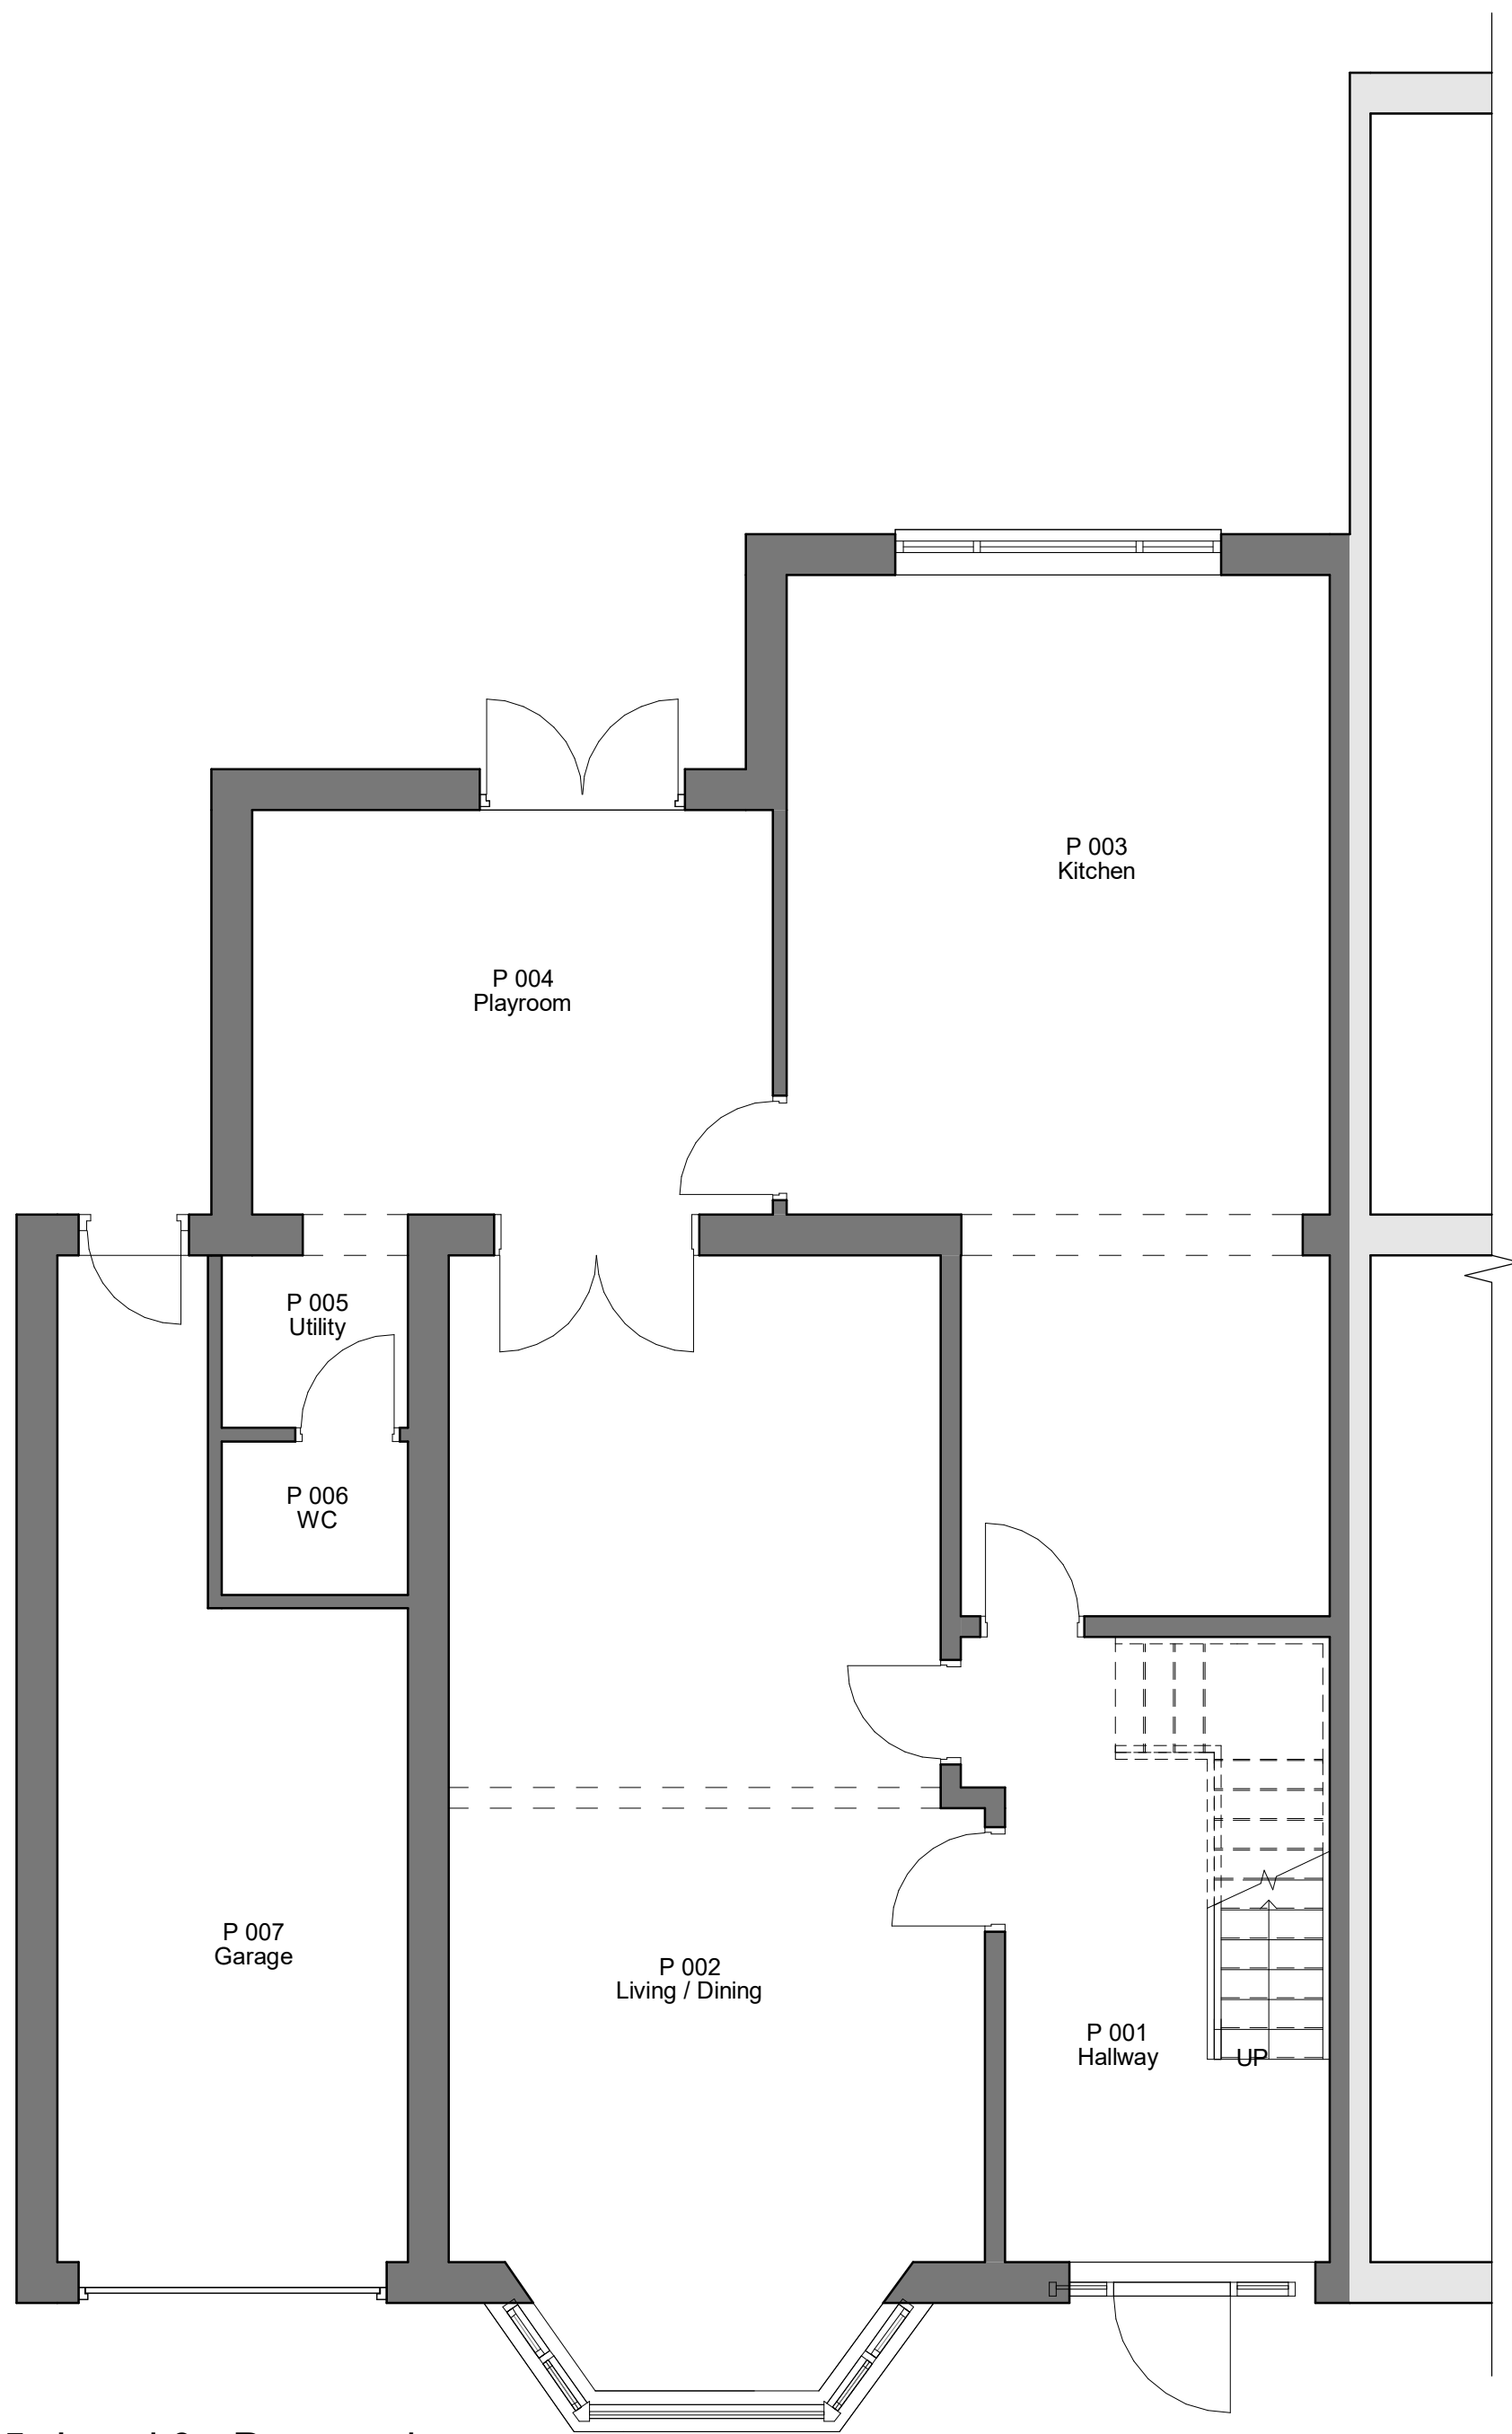


5. Level 0 - Proposed
1 : 50

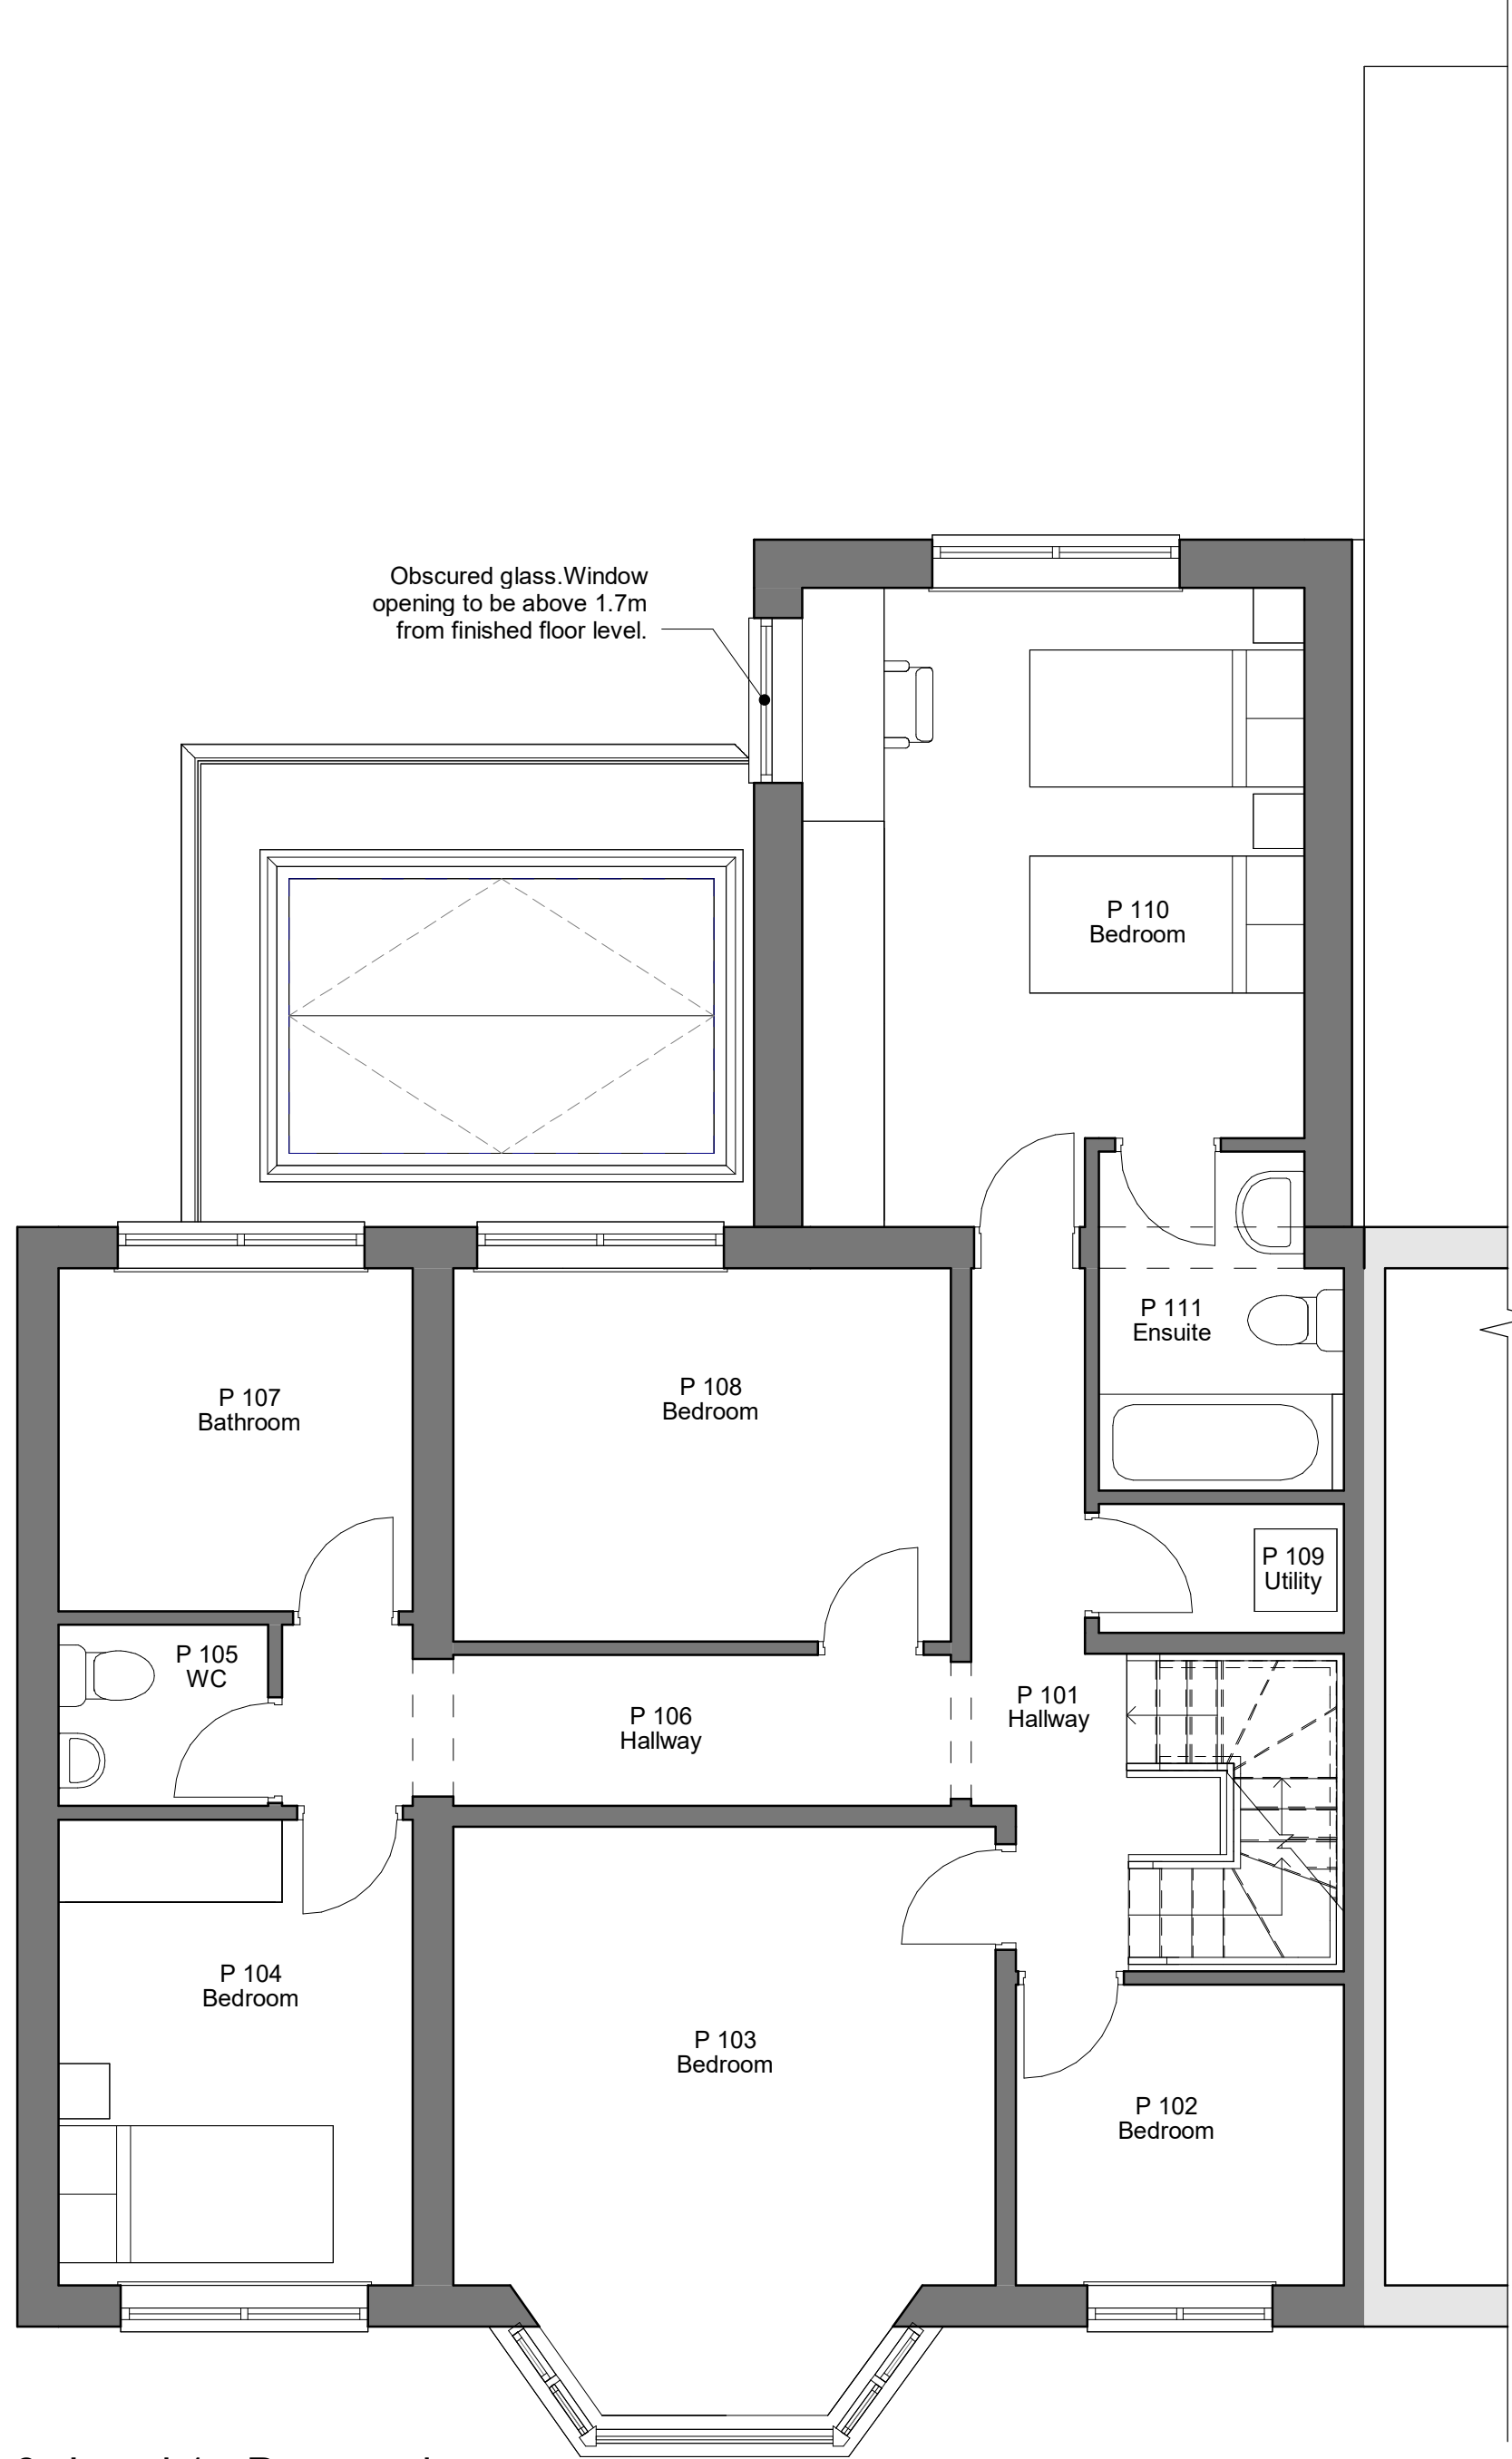

6. Level 1 - Proposed
1 : 50

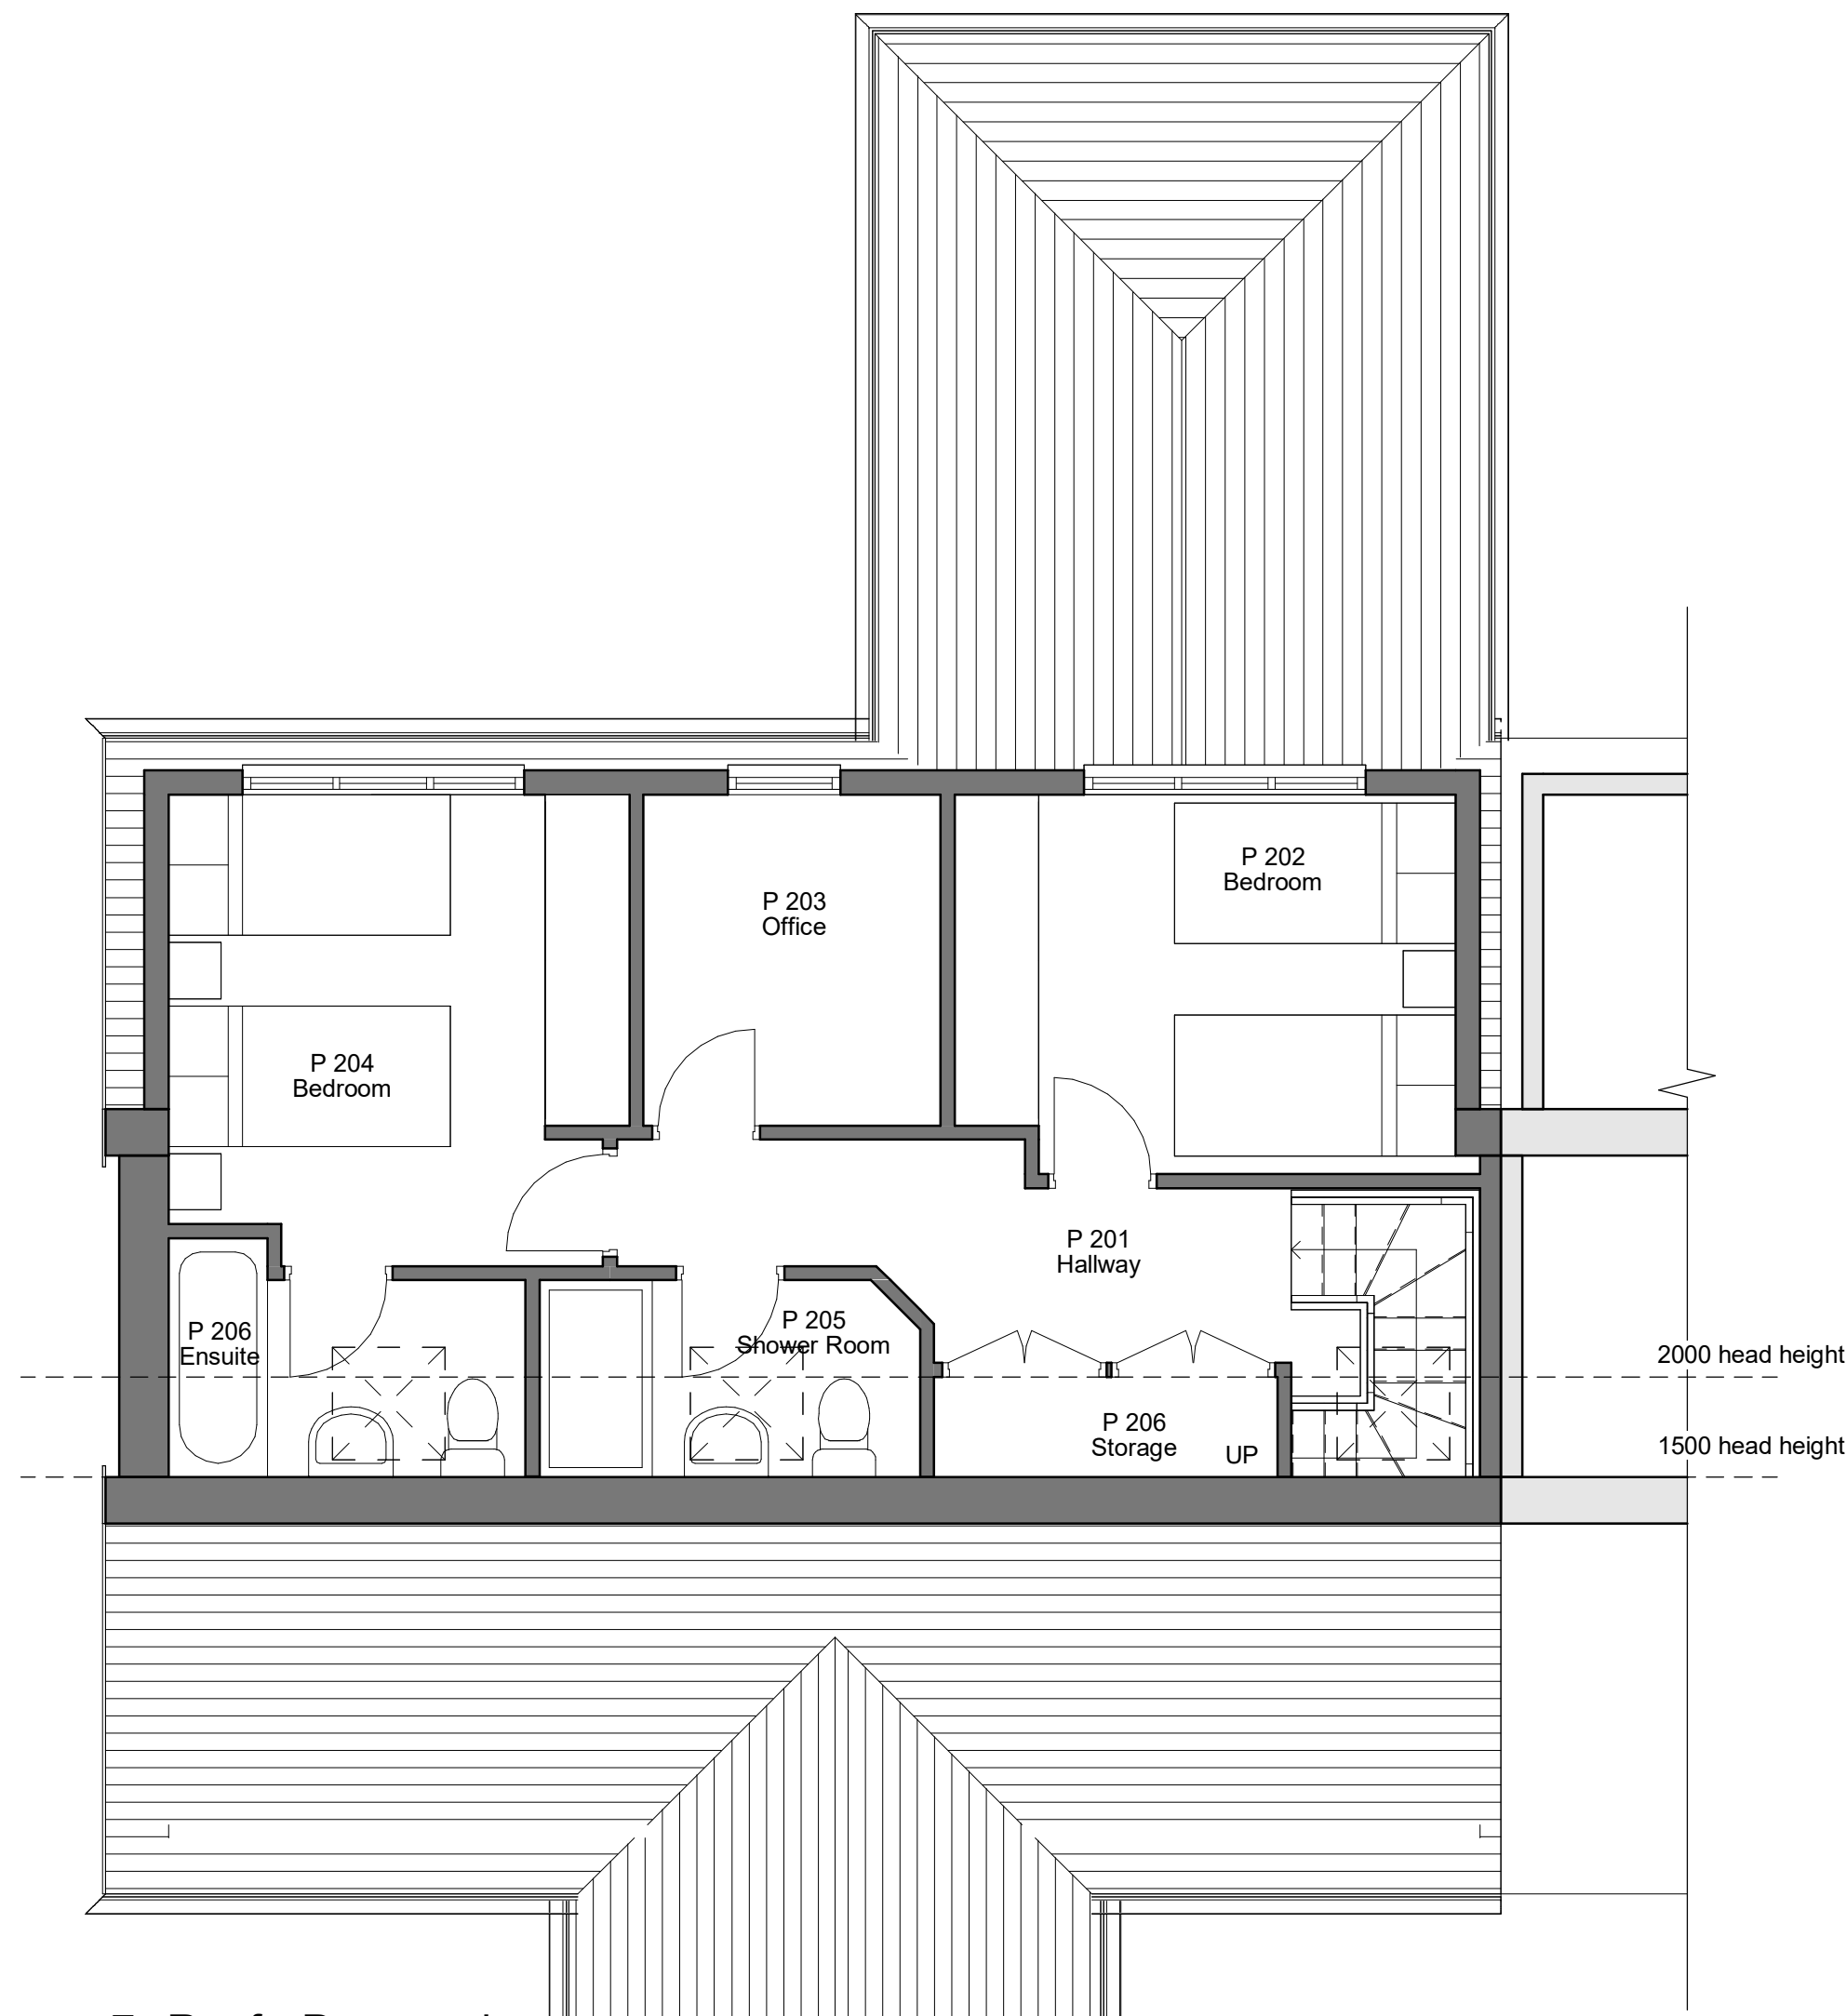

7. Roof - Proposed
1 : 50

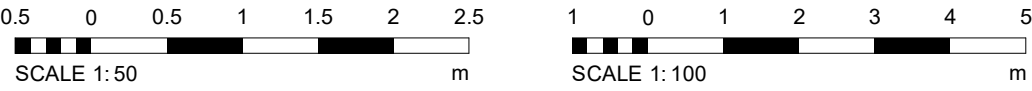

2 1		Addition of FF window Lift movement		ER: 16-08-23 BY: 16-08-23
REV	DESCRIPTION		BY	DATE
 MELIA ARCHITECTS meliaarchitects.com office@meliaarchitects.com 0161 729 0930				
PROJECT 3 Parkway				
PROJECT NO.			MA23010.1	
CLIENT			Pine Harris	
DATE			13 AUG 2023	
DRAWN BY			ER	
TITLE Proposed Plans and Elevations				
SHEET NO.			REV.	
003.			2	
SCALE @ A3			As indicated	
NOTES © COPYRIGHT. ALL RIGHTS RESERVED. NO PART OF THIS PUBLICATION MAY BE REPRODUCED, EITHER WHOLLY OR IN PART, WITHOUT THE WRITTEN PERMISSION OF MELIA ARCHITECTS. THE DESIGN, AS DEVELOPED AND SET OUT HEREIN, IS THE PROPERTY OF MELIA ARCHITECTS AND IS NOT TO BE REPRODUCED OR TRANSMITTED IN ANY FORM OR BY ANY MEANS, ELECTRONIC OR MECHANICAL, INCLUDING PHOTOCOPYING, RECORDING, OR BY ANY INFORMATION STORAGE AND RETRIEVAL SYSTEM, WITHOUT THE WRITTEN PERMISSION OF MELIA ARCHITECTS. THE DESIGN IS PROVIDED AS A GUIDE ONLY AND IS NOT TO BE USED FOR CONSTRUCTION WITHOUT THE WRITTEN PERMISSION OF MELIA ARCHITECTS. ALL DIMENSIONS AND FINISHES ARE AS SHOWN UNLESS OTHERWISE SPECIFIED.				