


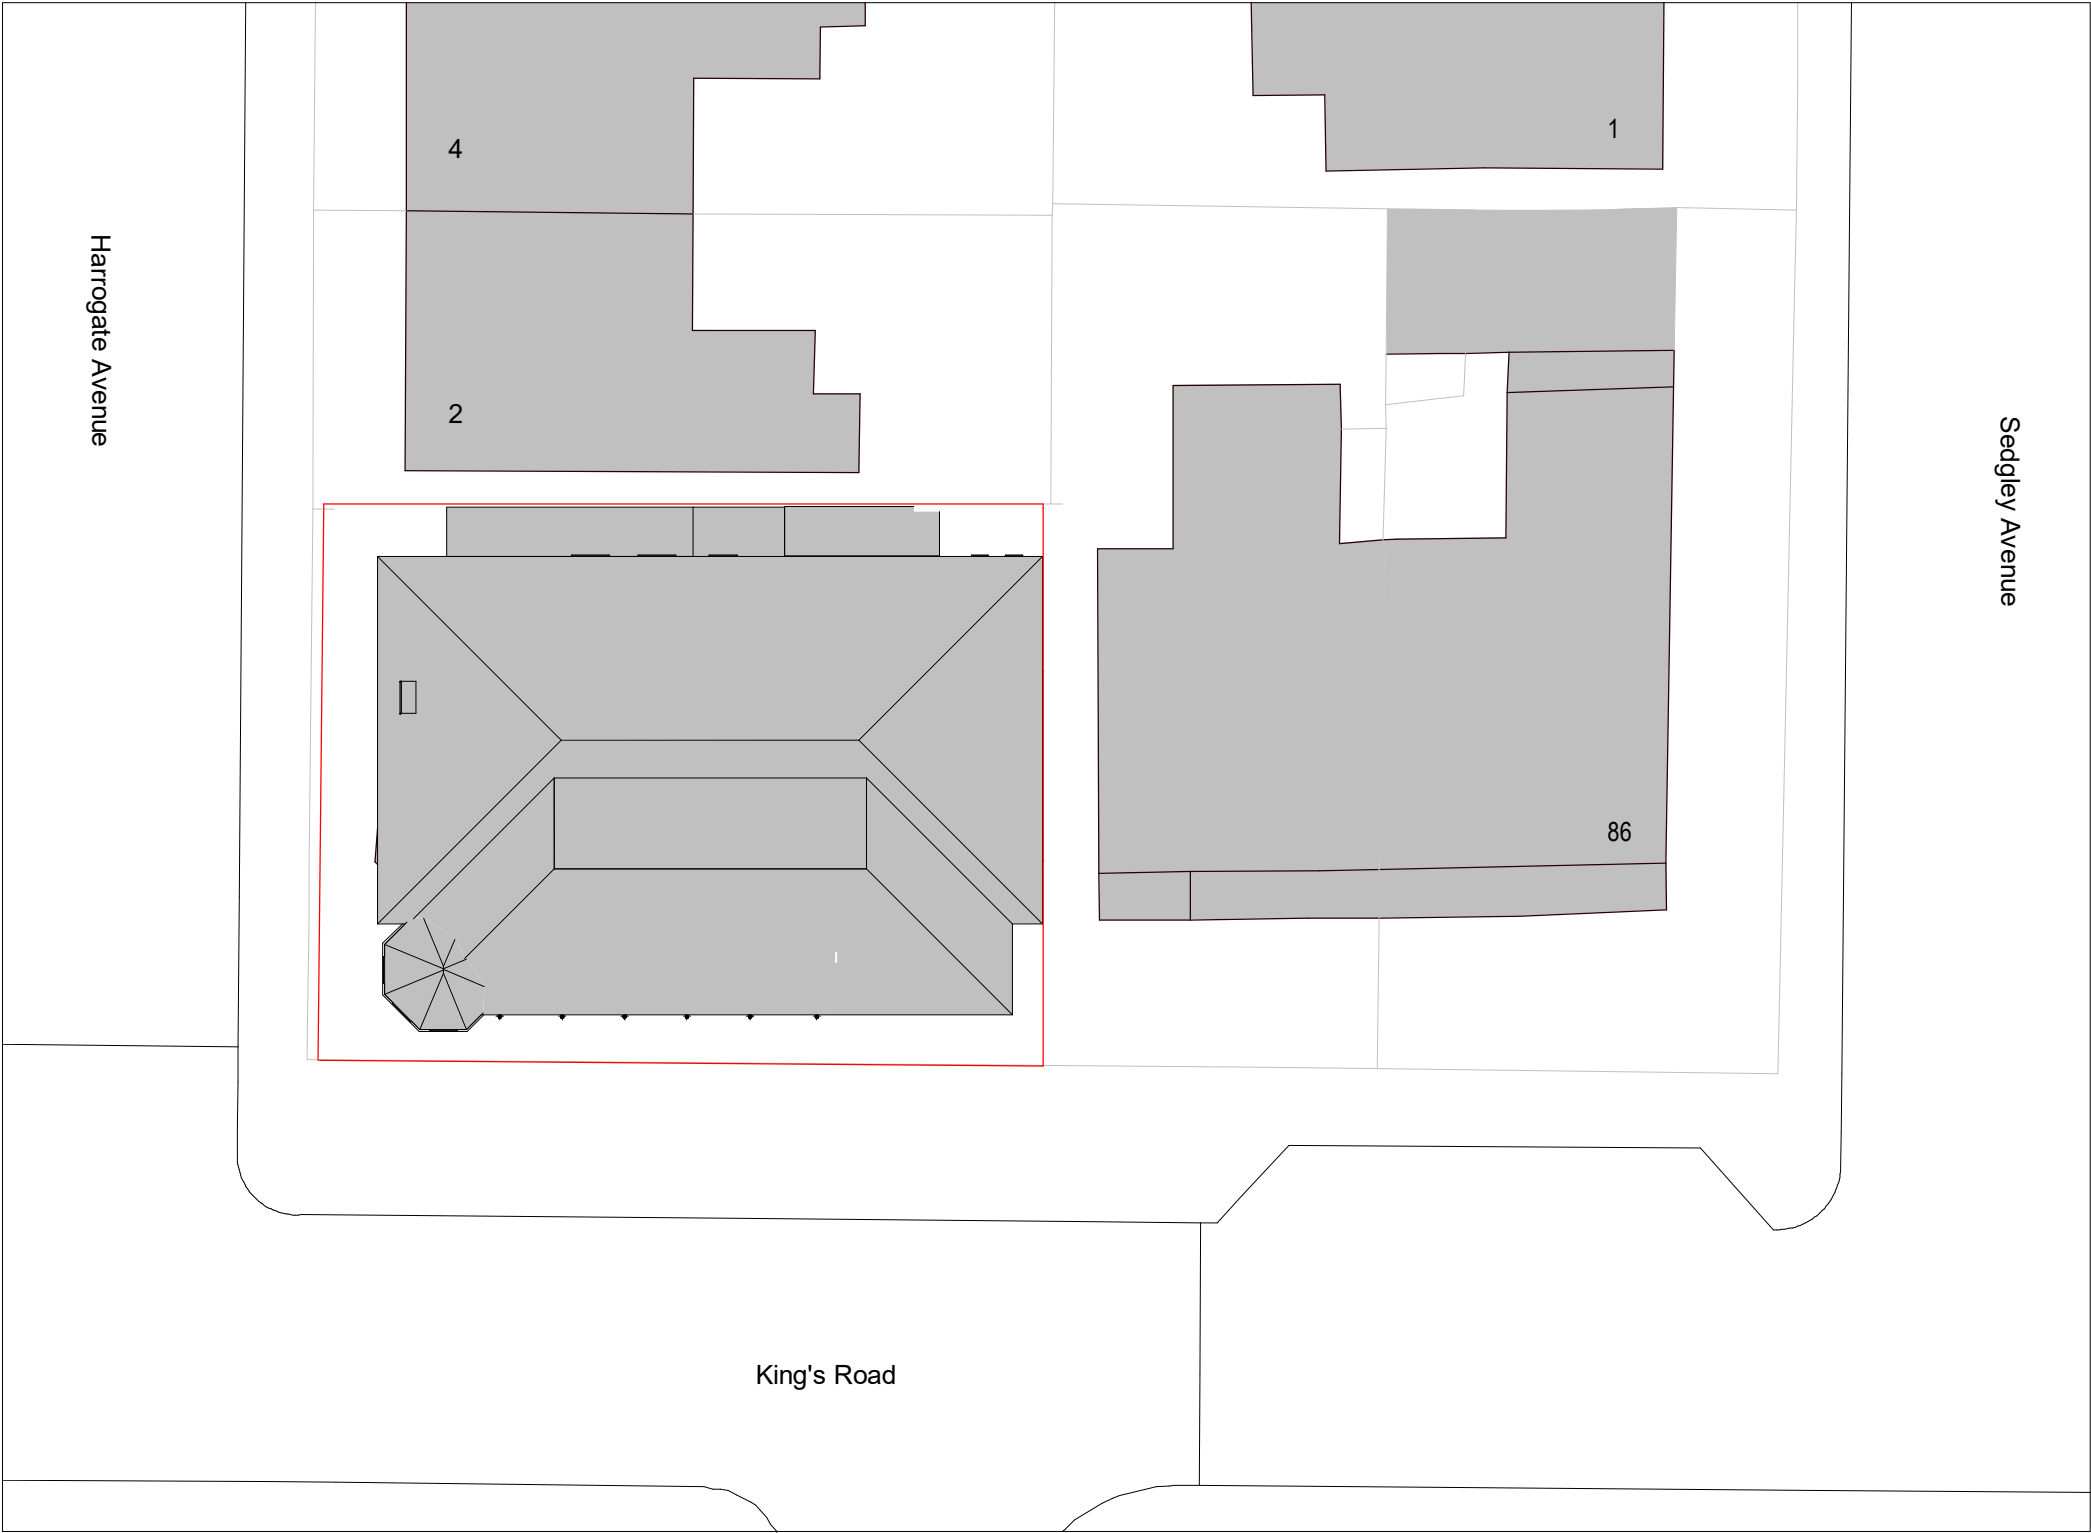

1. Site - Block Plan
1 : 200



2. Site - Location Plan
1 : 1250

Legend - Boundaries

- Site Boundary —
- Site Ownership —



PROJECT		REV	DESCRIPTION	BY	DATE
Beis Modche - 88 Kings Rd		SCALE @ A3	As indicated	DATE	26 MAR 2024
CLIENT		STATUS		DRAWN BY	
Beis Modche		PLANNING		SP	
TITLE		PROJECT NO.	DRAWING NO.		REV.
Site - Location and Block Plan		DA24021.	001.		
 DEBTAL ARCHITECTURE www.debtal.co.uk		NOTES			
		© COPYRIGHT - ALL RIGHTS RESERVED. THIS DRAWING MUST NOT BE REPRODUCED WITHOUT PRIOR WRITTEN CONSENT. DRAWING TO BE USED FOR THE STATUS INDICATED ONLY. ALL DIMENSIONS AND SETTINGS OUT SHALL BE CHECKED AND CONFIRMED ON SITE. ANY DISCREPANCIES TO BE REPORTED TO THE DESIGNER PRIOR TO THE COMMENCEMENT OF ANY WORK. ALL WORK AND MATERIALS TO BE IN ACCORDANCE WITH CURRENT STATUTORY LEGISLATION, RELEVANT CODES OF PRACTICE AND BRITISH STANDARDS. ALL DIMENSIONS ON THIS DRAWING ARE IN MILLIMETRES (UNLESS OTHERWISE STATED).			

