
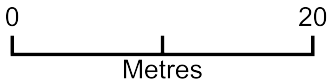


90 Turks Road, Radcliffe, M26 4QB

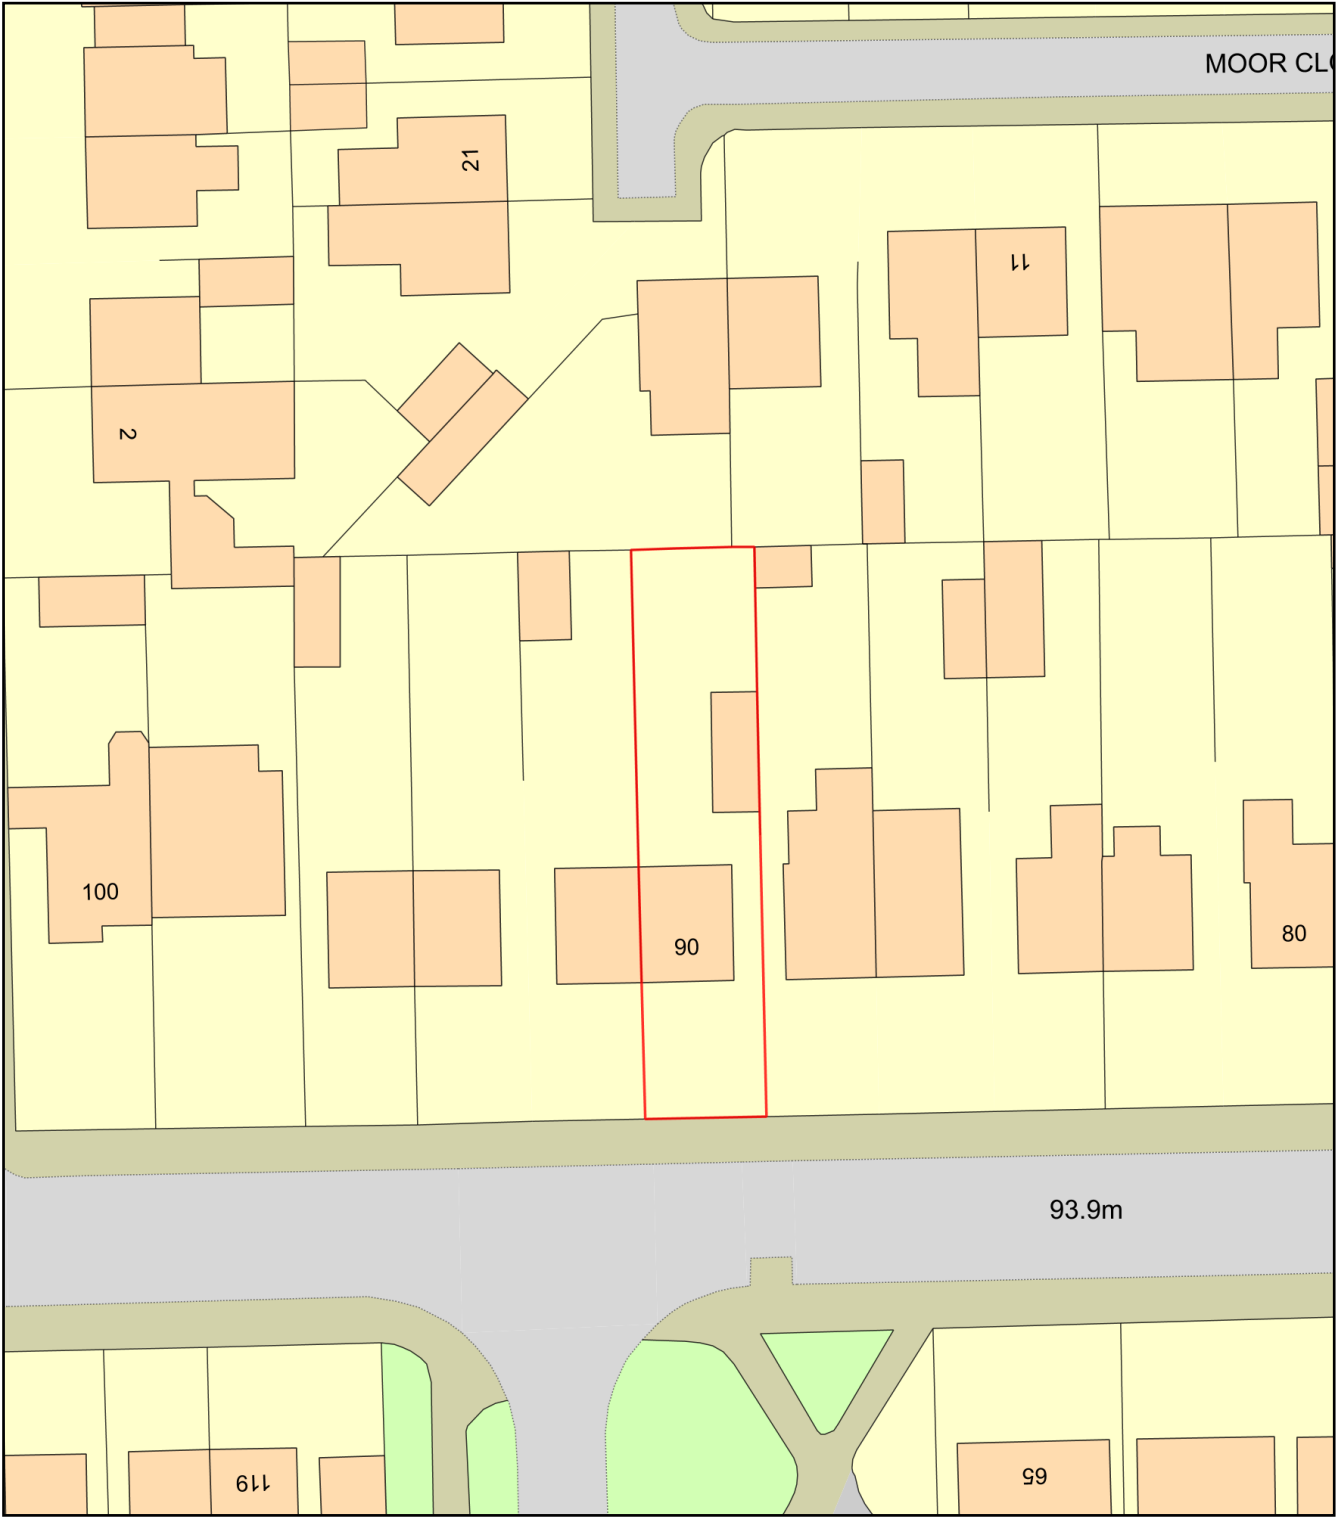

Plan Produced for: Planning  
Date Produced: 10 Jul 2026  
Plan Reference Number: TQRQM26191192005289  
Scale: 1:500 @ A4