
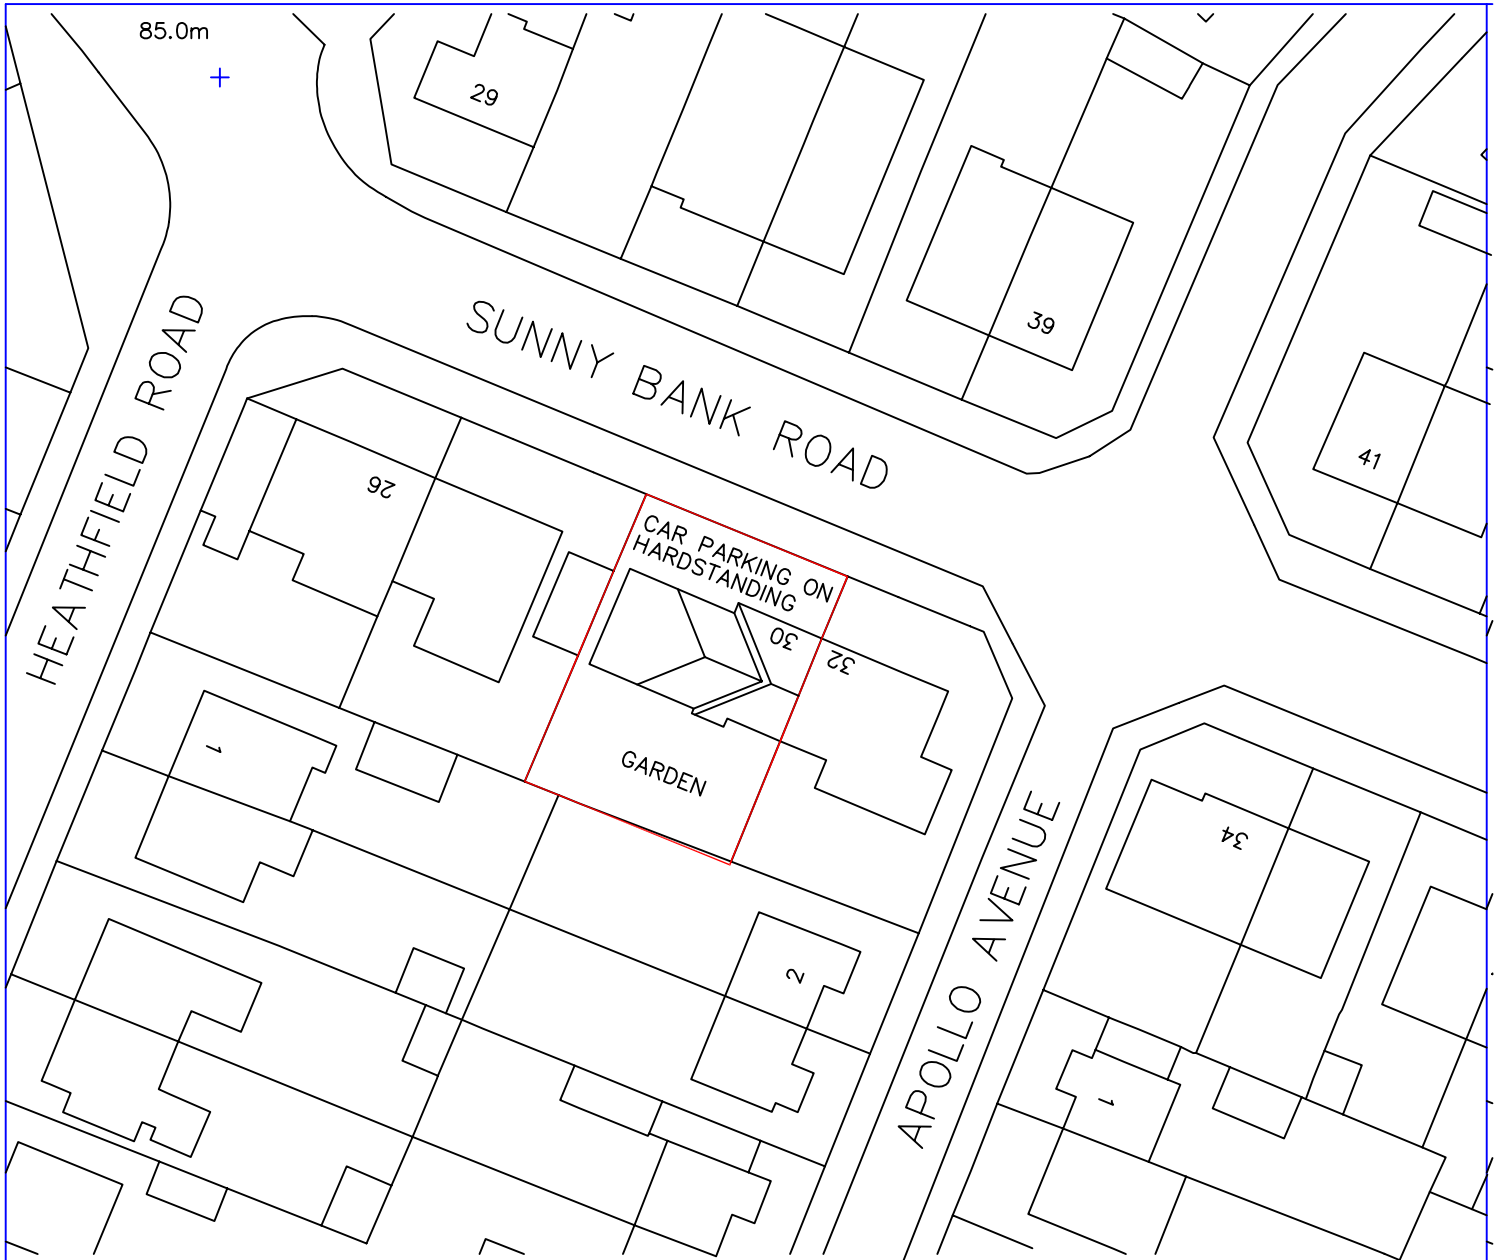


0 10 20 30 m

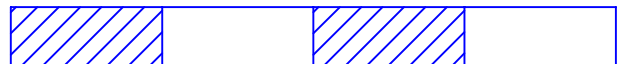

30 Sunny Bank Road
Bury
BL9 8HF

scale 1:500 at A4
July 2026

RDD1-03

Existing Block Plan

PPY design Ltd