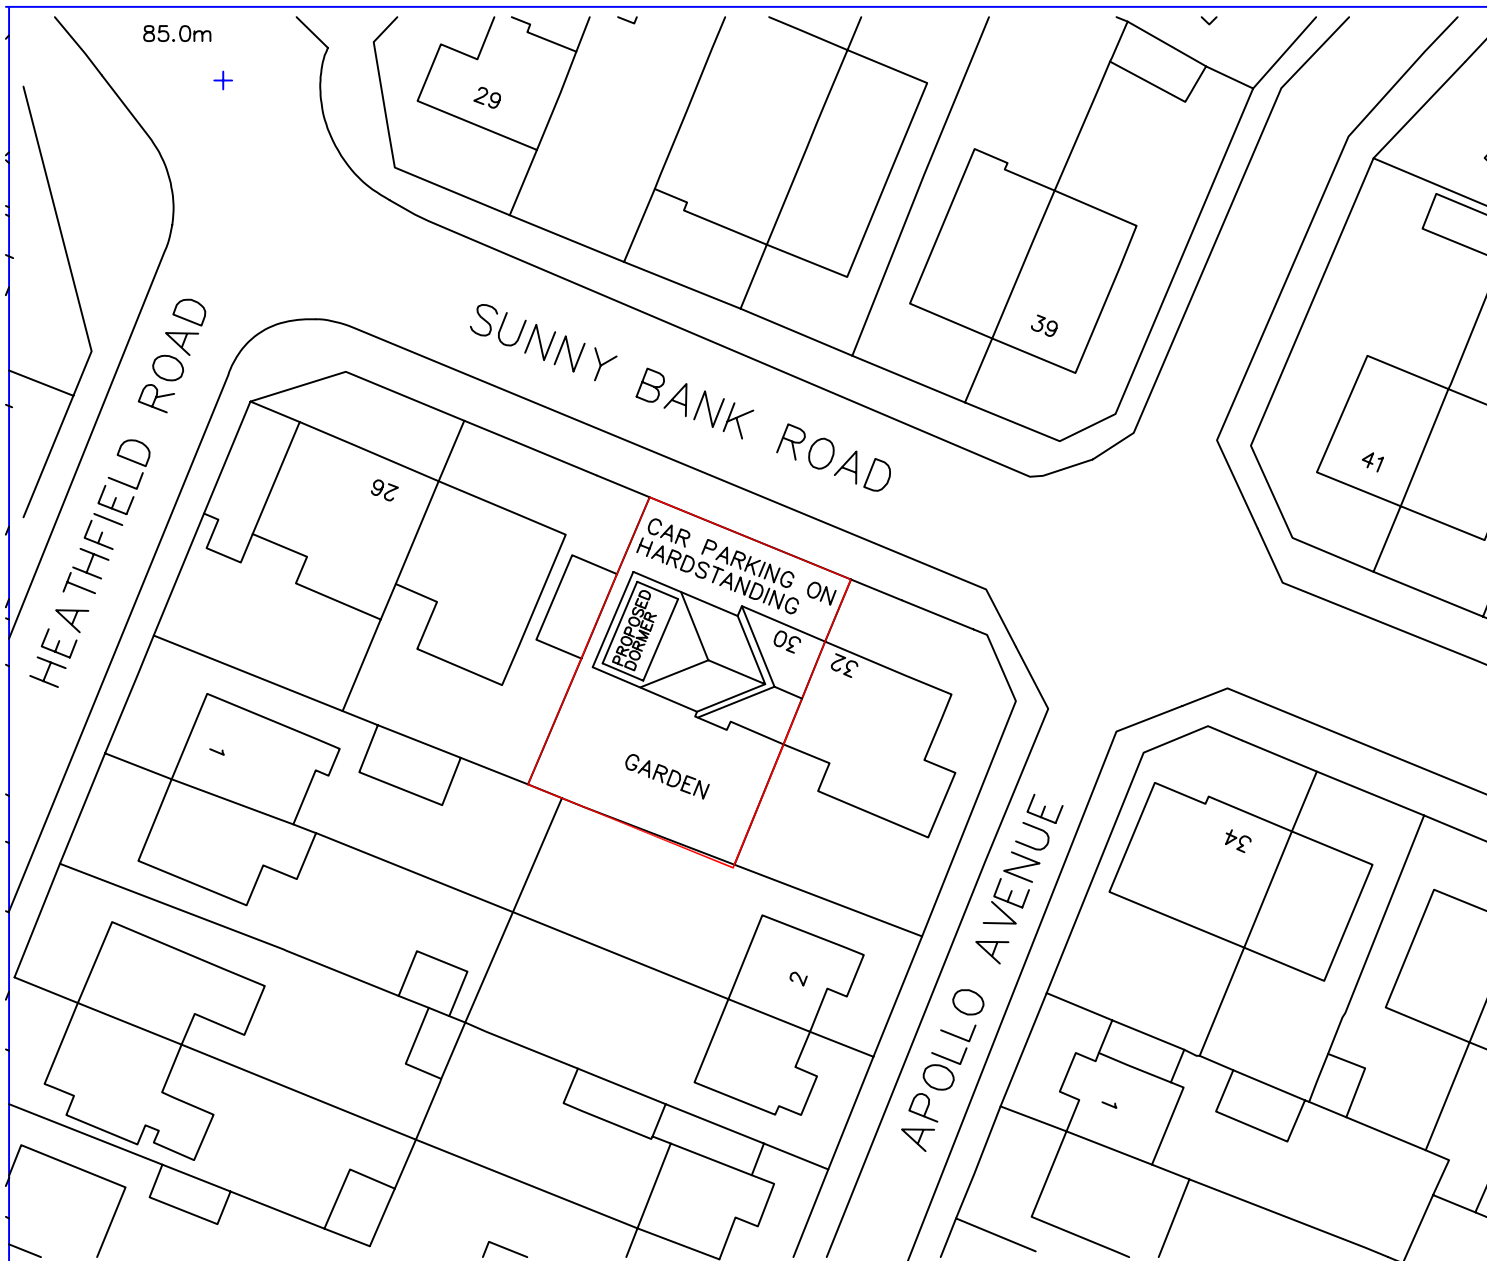


0 10 20 30 m

30 Sunny Bank Road Bury BL9 8HF	scale 1:500 at A4 July 2026
RDD1-04	Proposed Block Plan
PPY design Ltd	