

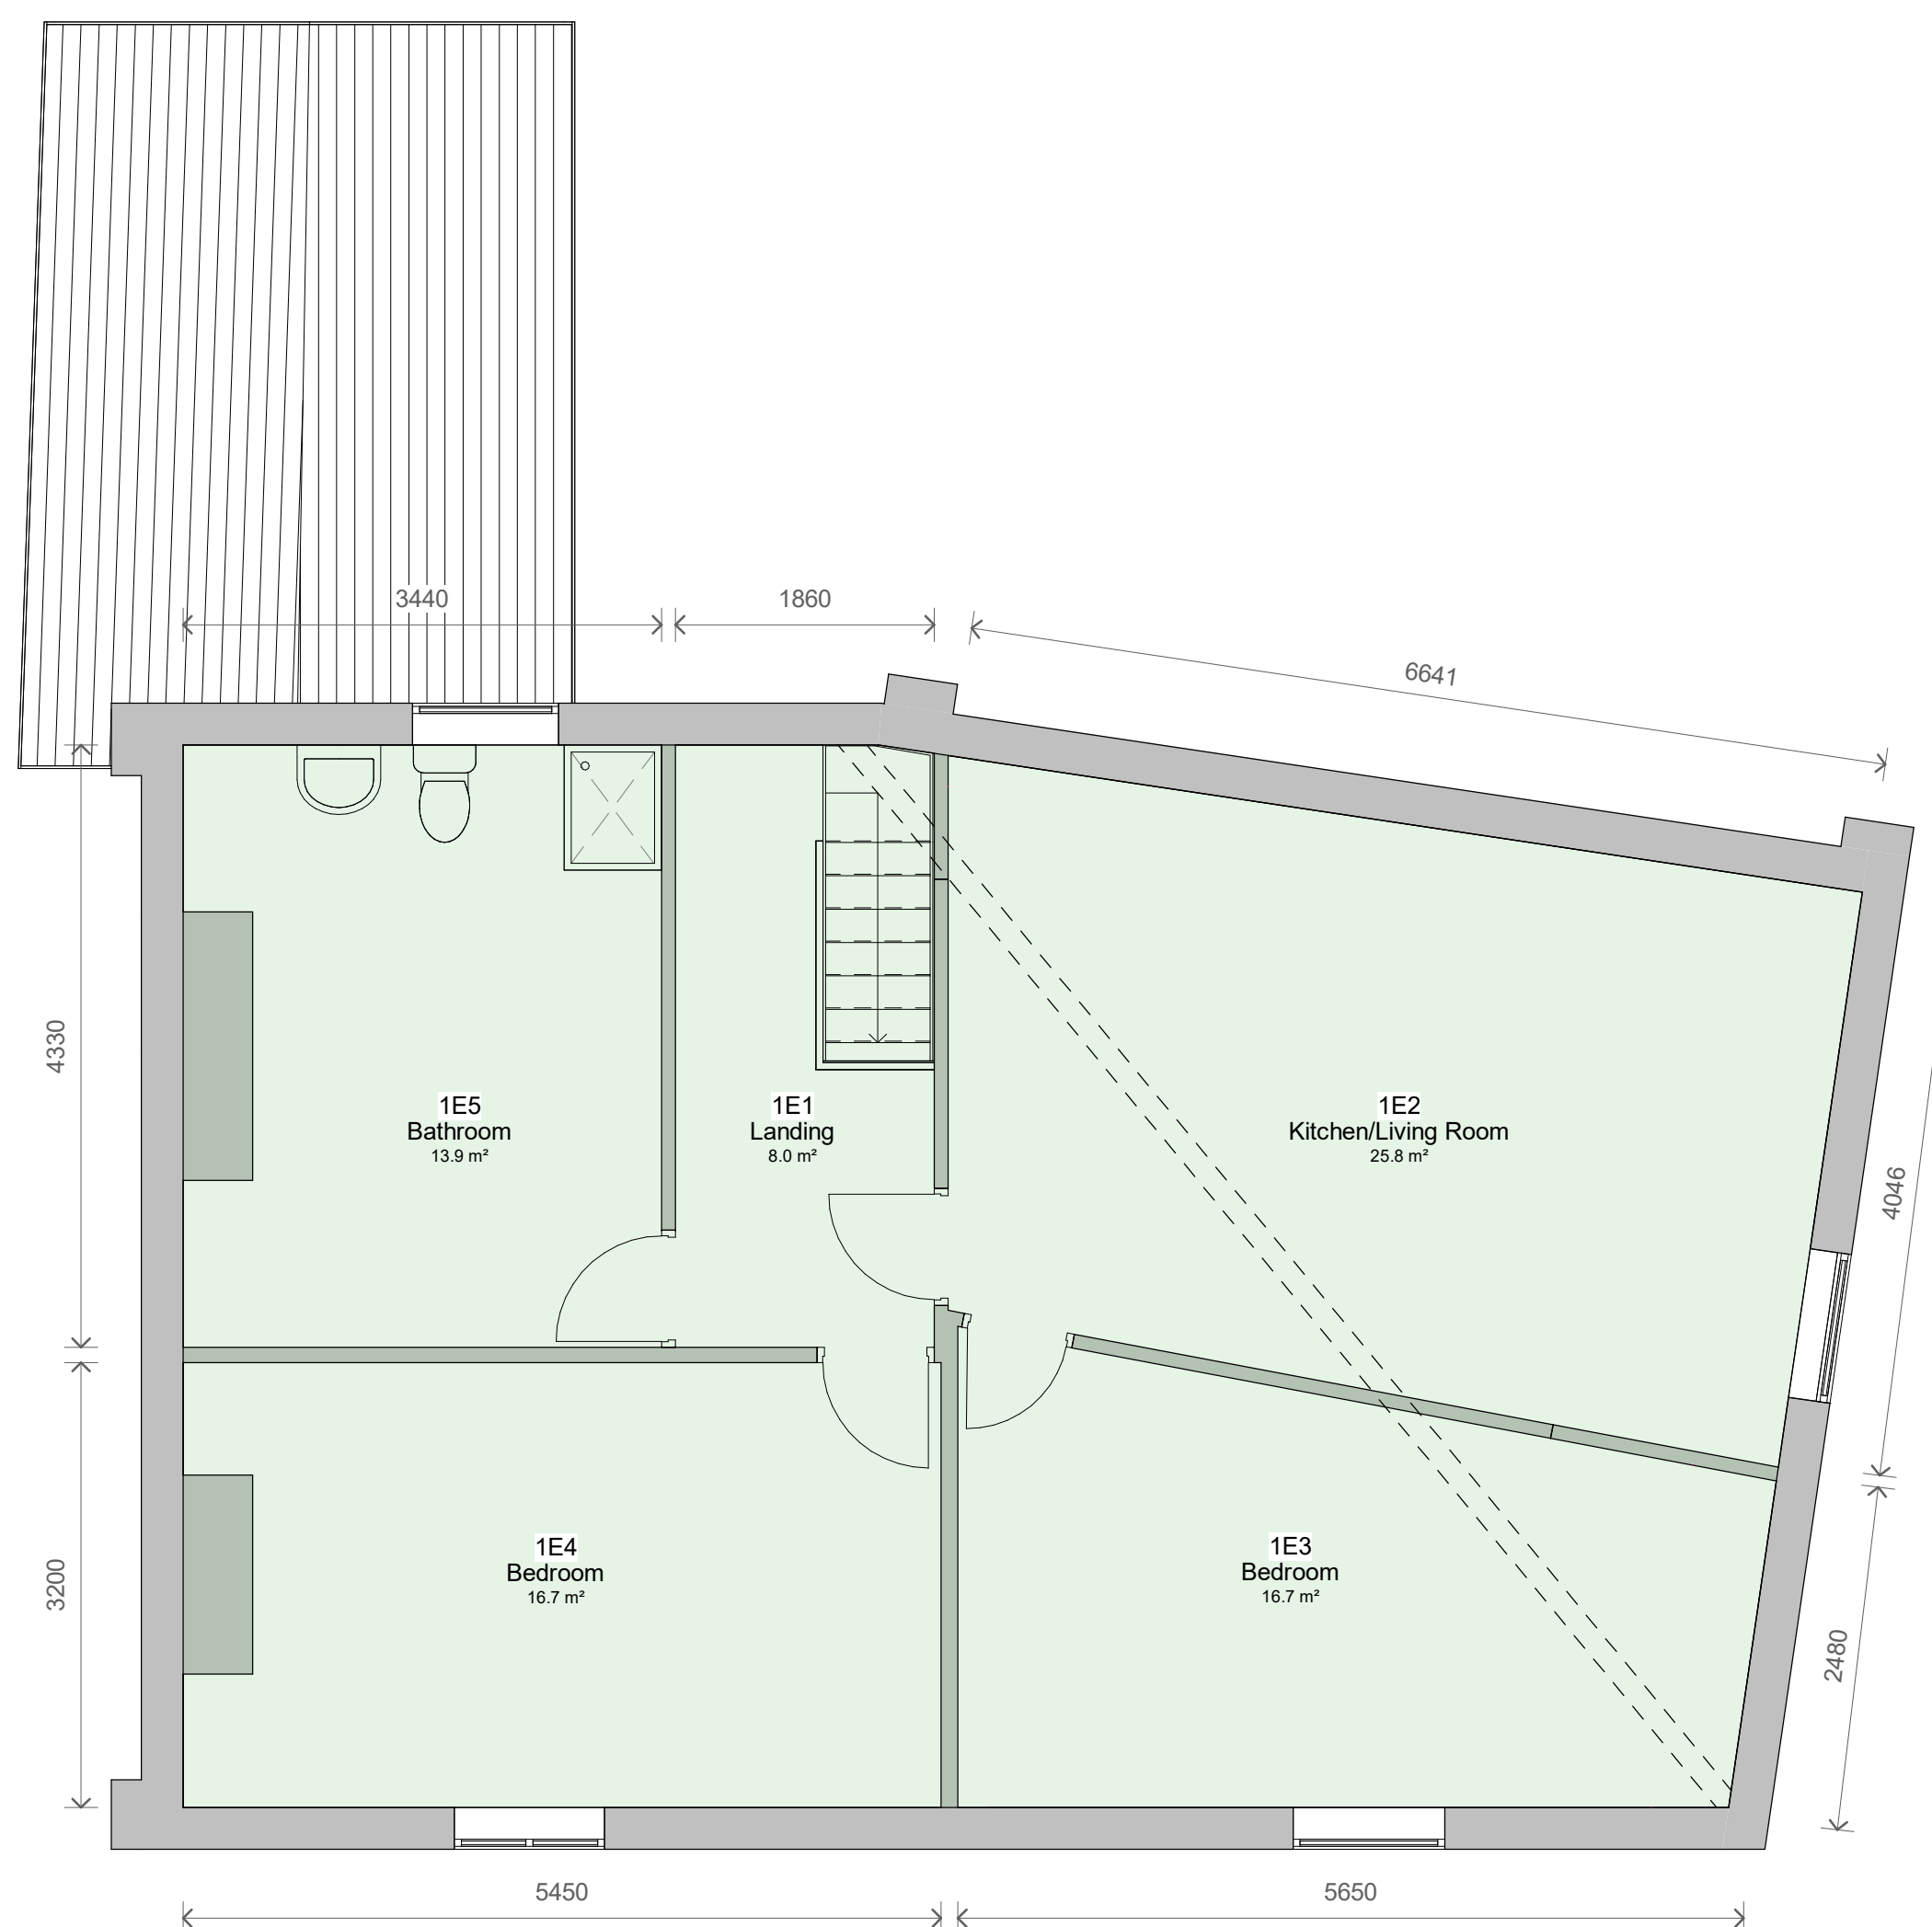


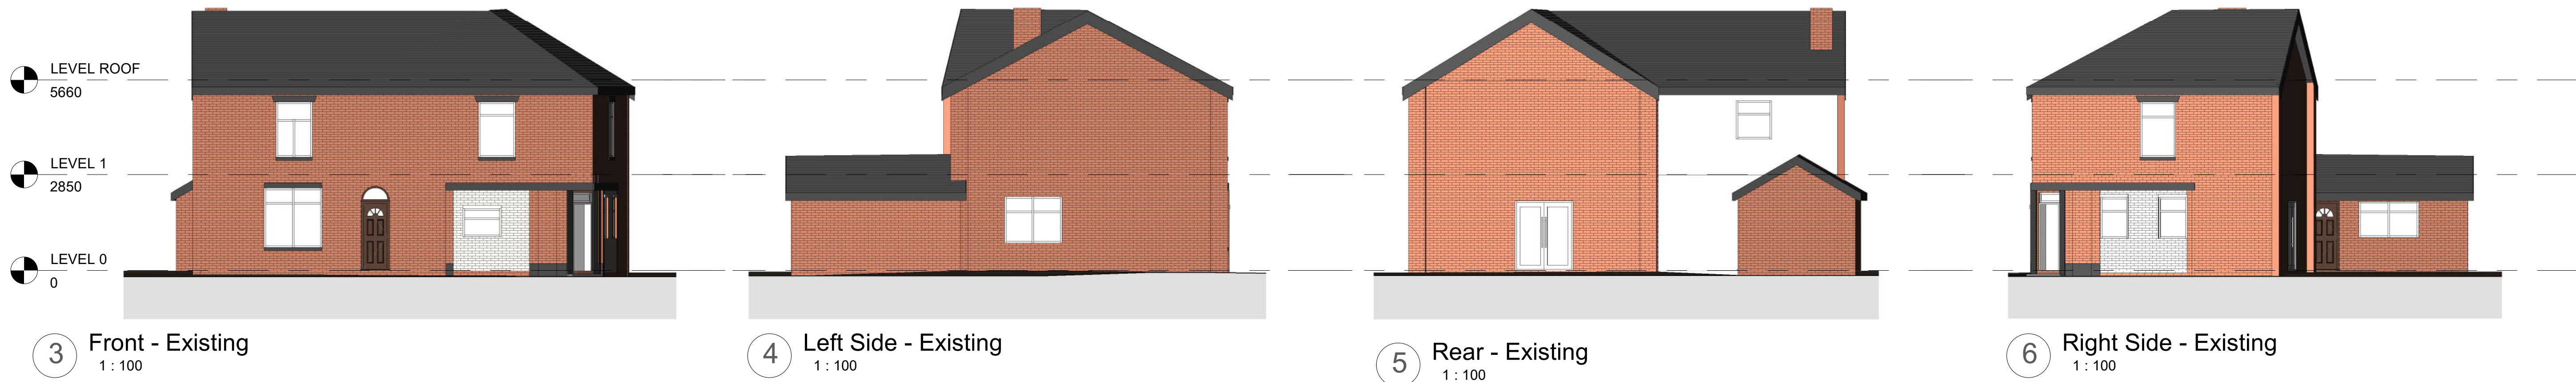

1 Level 0 - Existing
1 : 50

2 Level 1 - Existing
1 : 50

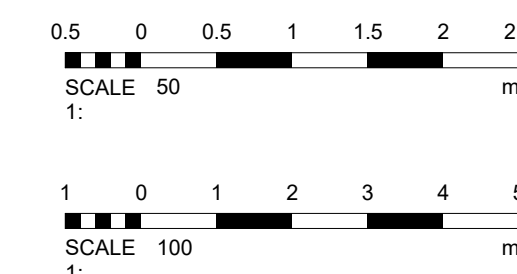

2	Colour code	04/05/2023
1	PLANNING	04/04/2023
No.	Description	Date

PROJECT 21 Ainsworth Road, Radcliffe		
TITLE Existing Plans and Elevations		
CLIENT Reich		
STATUS PLANNING		
DRAWN BY GJ	DATE 03/08/2022	SCALE (@ A1) As indicated
PROJECT NUMBER GSS22074	DRAWING NUMBER 002	REV 2
GOLD SKETCH S T U D I O S www.goldsketch.co.uk info@goldsketch.co.uk 0161 792 9595		
NOTES © COPYRIGHT ALL RIGHTS RESERVED. THIS DRAWING MUST NOT BE REPRODUCED WITHOUT PRIOR WRITTEN CONSENT. DRAWING TO BE USED FOR THE STATUS INDICATED ONLY. NO CONFORMANCE TO BE REPORTED TO THE ALL DIMENSIONS ARE TO THE DIMENSION LINES. DIMENSIONS ARE TO BE IN ACCORDANCE WITH CURRENT BUILDING REGULATIONS, RELEVANT CODES OF PRACTICE AND BRITISH STANDARDS. ALL DIMENSIONS ON THIS DRAWING ARE IN MILLIMETRES UNLESS OTHERWISE STATED.		