

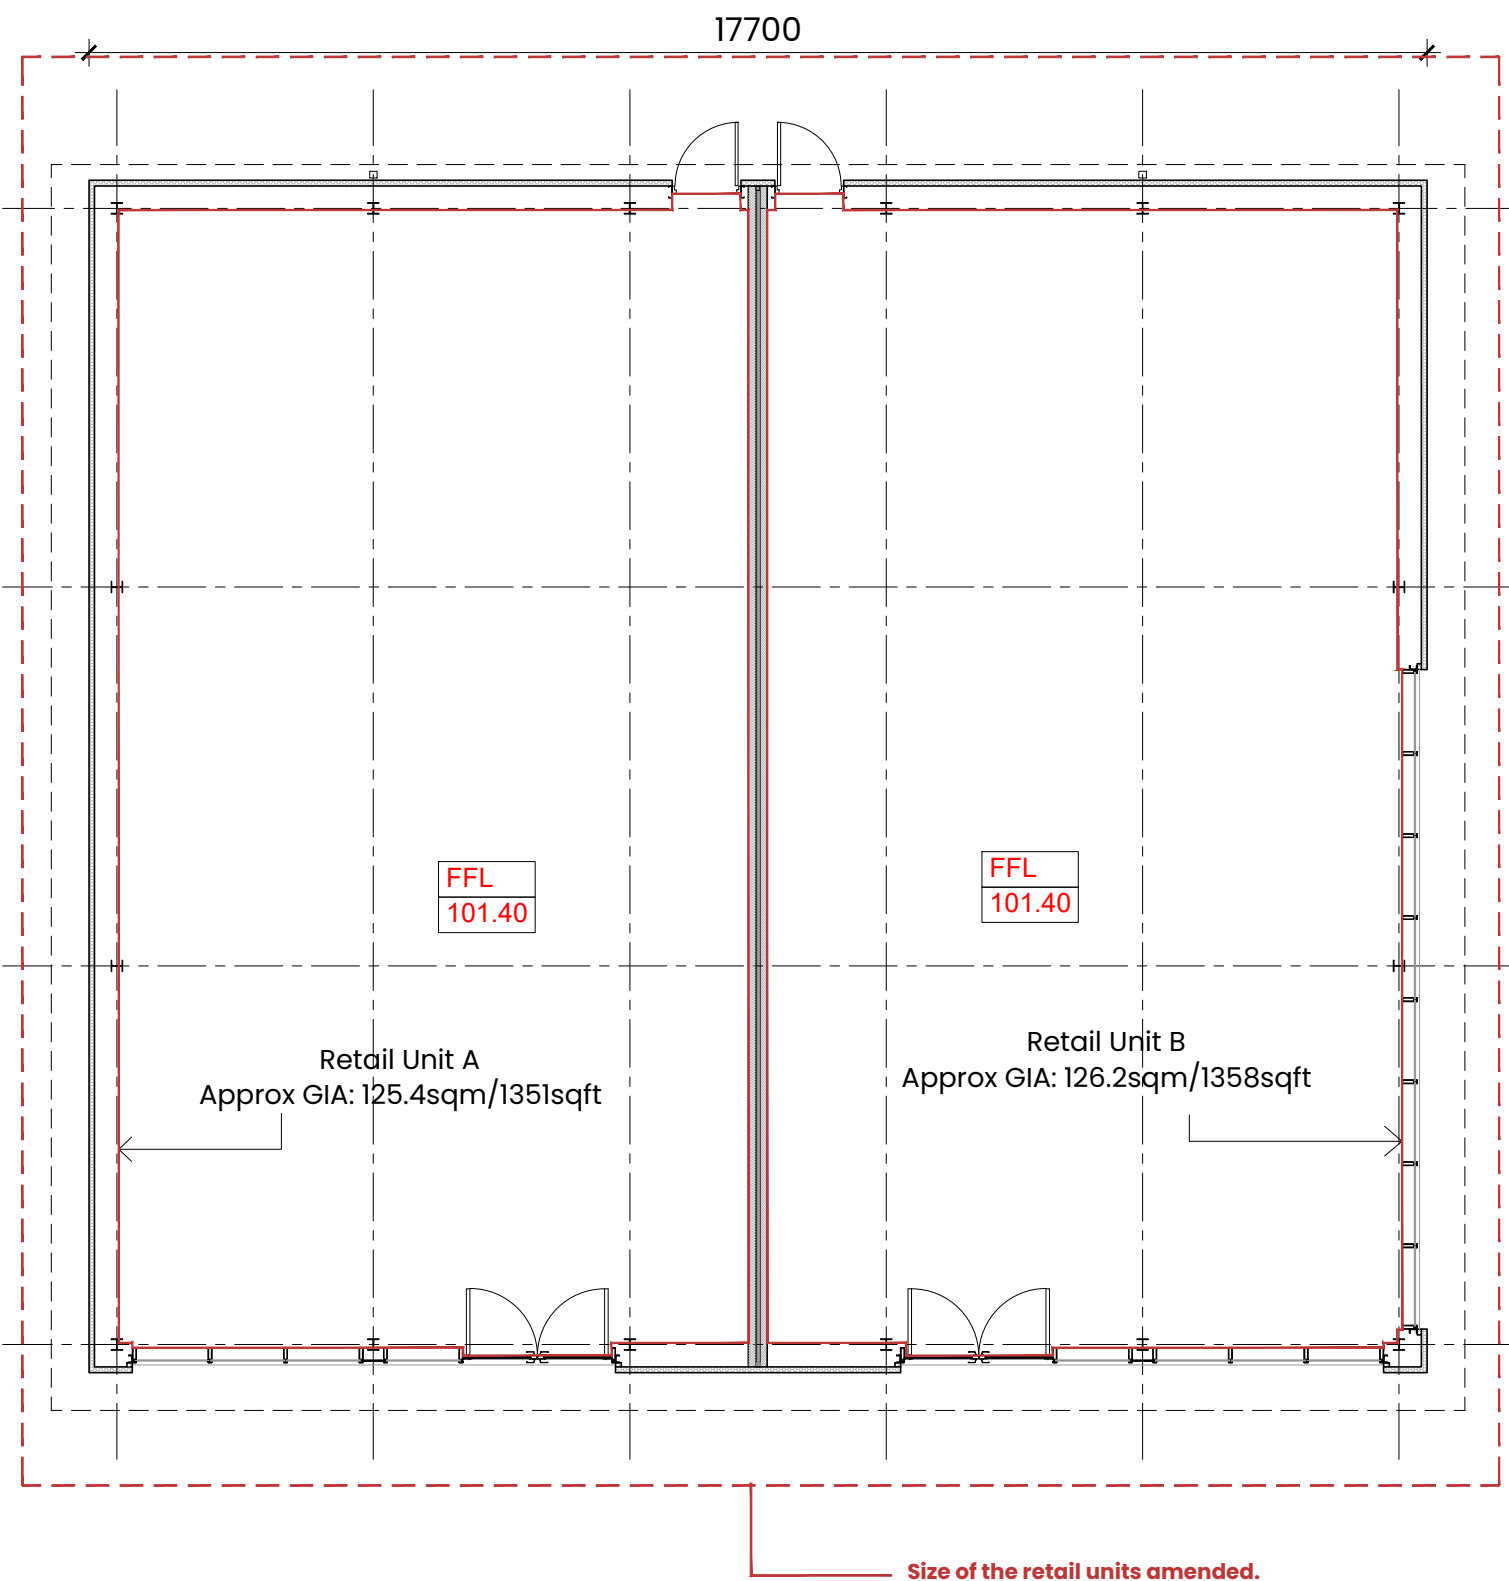
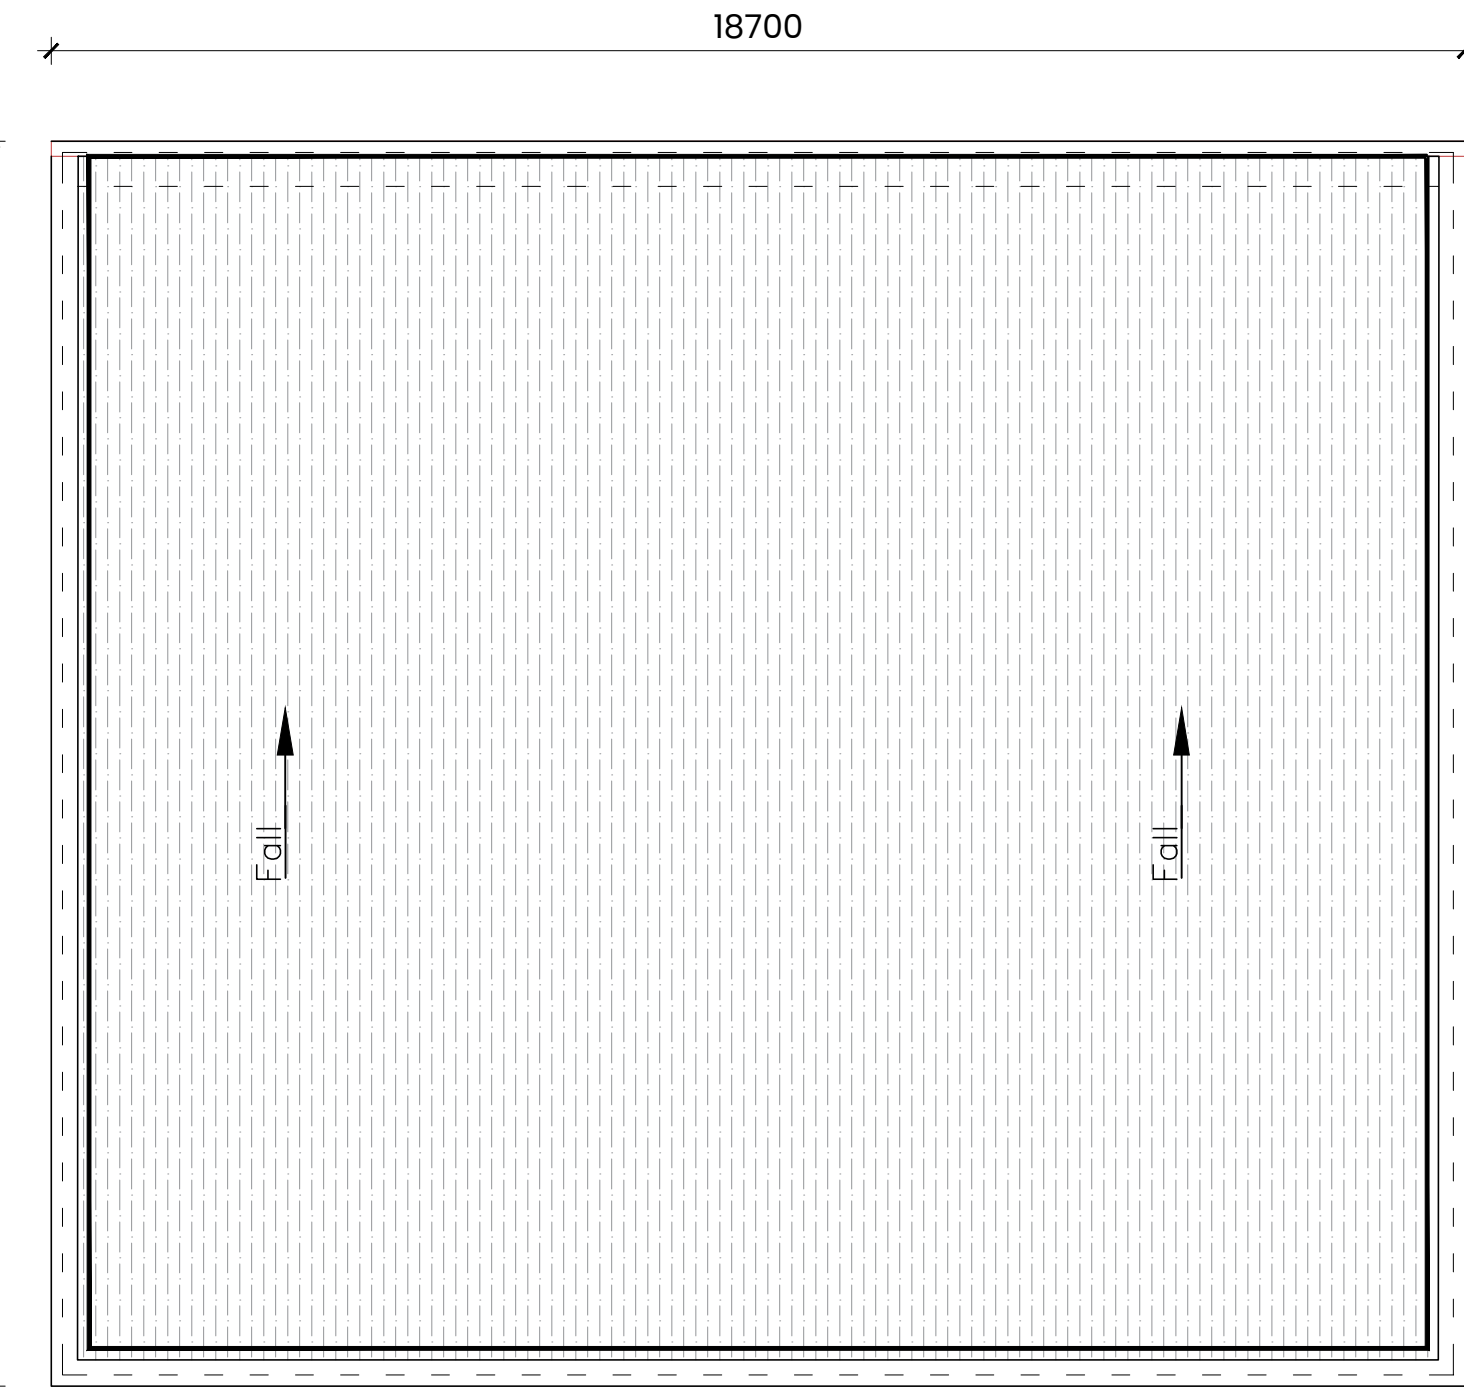
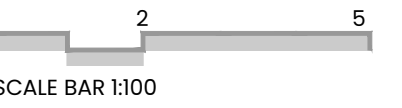
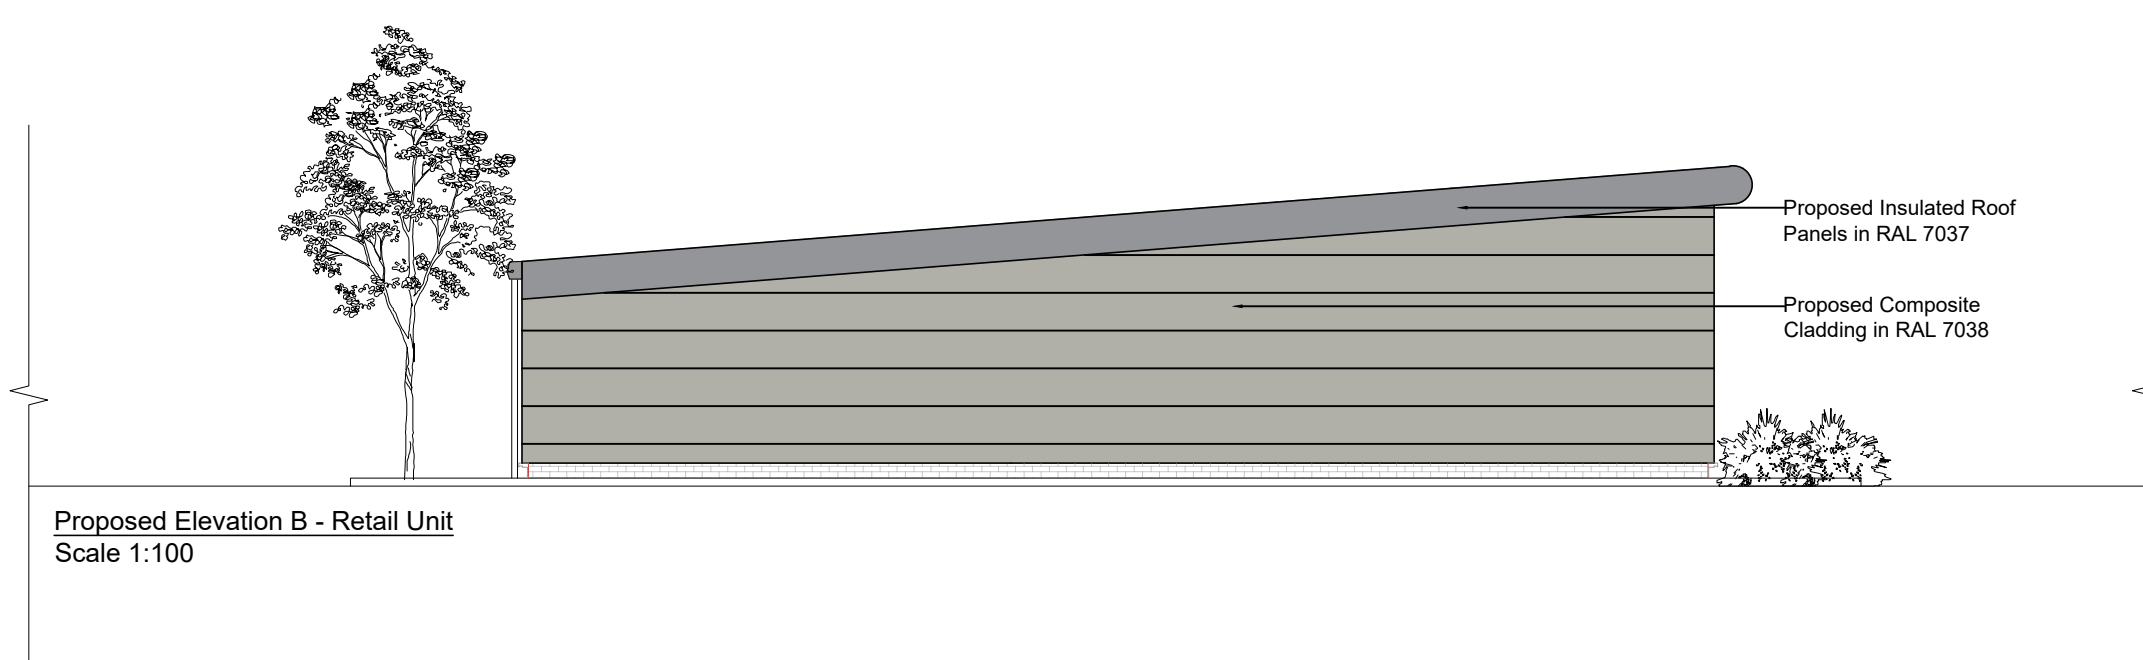
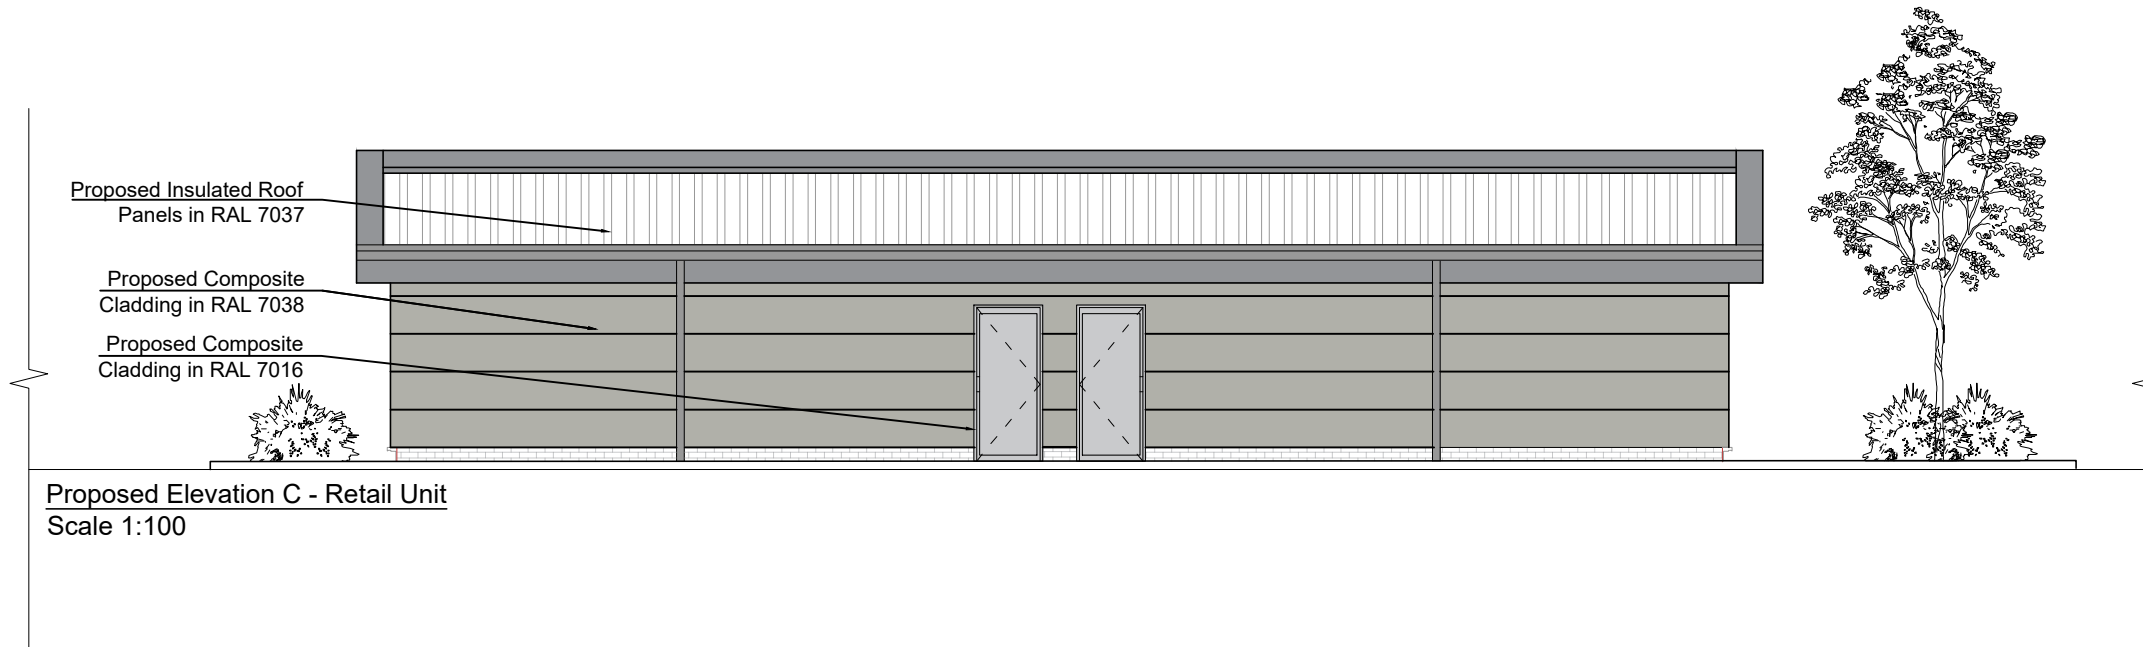


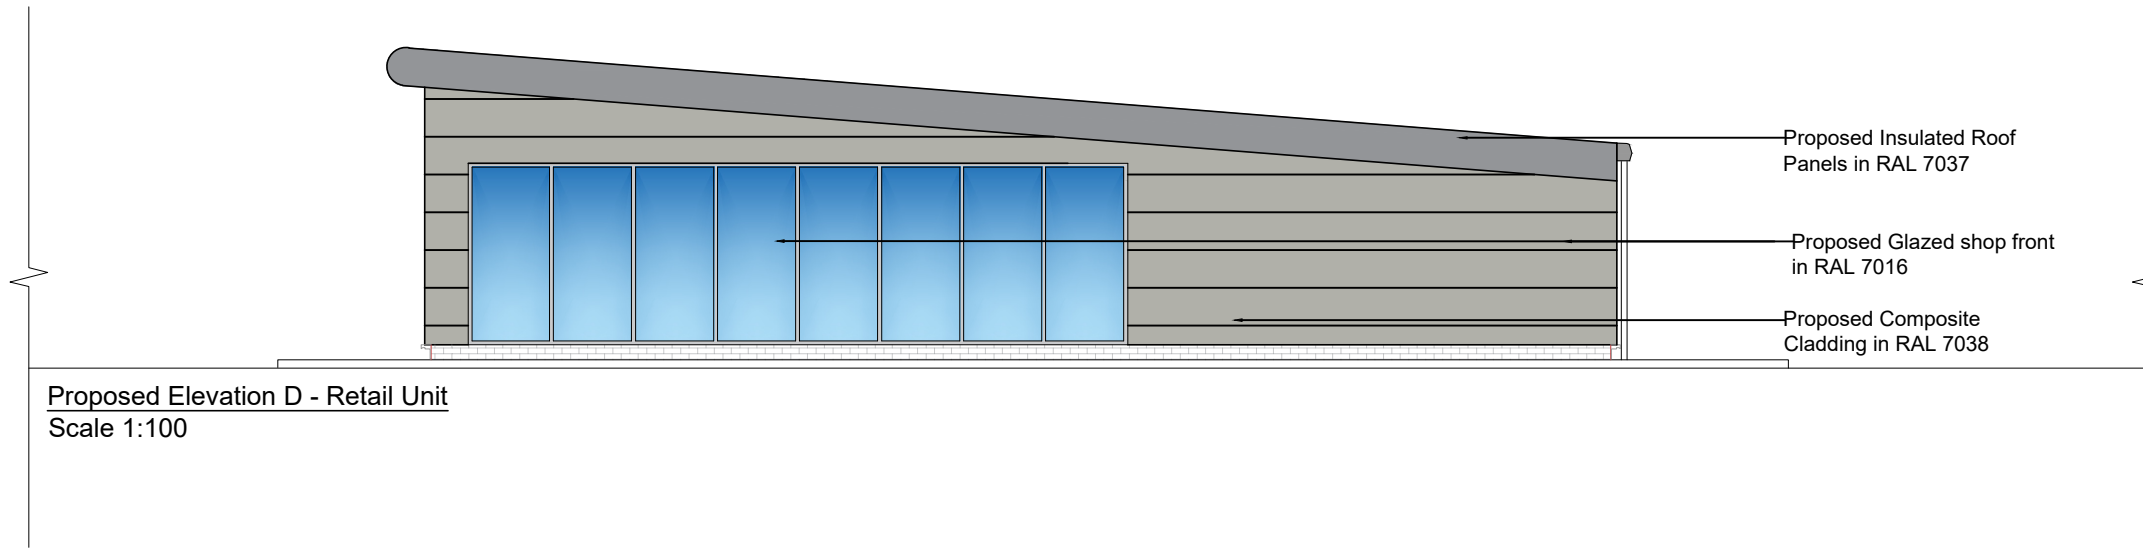

Size of the retail units amended.

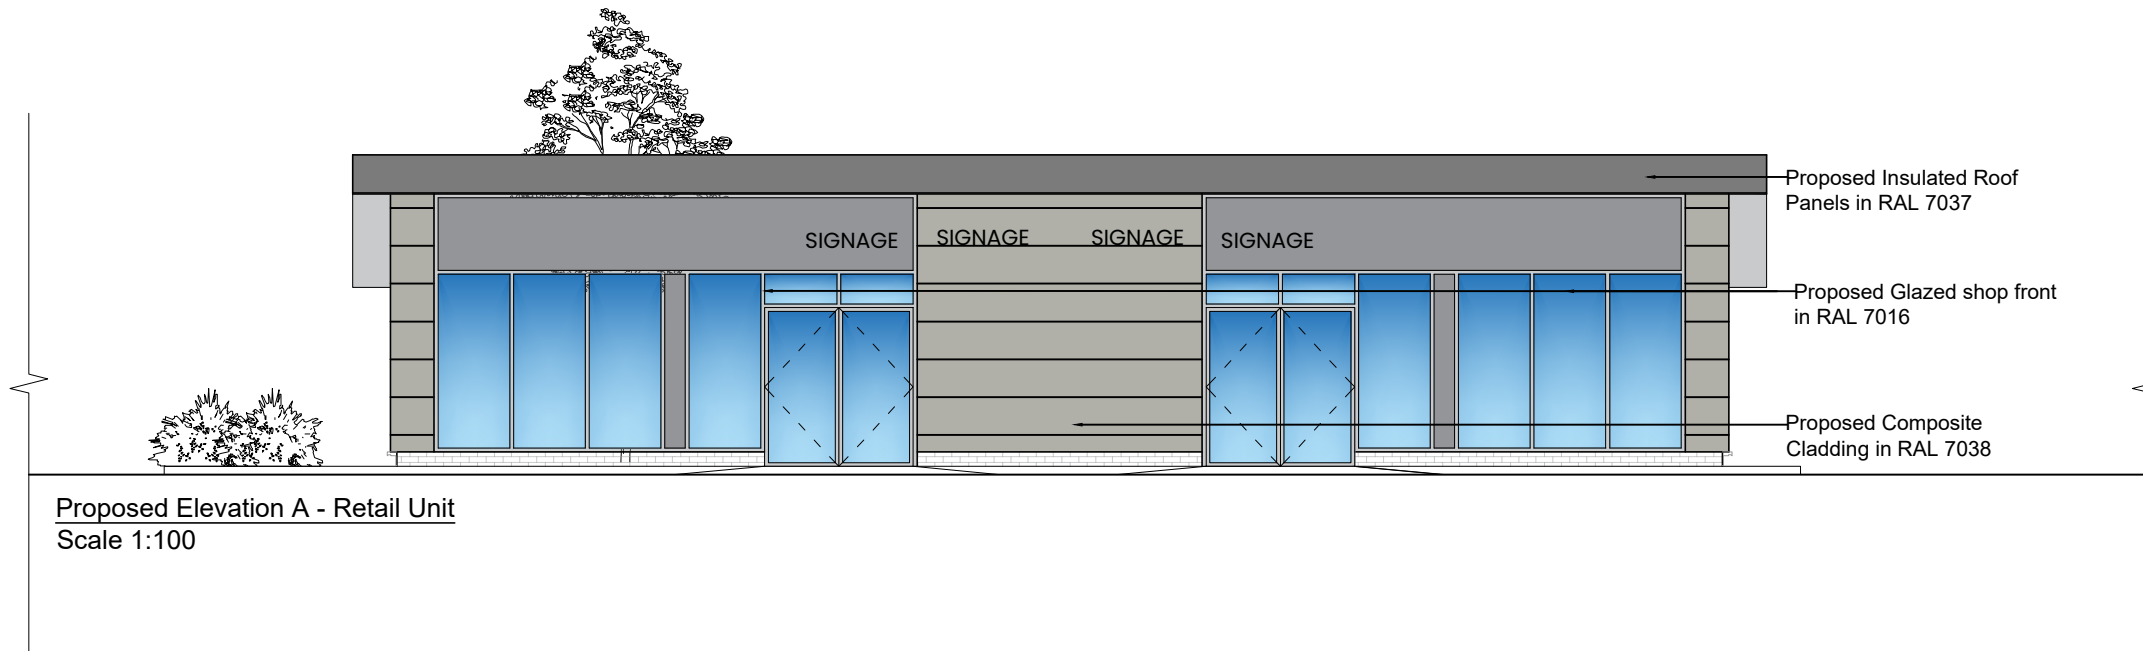

General Notes:

All site dimensions shall be verified by the Contractor on site prior to commencing any works.

Do not scale from this drawing.

Design intent drawing only. Construction to comply with latest building regulation requirements.

This drawing is the property of "Studio Tashkeel Architecture Ltd." and copyright is reserved by them. The drawing is not to be copied or disclosed by or to any unauthorised persons without the prior written consent of Studio Tashkeel Architecture Ltd.

Rev	Description	Date	Dr by	App by
A	Drive-thru unit removed	18.06.2024	BP	MK
-	First Issue	24.07.2025	SM	MK

STUDIO TASHKEEL ARCHITECTURE LTD.
1-3 Ardson Lane, Suite 103/3-1041
Manchester United Kingdom
T +44(0)161 694 6375
E info@studiotashkeel.com
www.studiotashkeel.com

client name	Mr Hanif Mohammed
project	Bell Lane
drawing	Proposed Retail Plans and Elevations
project number	24_021
scale	1:100 @ A1
drawing number	PL003
issue status	rev A Planning
This drawing is to be read in conjunction with all related drawings. All dimensions must be checked and verified on site before commencing any work or producing shop drawings. The originator should be notified immediately of any discrepancy. This drawing is copyright and remains the property of Studio Tashkeel Architecture Ltd.	