


ROAD 1 - LONGSECTION
SCALE: H 1:100,V 1:100. DATUM: 65.000



ROAD 1 - LONGSECTION
SCALE: H 1:100,V 1:100. DATUM: 65.000

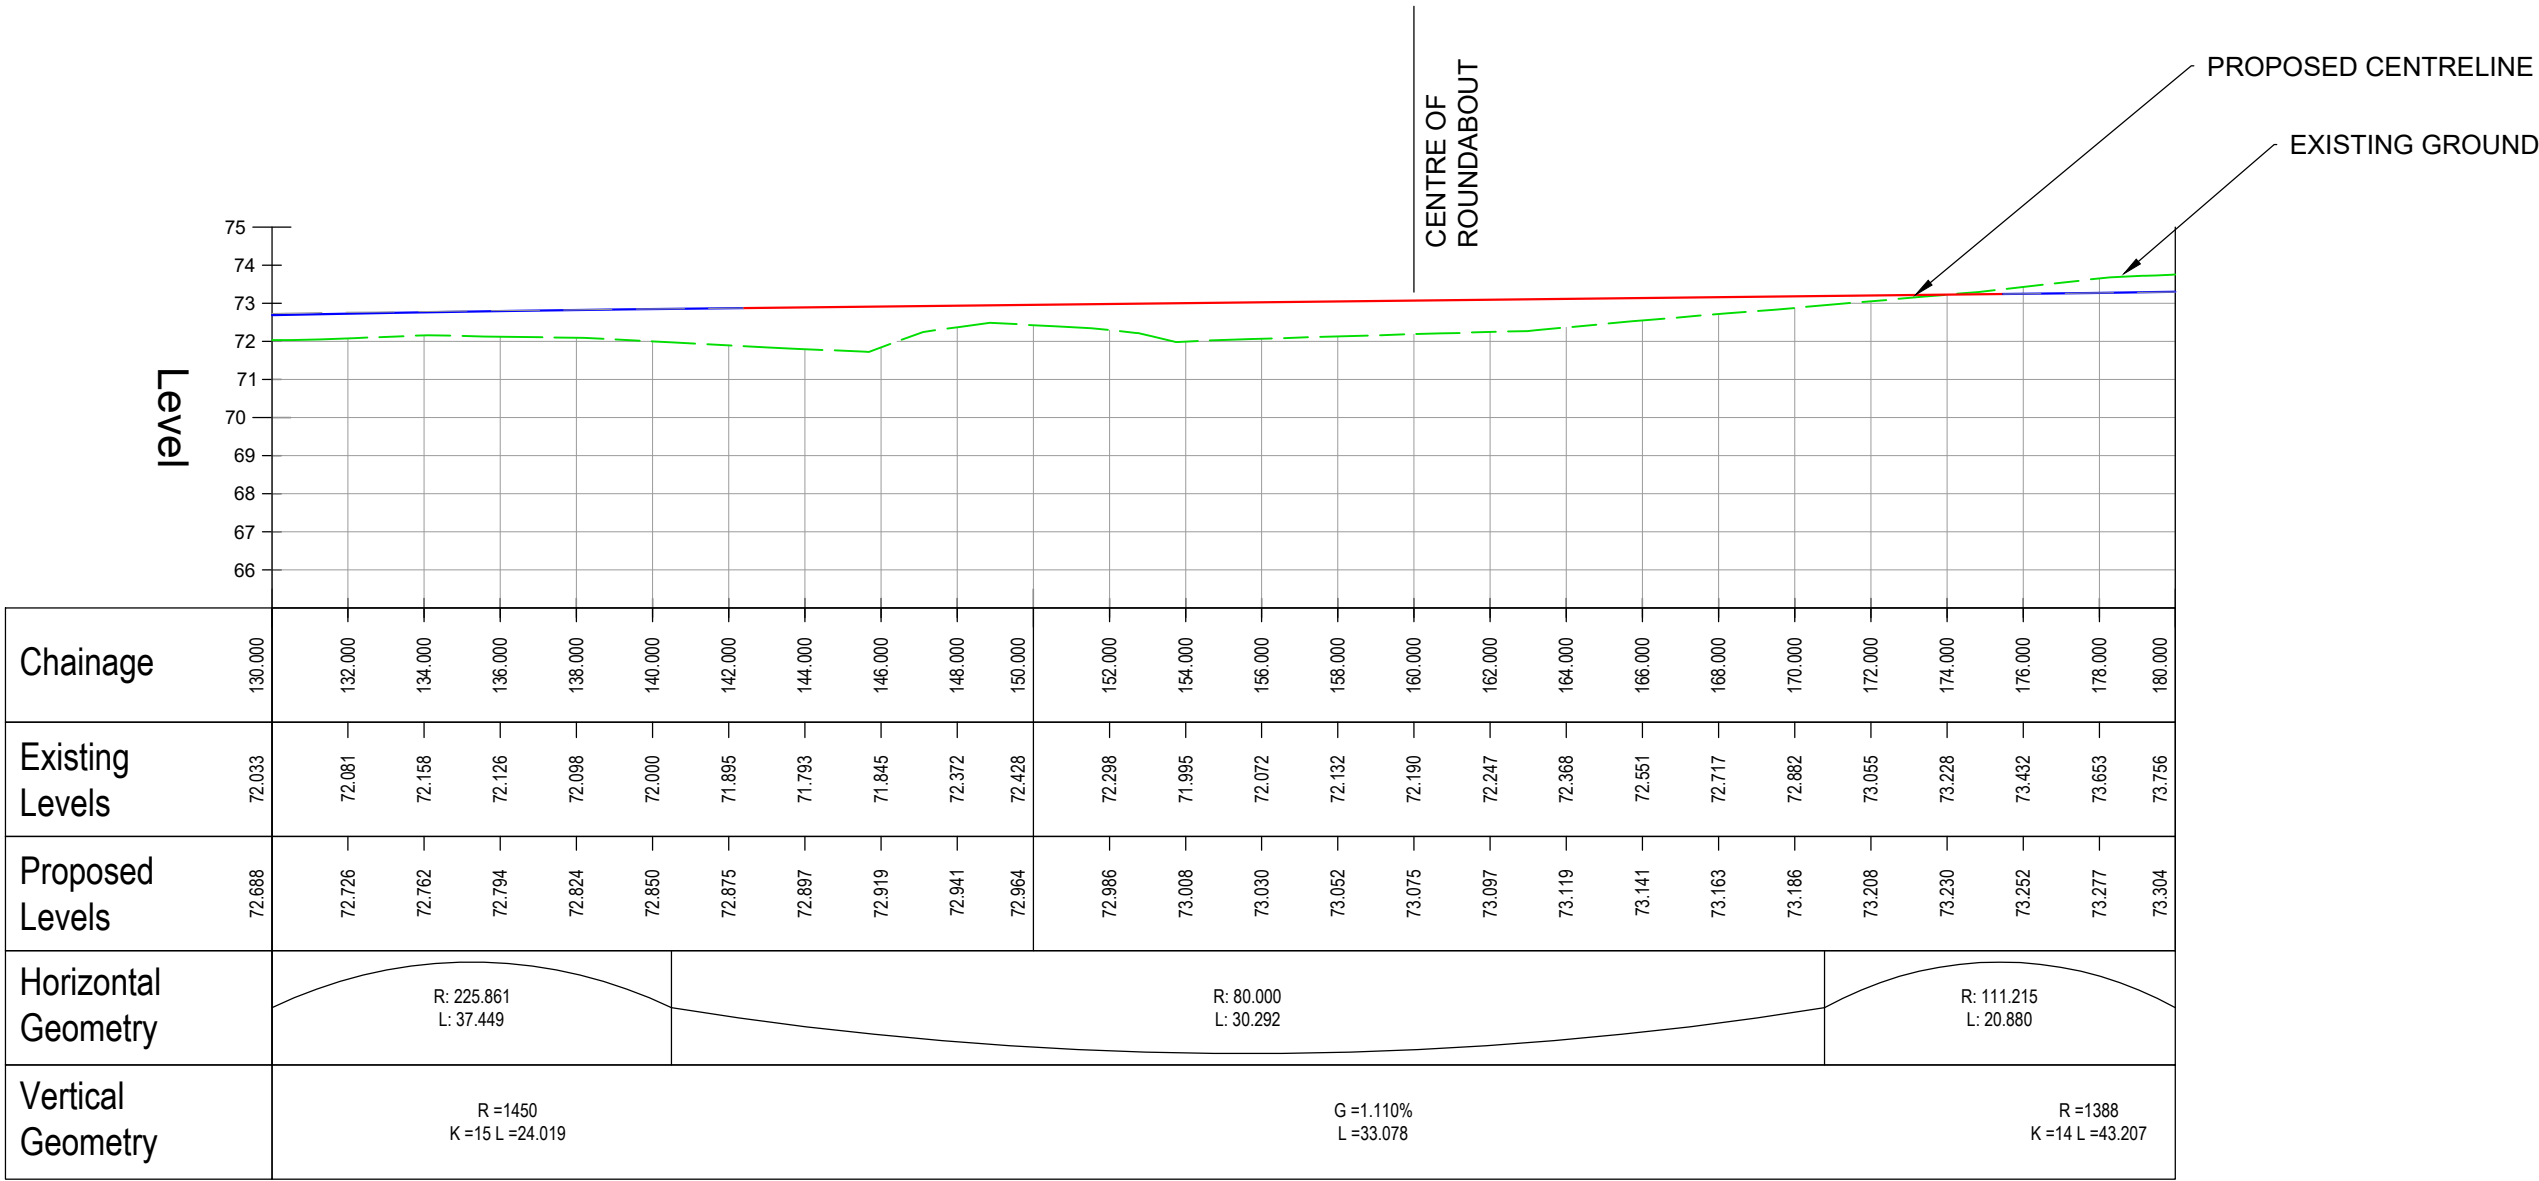