


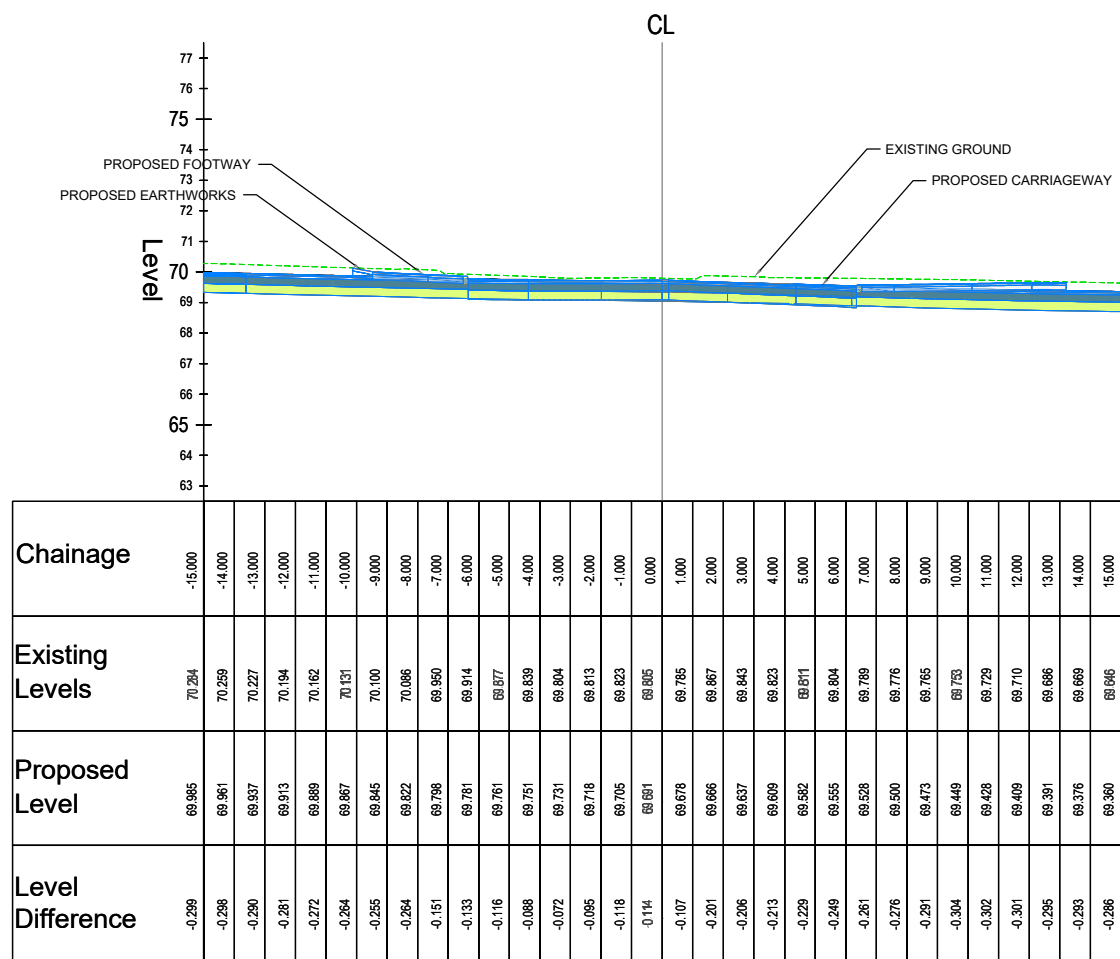


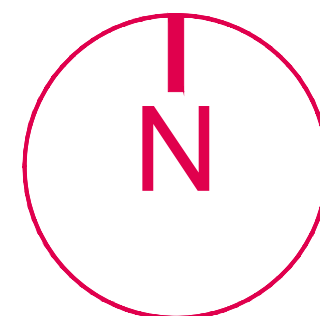


MAIN CARRIAGEWAY - CROSS SECTIONS
CH 00.000

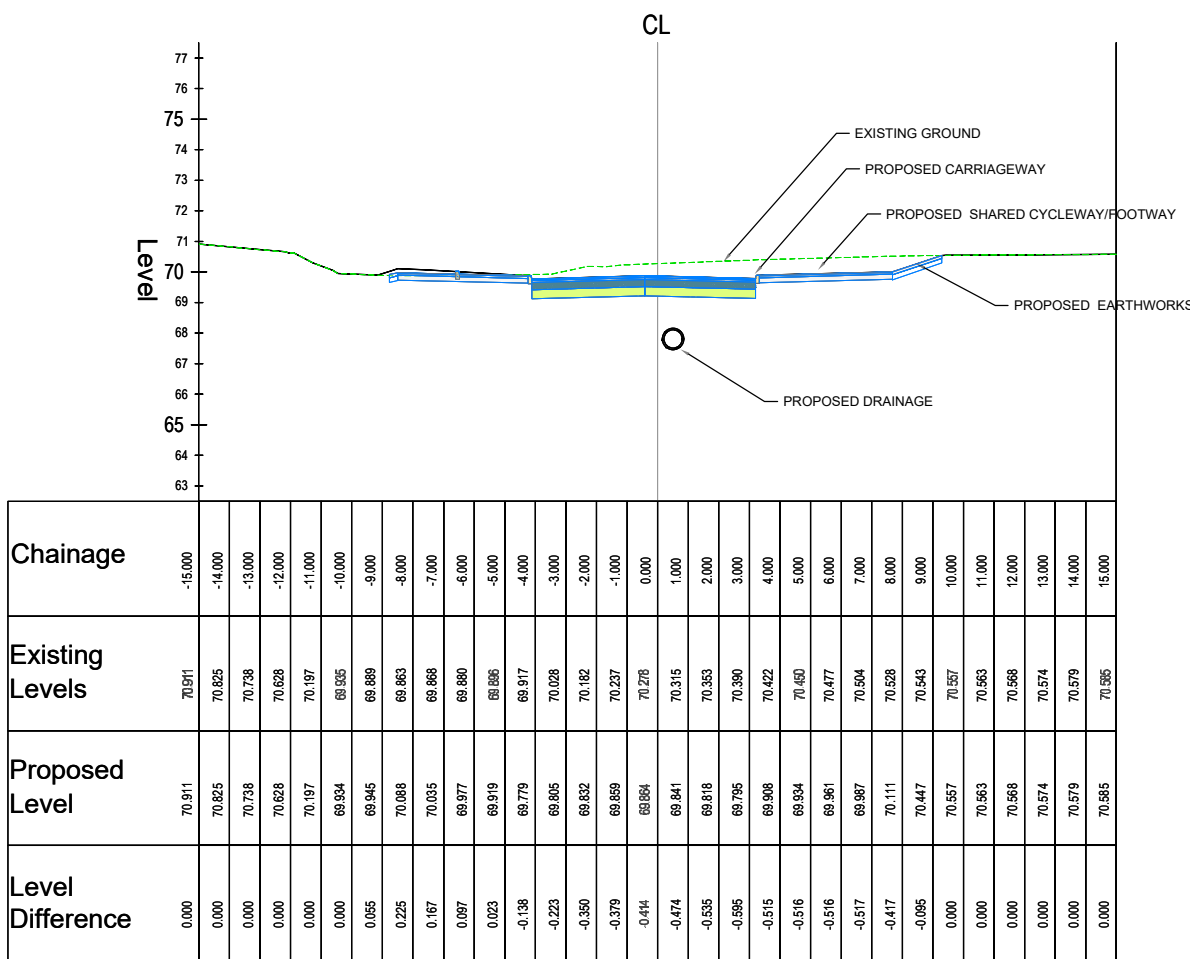


MAIN CARRIAGEWAY - CROSS SECTIONS
CH 20.000

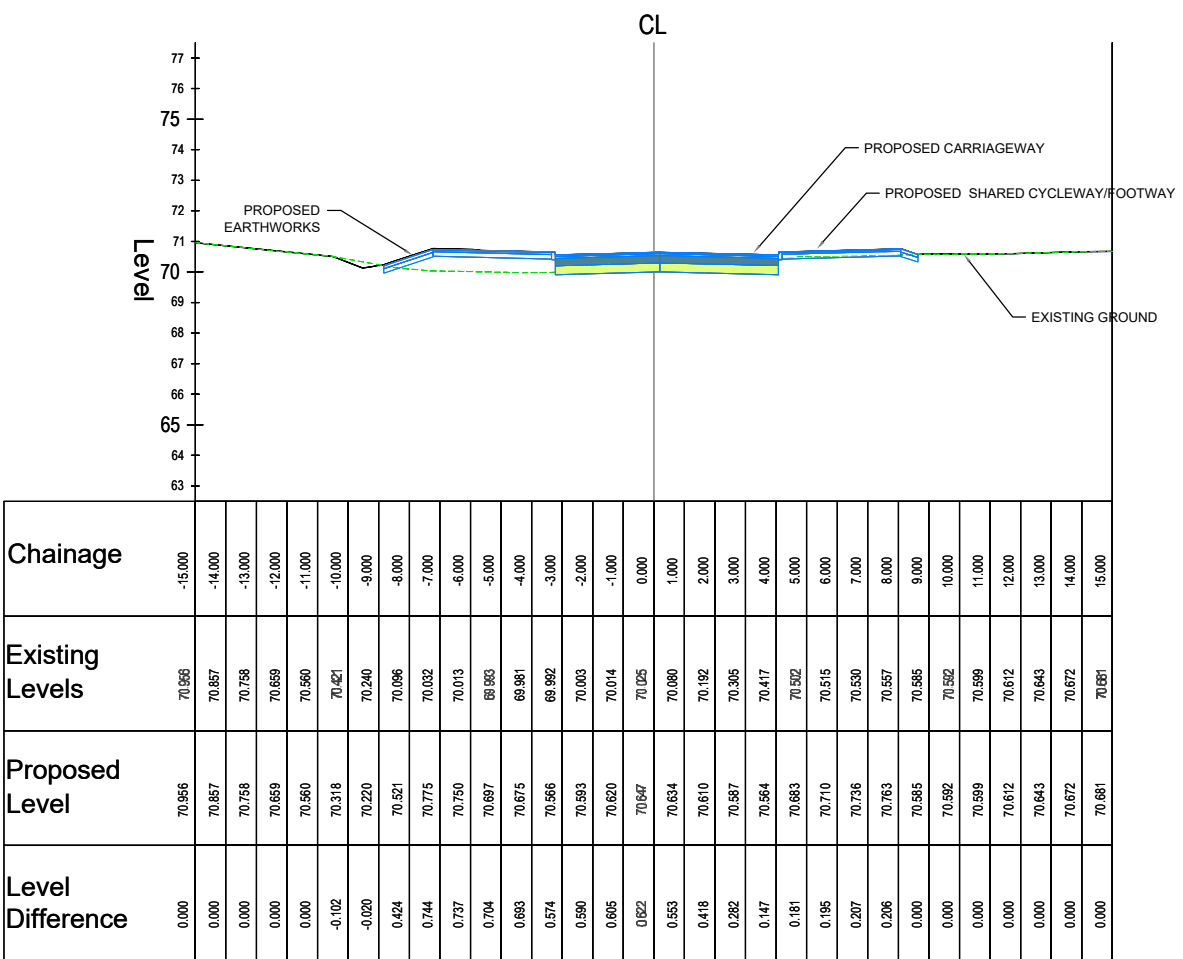


MAIN CARRIAGEWAY - CROSS SECTIONS
CH 40.000

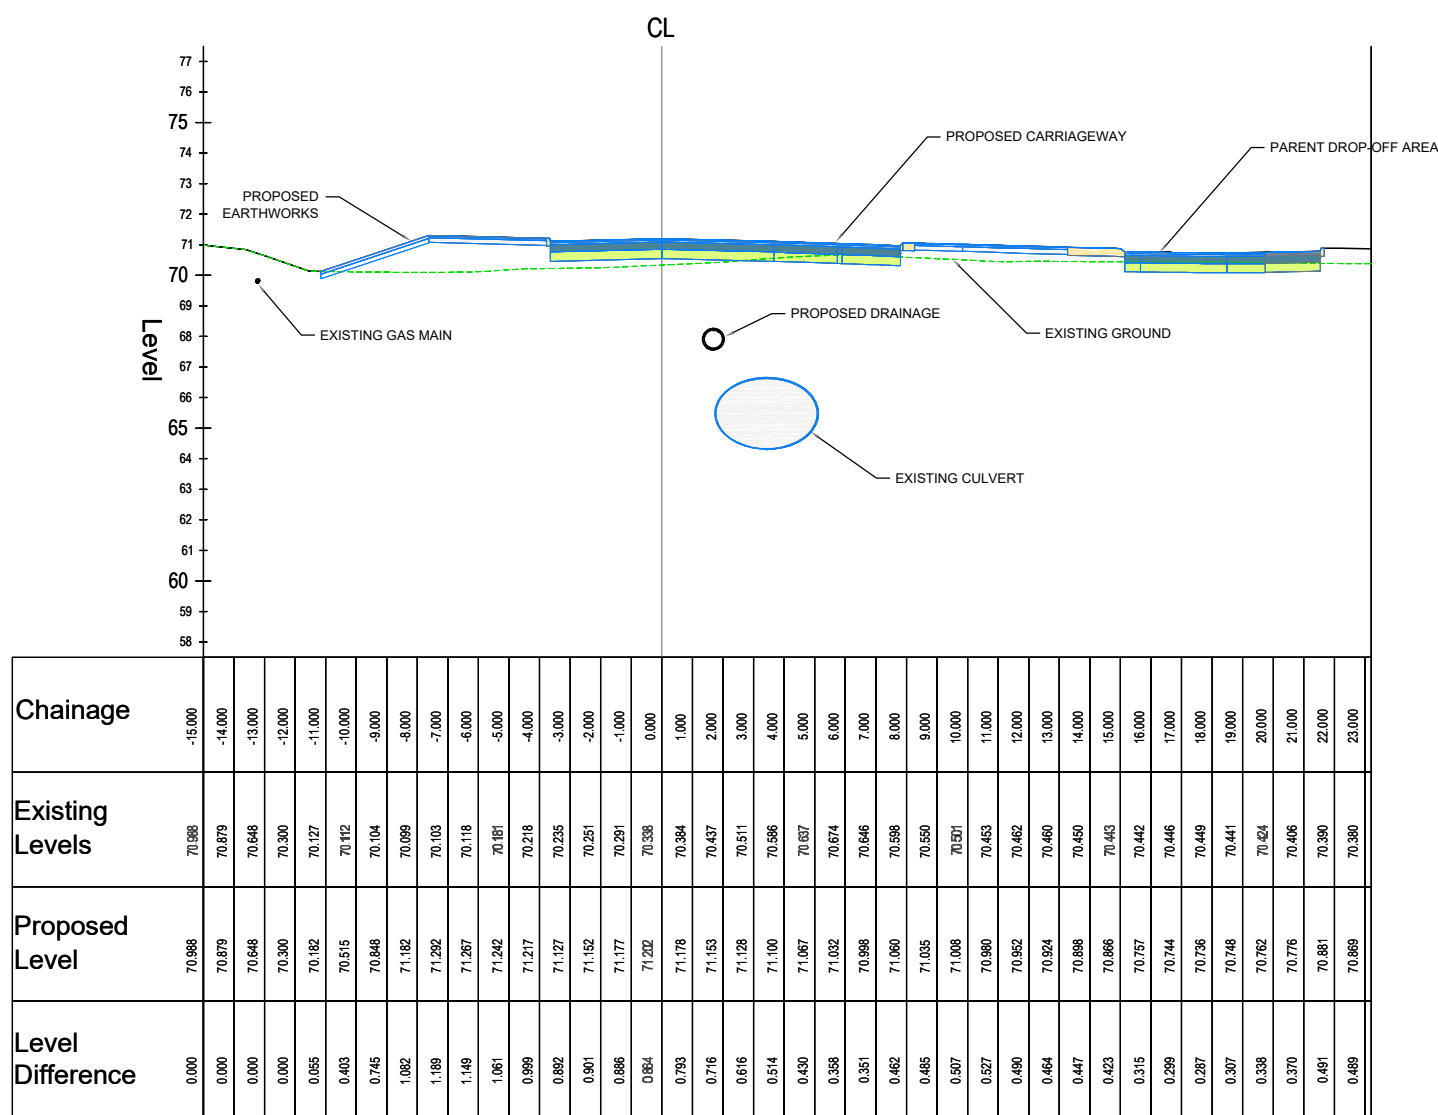


MAIN CARRIAGEWAY - CROSS SECTIONS
CH 60.000

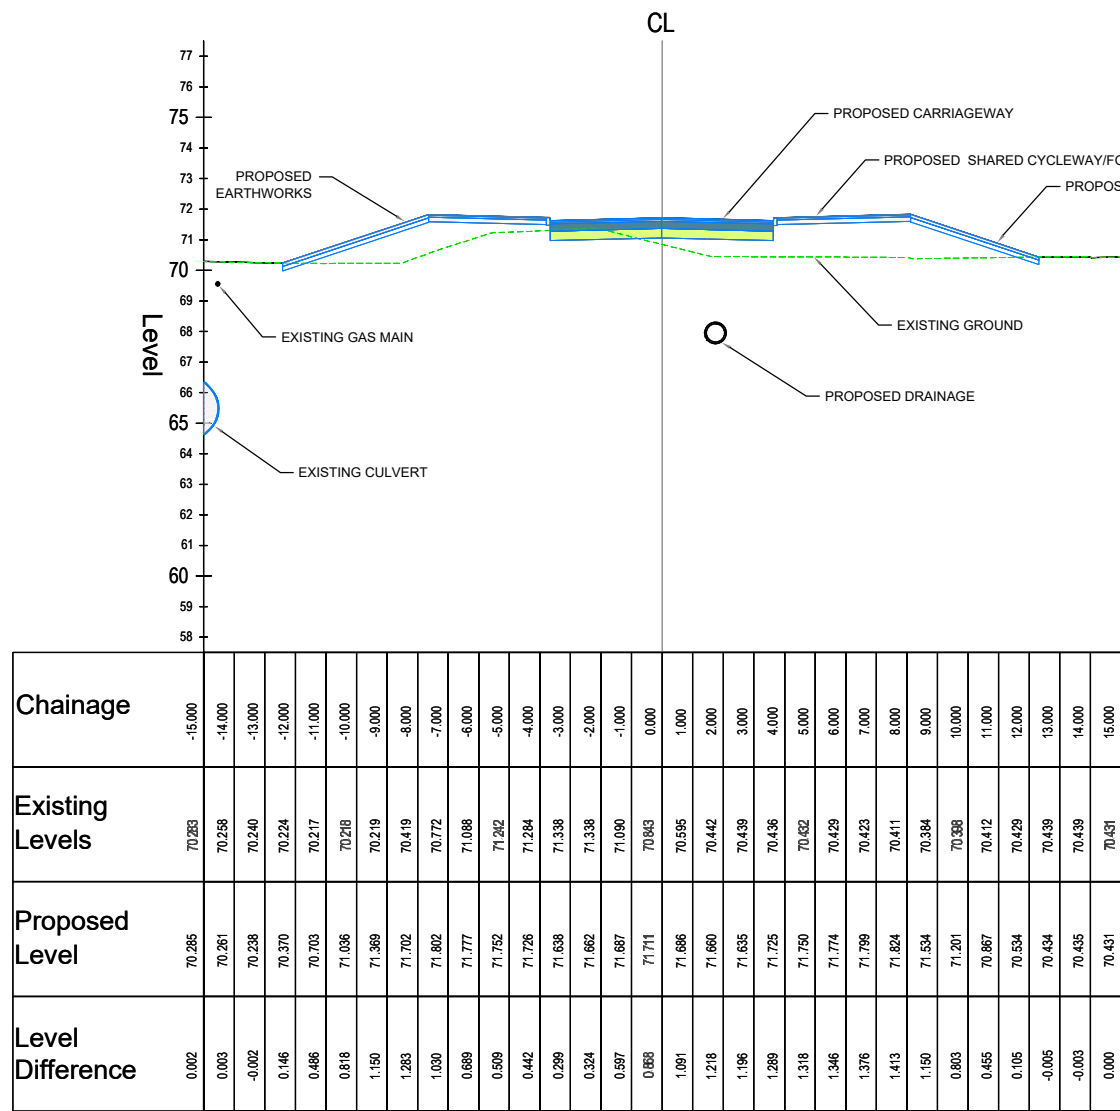


MAIN CARRIAGEWAY - CROSS SECTIONS
CH 80.000

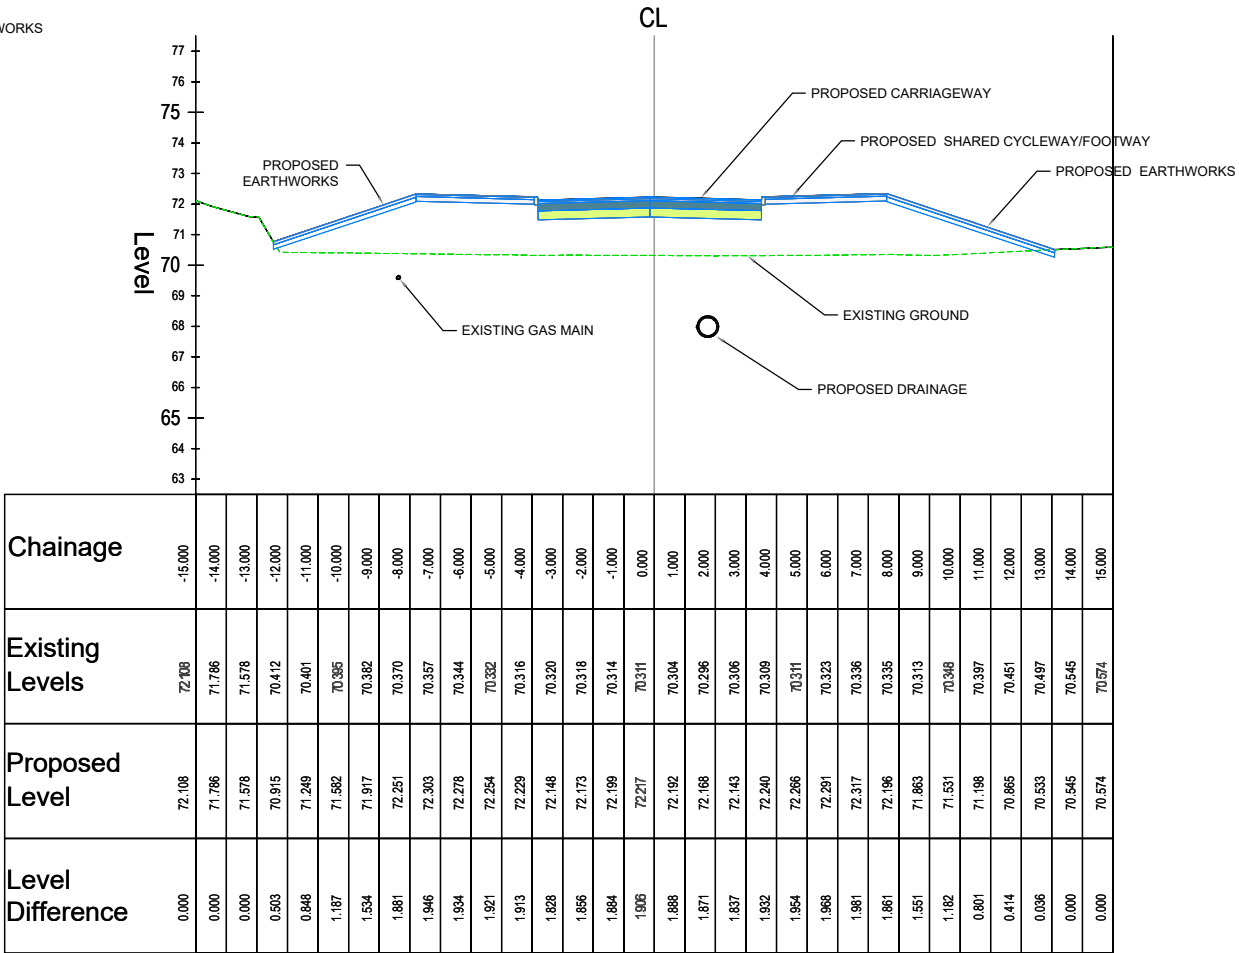


MAIN CARRIAGEWAY - CROSS SECTIONS
CH 100.000

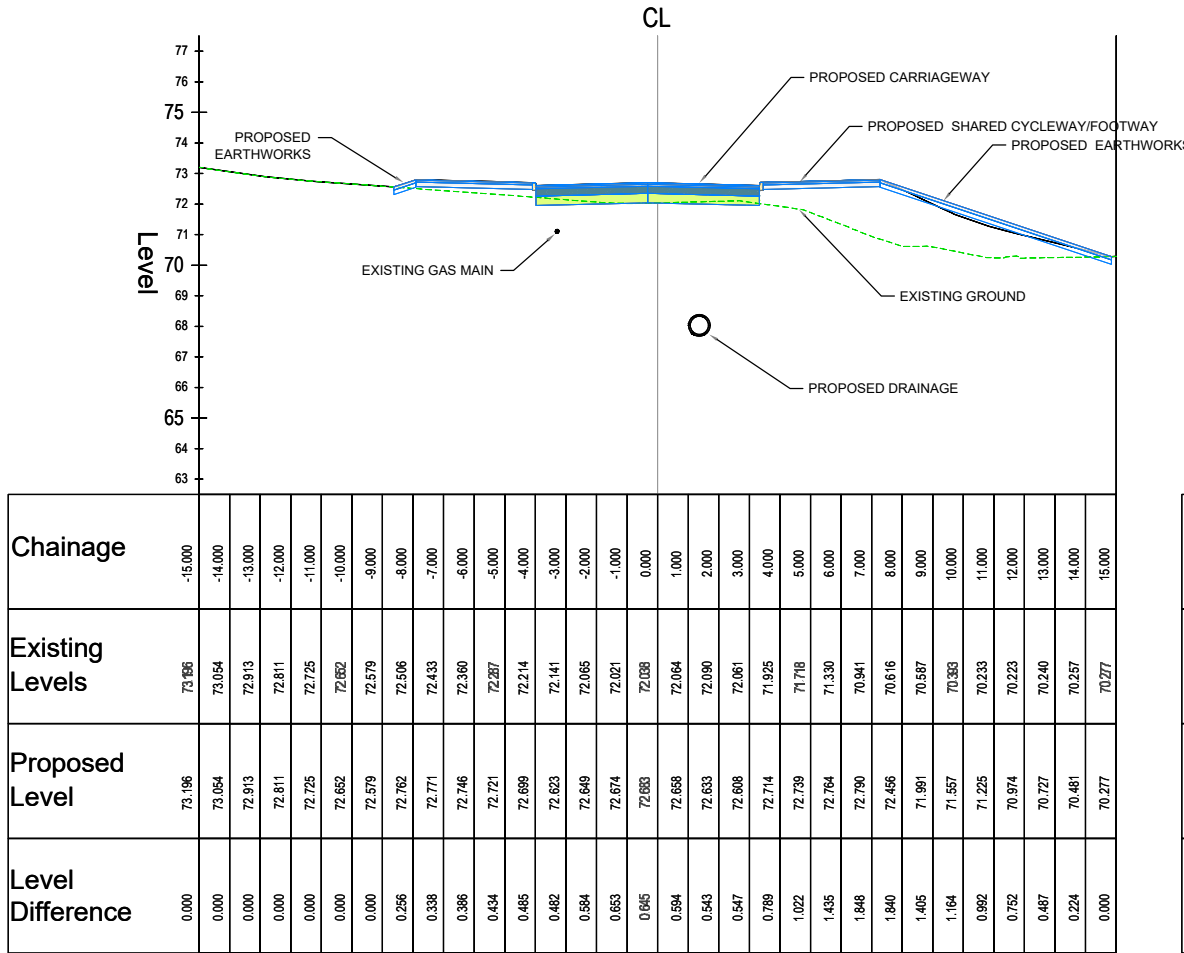


MAIN CARRIAGEWAY - CROSS SECTIONS
CH 120.000

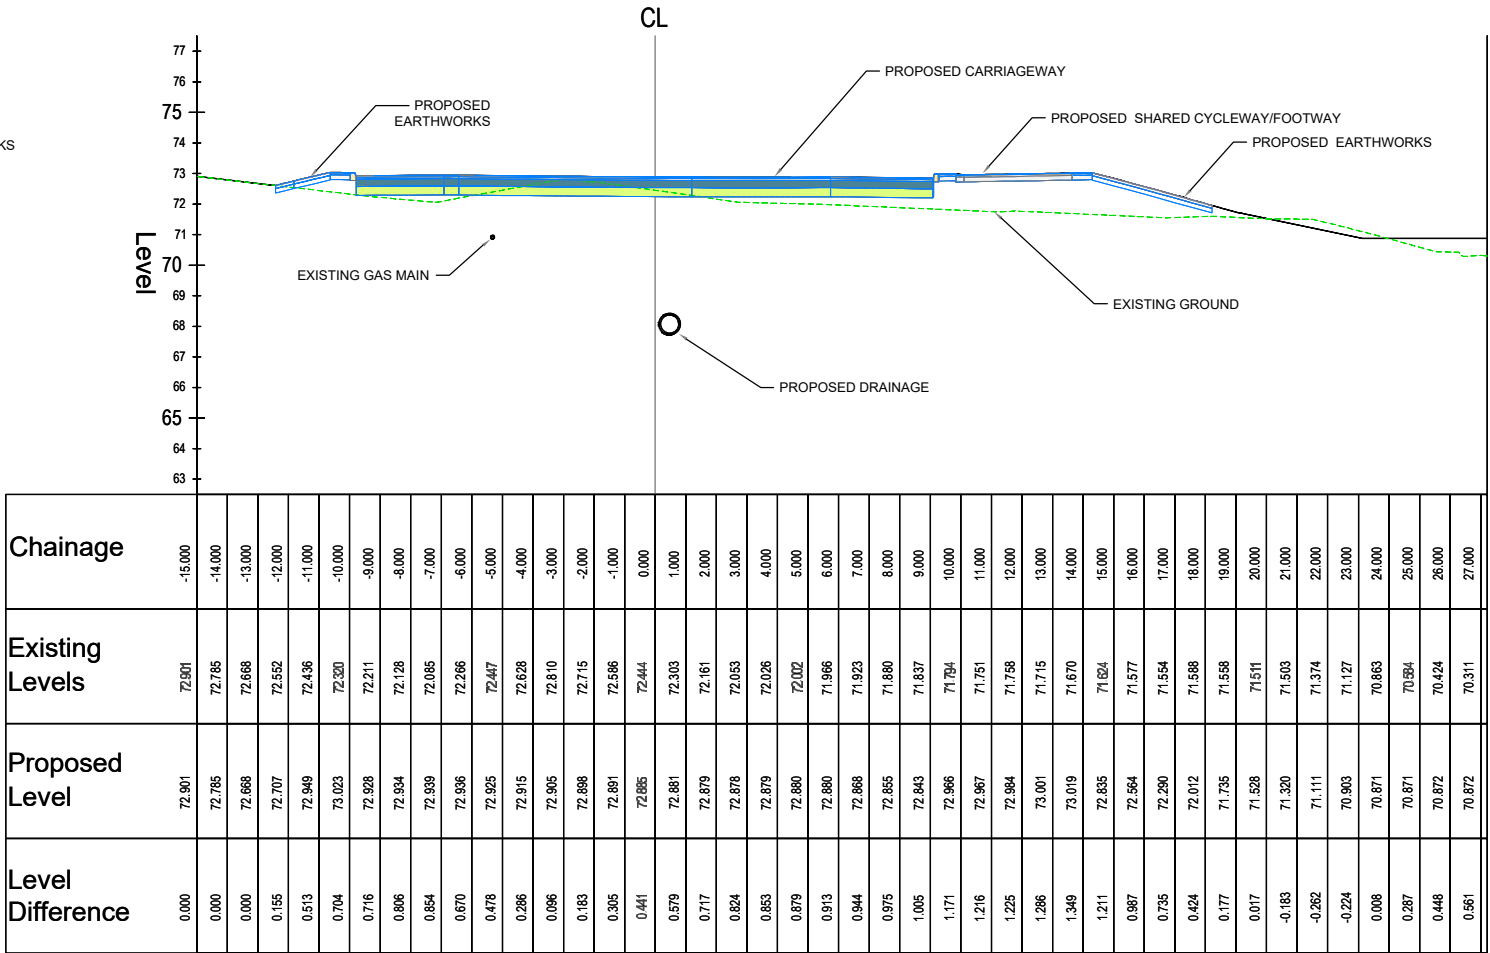


MAIN CARRIAGEWAY - CROSS SECTIONS
CH 140.000

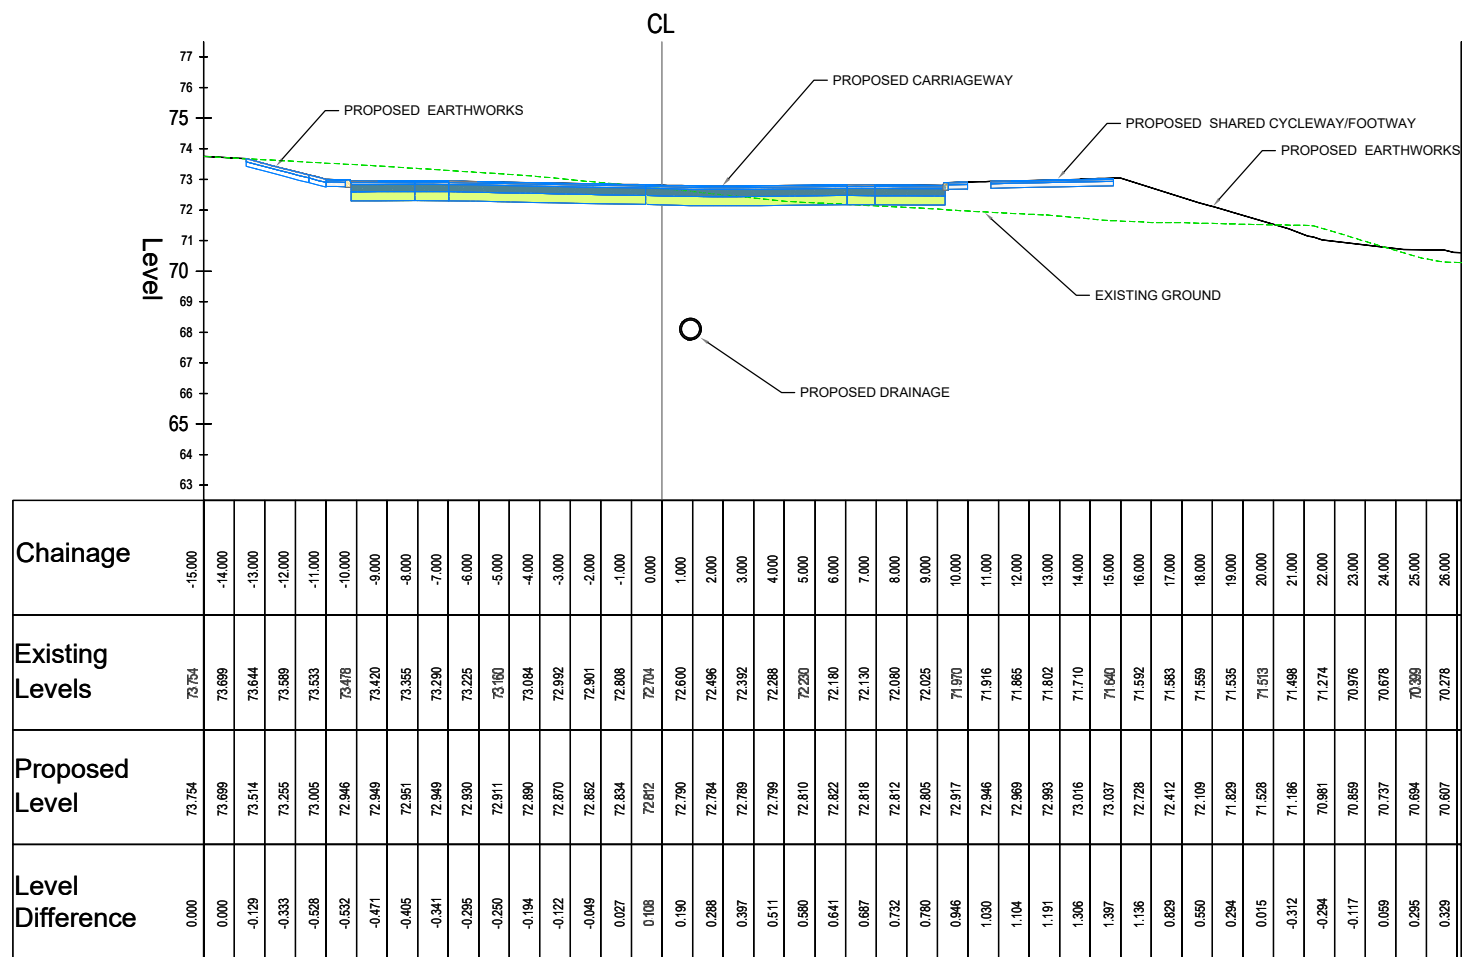

MAIN CARRIAGEWAY - CROSS SECTIONS
CH 160.000

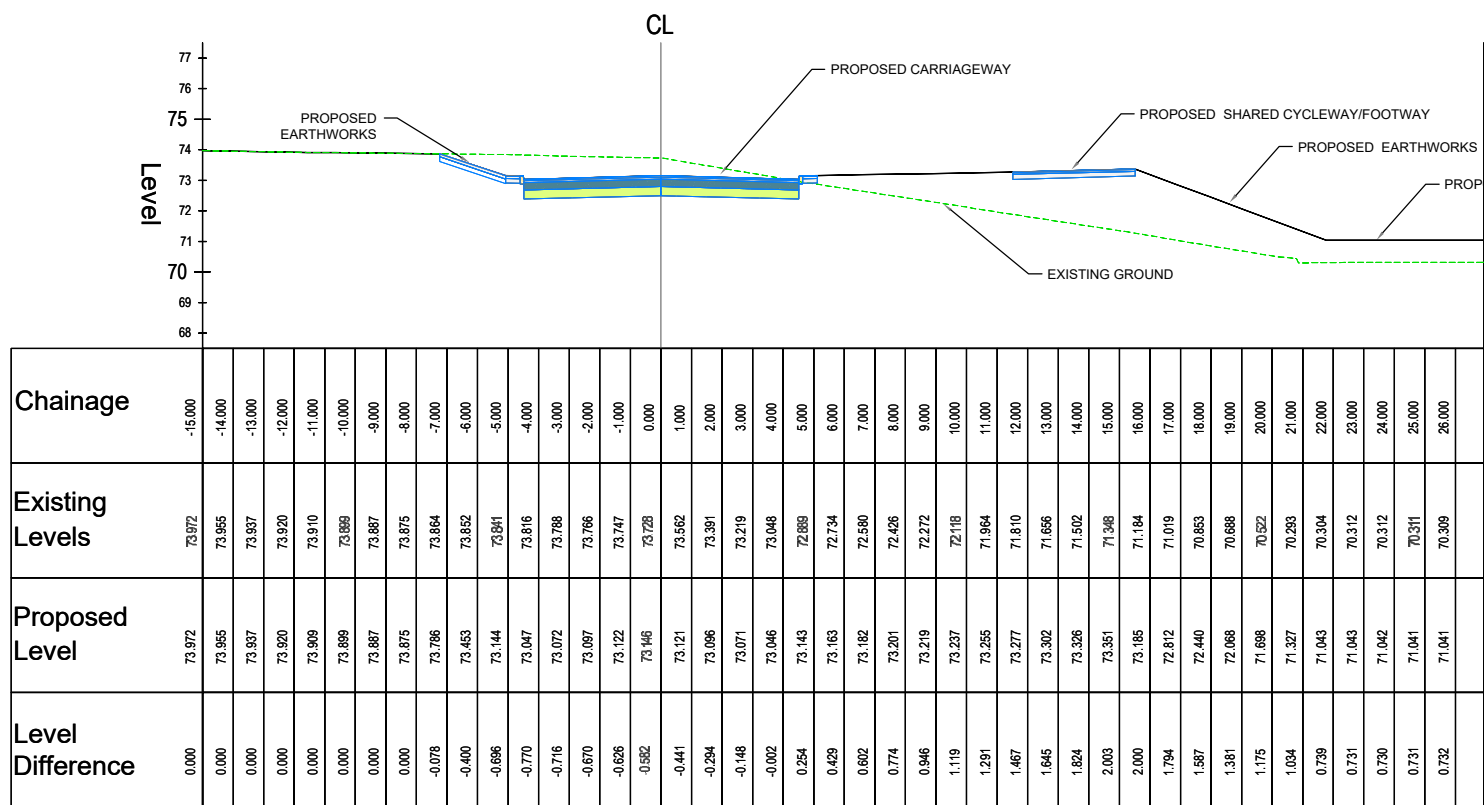

MAIN CARRIAGEWAY - CROSS SECTIONS
CH 180.000

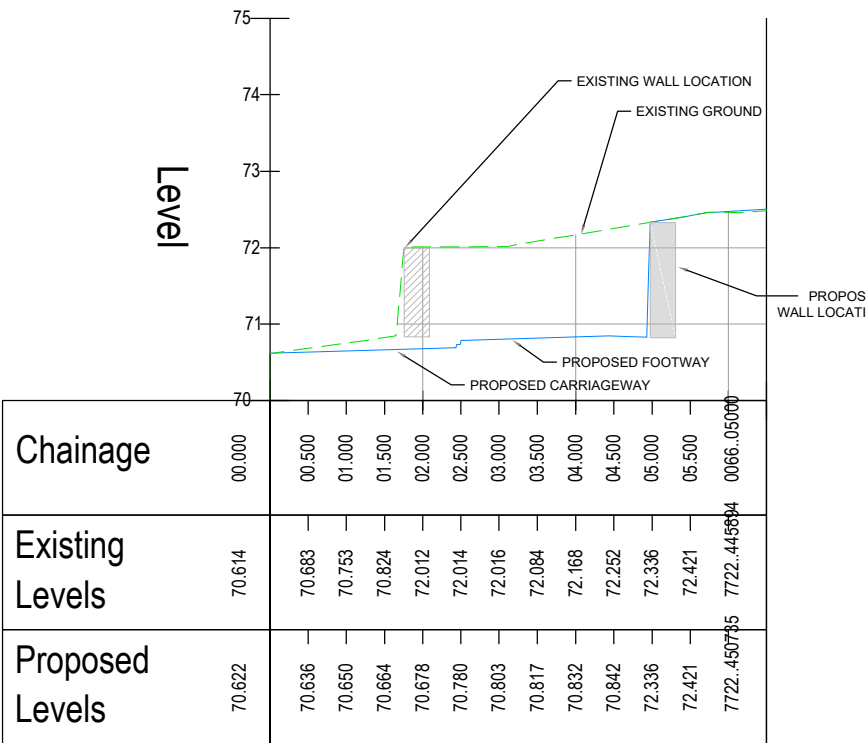

PROPOSED WALL LEVELS - LONGSECTION
SCALE: H 1:100, V 1:100. DATUM: 70.000

NOTES

- THIS DRAWING IS SUBJECT TO FULL CDM COMPLIANCE, STATUTORY UNDERTAKERS SEARCH/DIVERSION REQUIREMENTS, HIGHWAY DRAINAGE PROVISION, LAND OWNERSHIP AND LOCAL AUTHORITY APPROVAL. NO DEVIATION FROM THE DRAWING SHOWN IS ALLOWED WITHOUT WRITTEN PERMISSION
- REFER TO VIA SOLUTIONS PROJECT SPECIFIC DESIGN RISK ASSESSMENT (DRA)
- IT IS ASSUMED THAT ALL WORKS WILL BE CARRIED OUT BY A COMPETENT CONTRACTOR WORKING WHERE APPROPRIATE TO AN APPROVED METHOD STATEMENT / LEGAL AGREEMENT

REV.	AMENDMENTS	DATE
P01	INITIAL ISSUE	12/02/24
P02	CHAINAGE AMENDED	11/03/24



STAR RADCLIFFE ACADEMY
SPRING LANE BURY

CROSS SECTIONS

SCALE: 1:250 @A1

DATE: JANUARY 2024

DRAWING NO: FS1013-VS-XX-XX-D-H-0206

STATUS: S3

REVISION: P02