



HW DRAINAGE - RUN 1 - LONGSECTION
SCALE: H 1:250,V 1:250. DATUM: 60.000

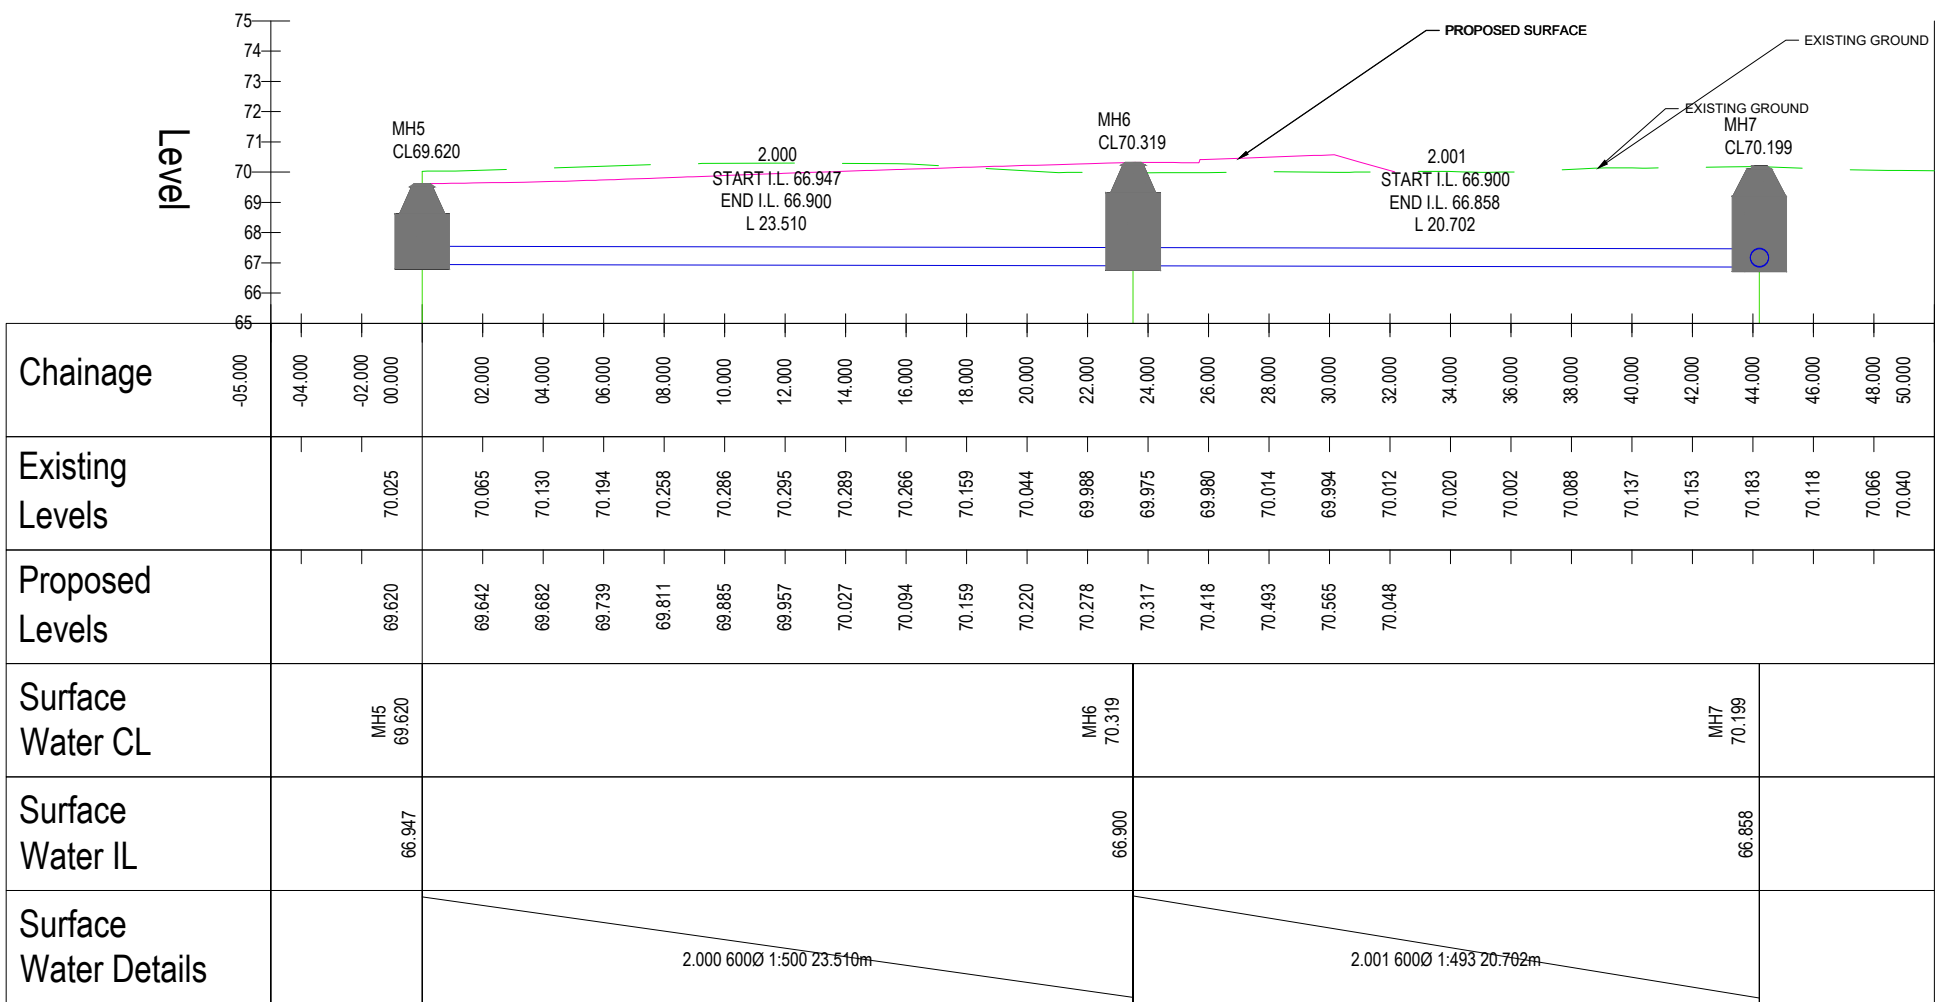

HW DRAINAGE - RUN 2 - LONG SECTION - LONGSECTION
SCALE: H 1:250,V 1:250. DATUM: 65.000

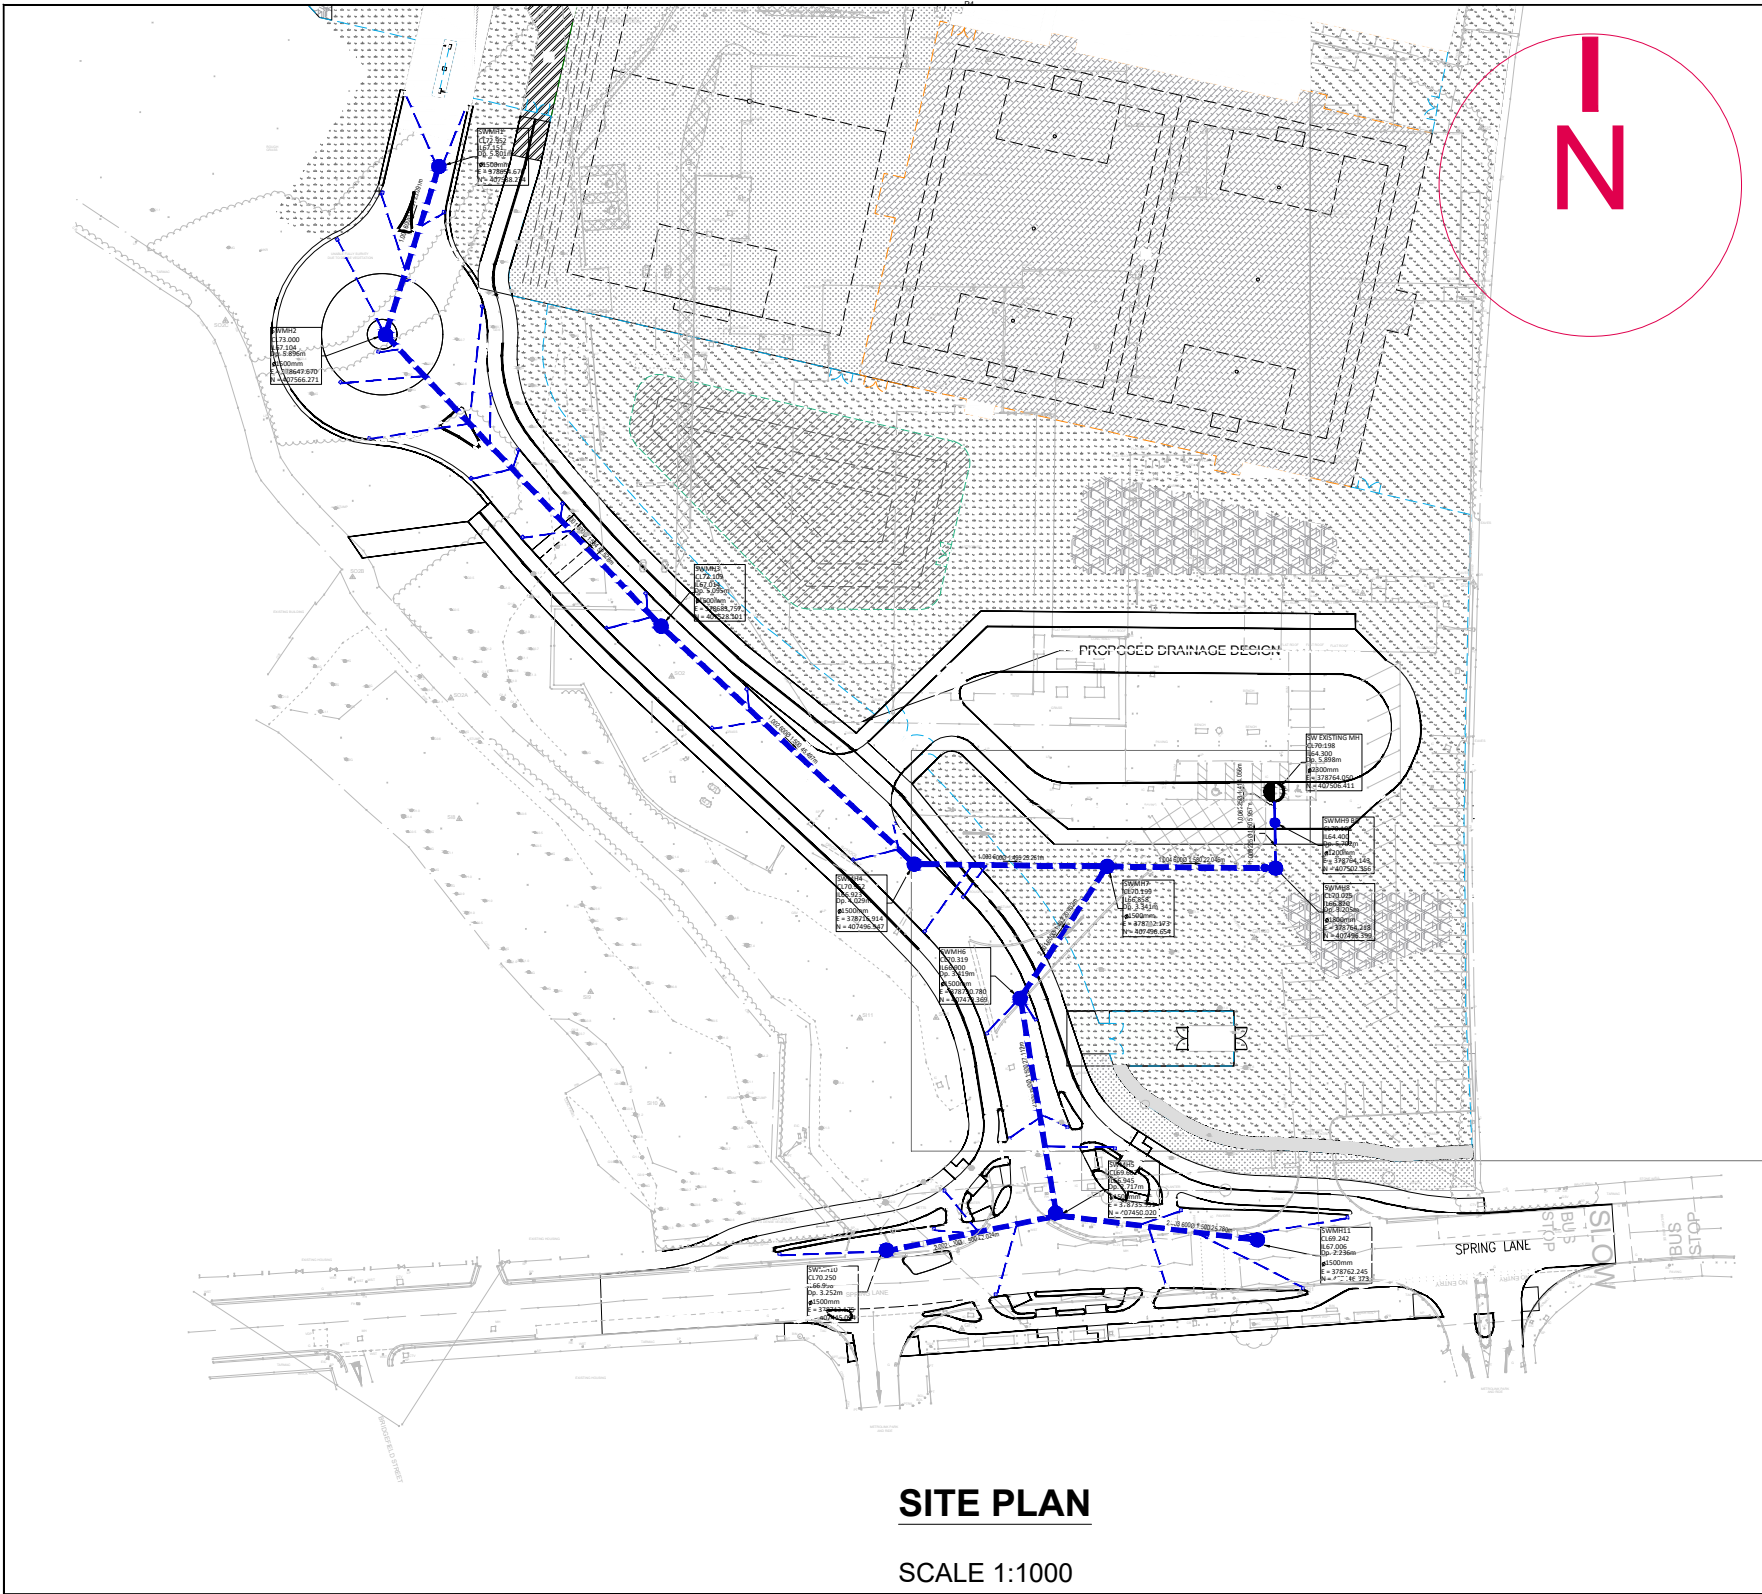

REV.	AMENDMENTS	DATE
P01	INITIAL ISSUE	13/02/24

NOTES

- THIS DRAWING SHOWS THE PRELIMINARY LAYOUT ONLY (NOT TO BE USED FOR CONSTRUCTION) AND IS SUBJECT TO DETAILED DESIGN, FULL CDM COMPLIANCE, STATUTORY UNDERTAKERS SEARCH/DIVERSION REQUIREMENTS, HIGHWAY DRAINAGE PROVISION, LAND OWNERSHIP AND LOCAL AUTHORITY APPROVAL.
- ORDNANCE SURVEY (C) CROWN COPYRIGHT 2023. ALL RIGHTS RESERVED. LICENCE NUMBER 1000224323



STAR RADCLIFFE ACADEMY
SPRING LANE BURY

DRAINAGE LONG SECTIONS

SCALE: AS SHOWN @A1

DATE: JANUARY 2024

DRAWING NO: FS1013-VS-XX-XX-D-H-0213

STATUS: S3 REVISION: P01