


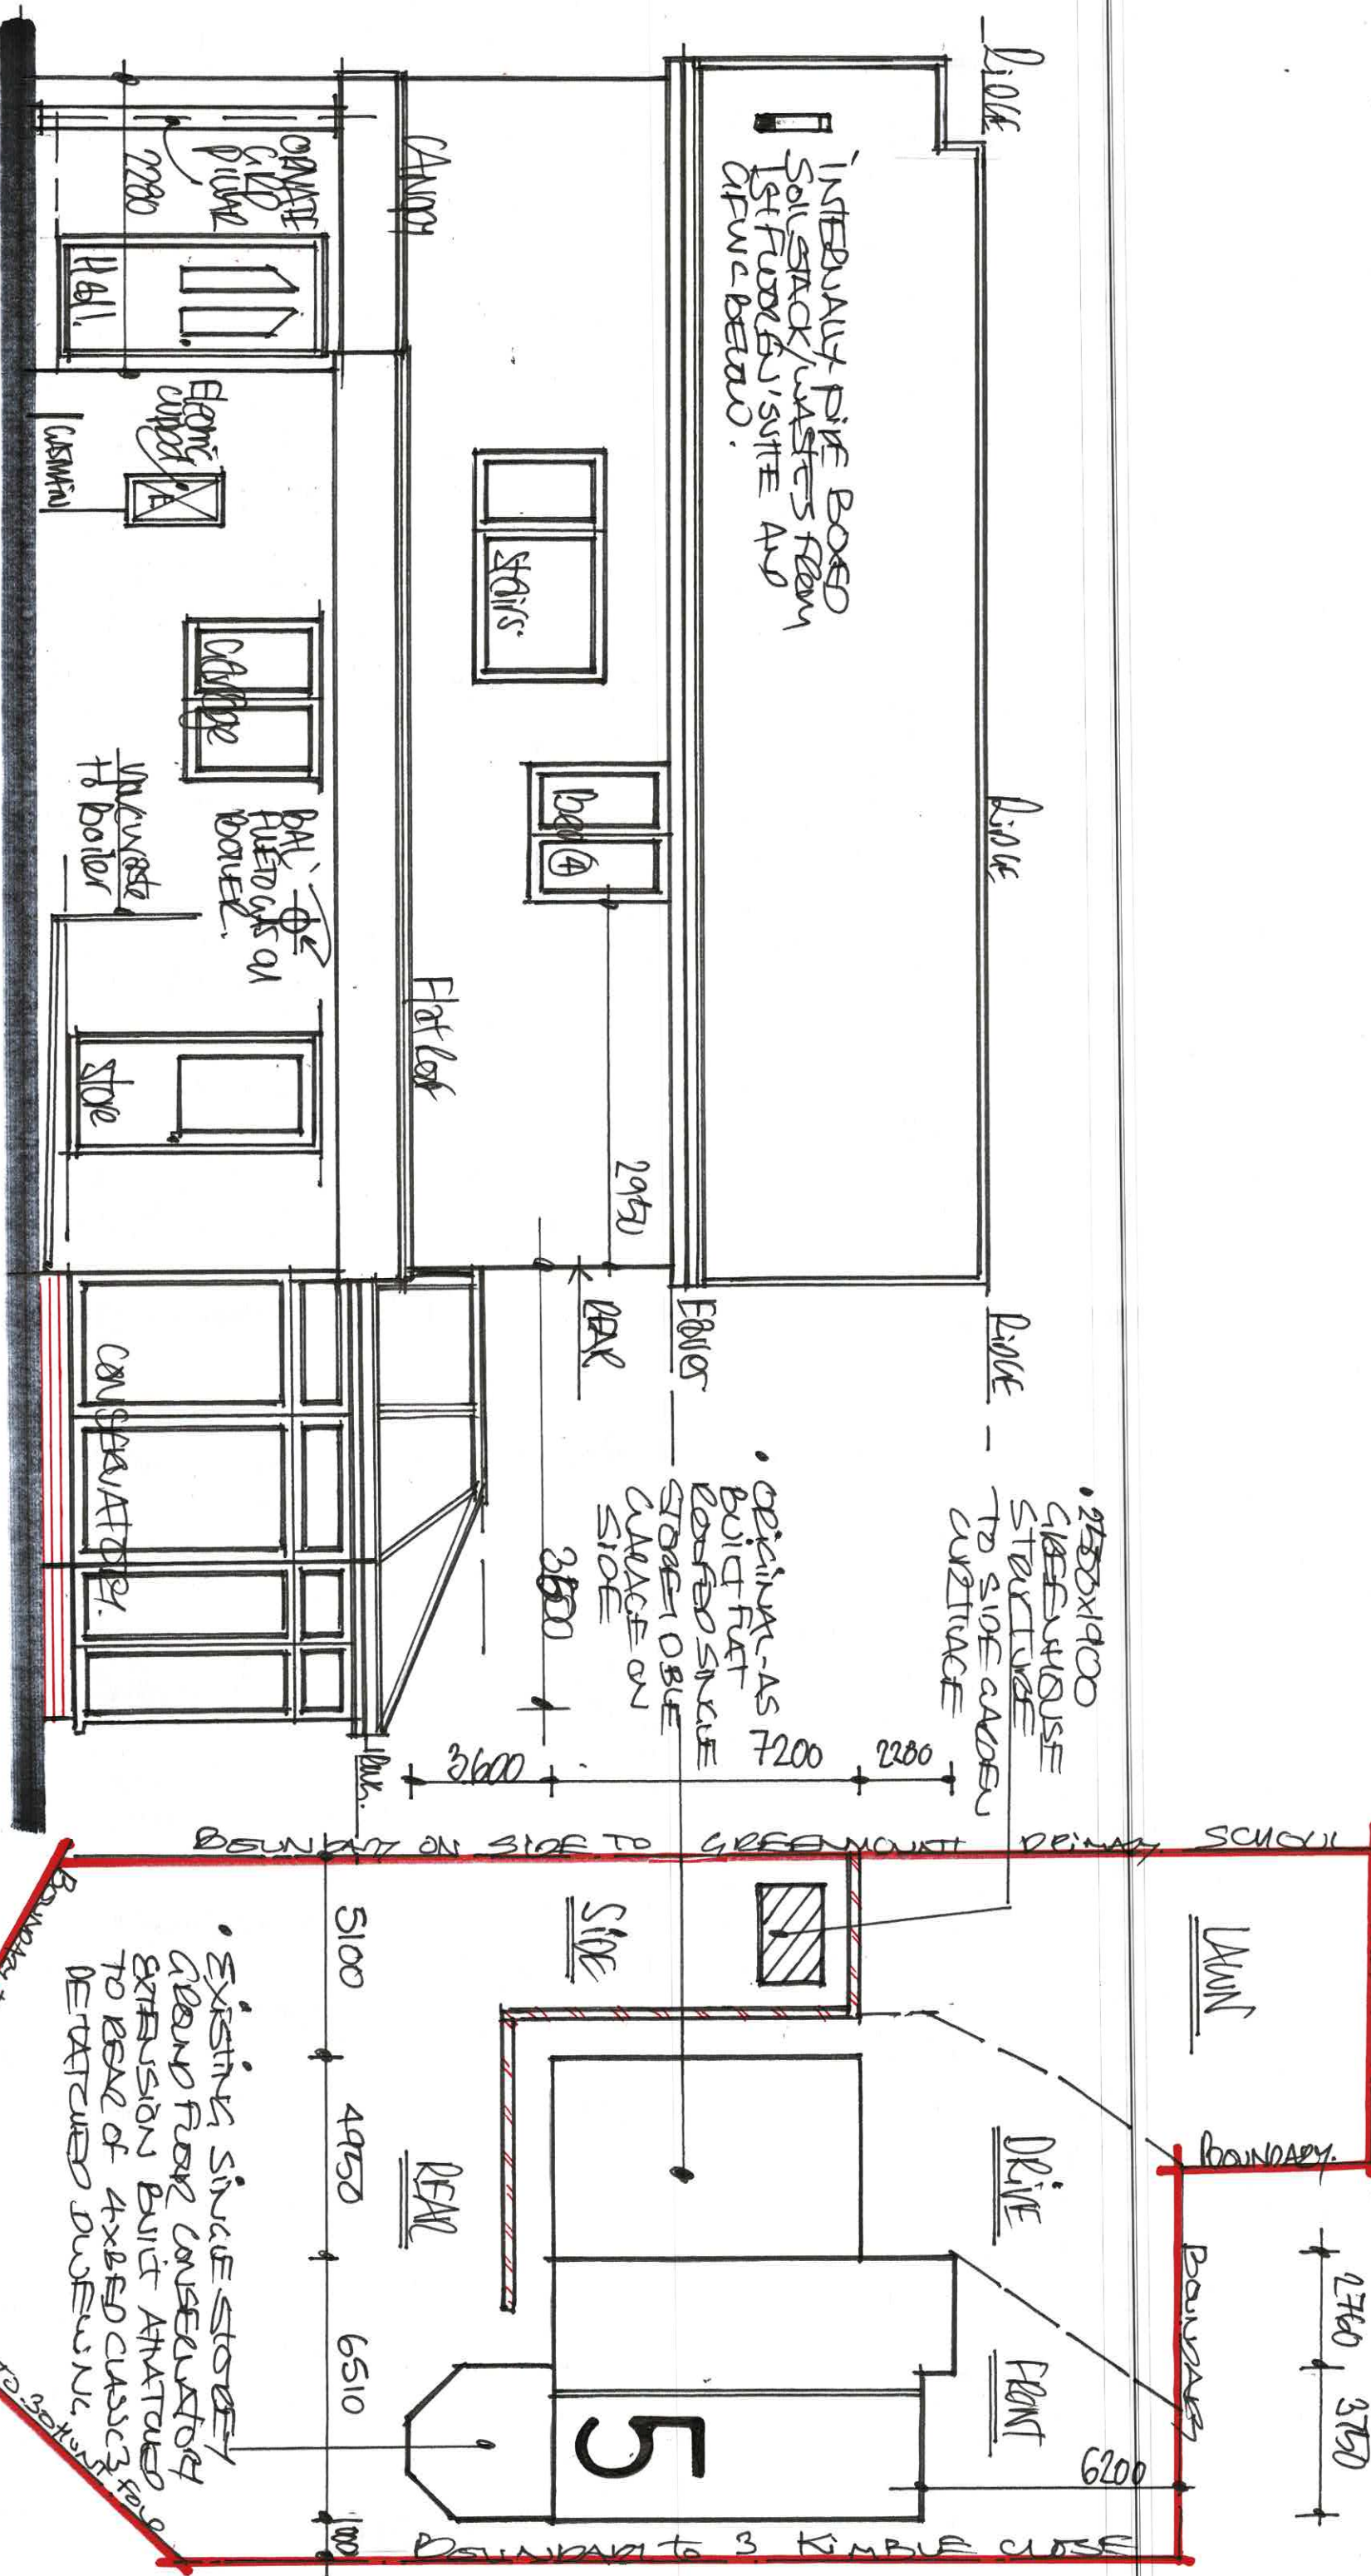

1:50 EXISTING "SIDE" ELEVATION FROM - PRIMARY - SCHOOL

7200

1:150 EXISTING "BLOCK - PLAN"

D R A W I N G
2