

This drawing is the property of Equilibrium Architects and copyright is reserved by them. This drawing is not to be copied or disclosed by or to any unauthorised persons without the prior written consent of Equilibrium Architects.


Do not scale from this drawing.

All dimensions are to be checked on site prior to construction, manufacture of any components and ordering of materials and equipment.


Any discrepancies are to be reported to the architect for clarification.

All materials and workmanship to be in accordance with the current British Standards and codes of practice.


This drawing is to be read in conjunction with all relevant Architectural, Structural Engineers, Mechanical Engineers, Electrical Engineers and Specialists drawings and specifications.

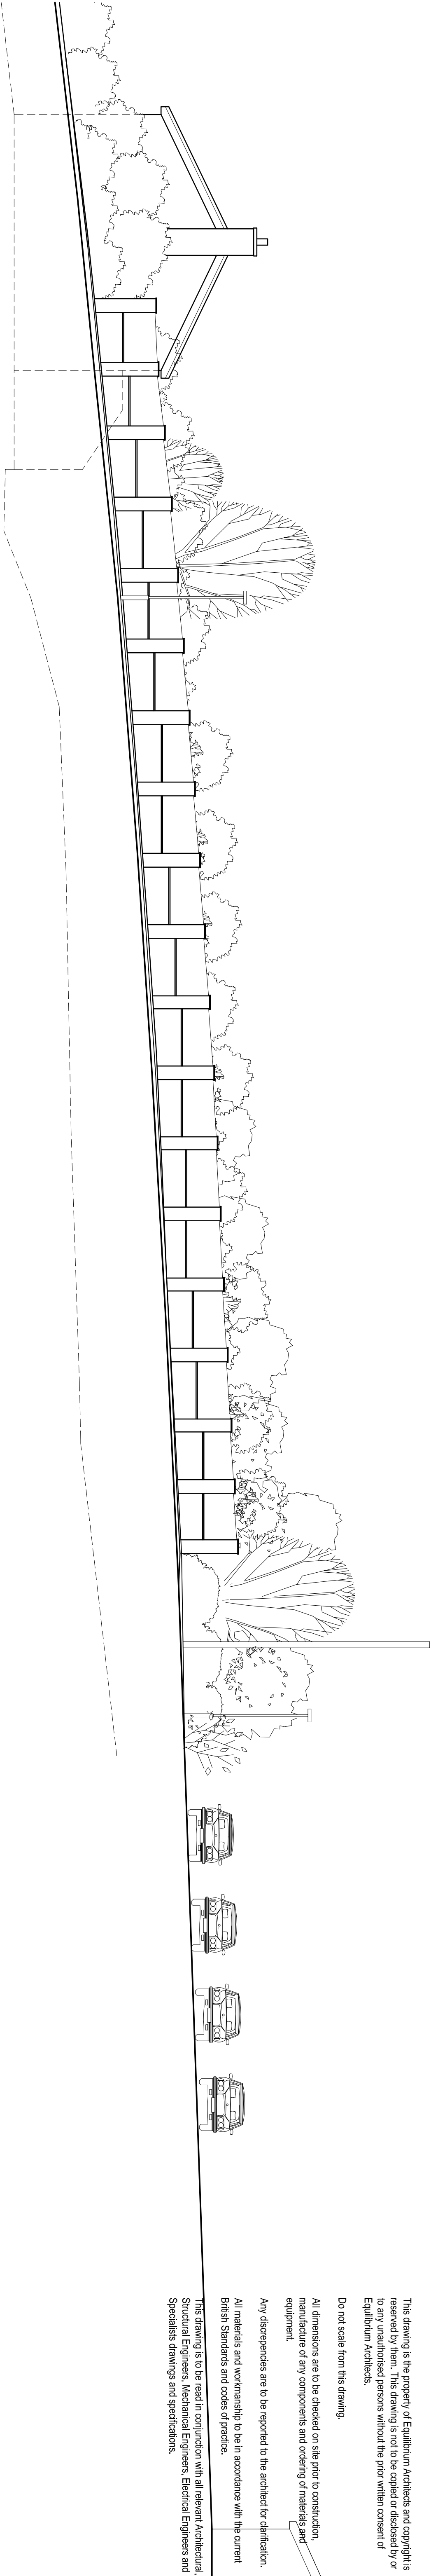


Existing Street Elevation (Tanners Street)

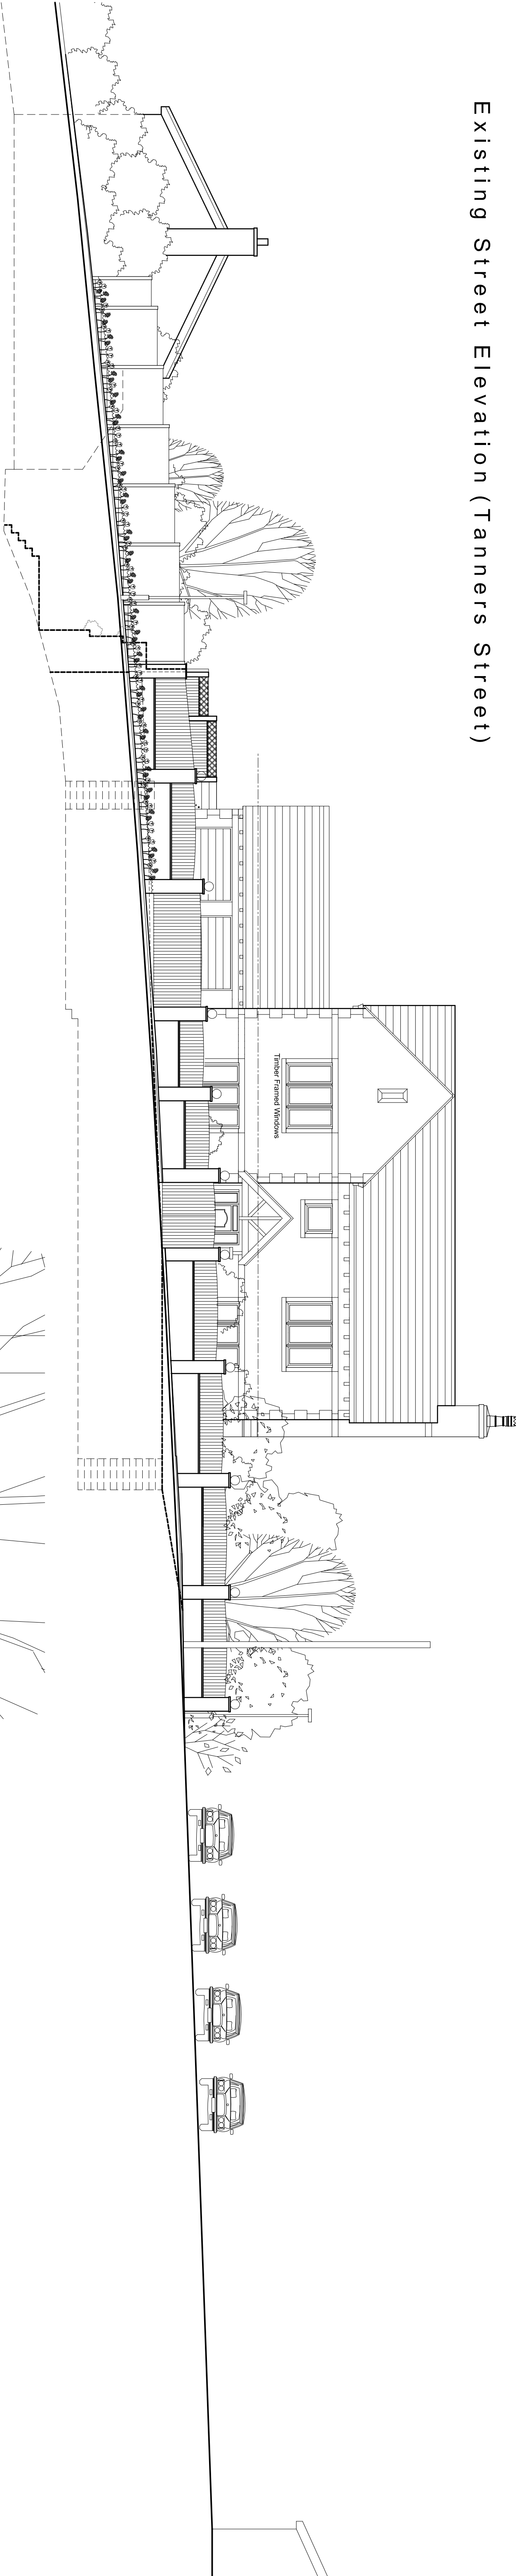

Proposed Street Elevation (Tanners Street)

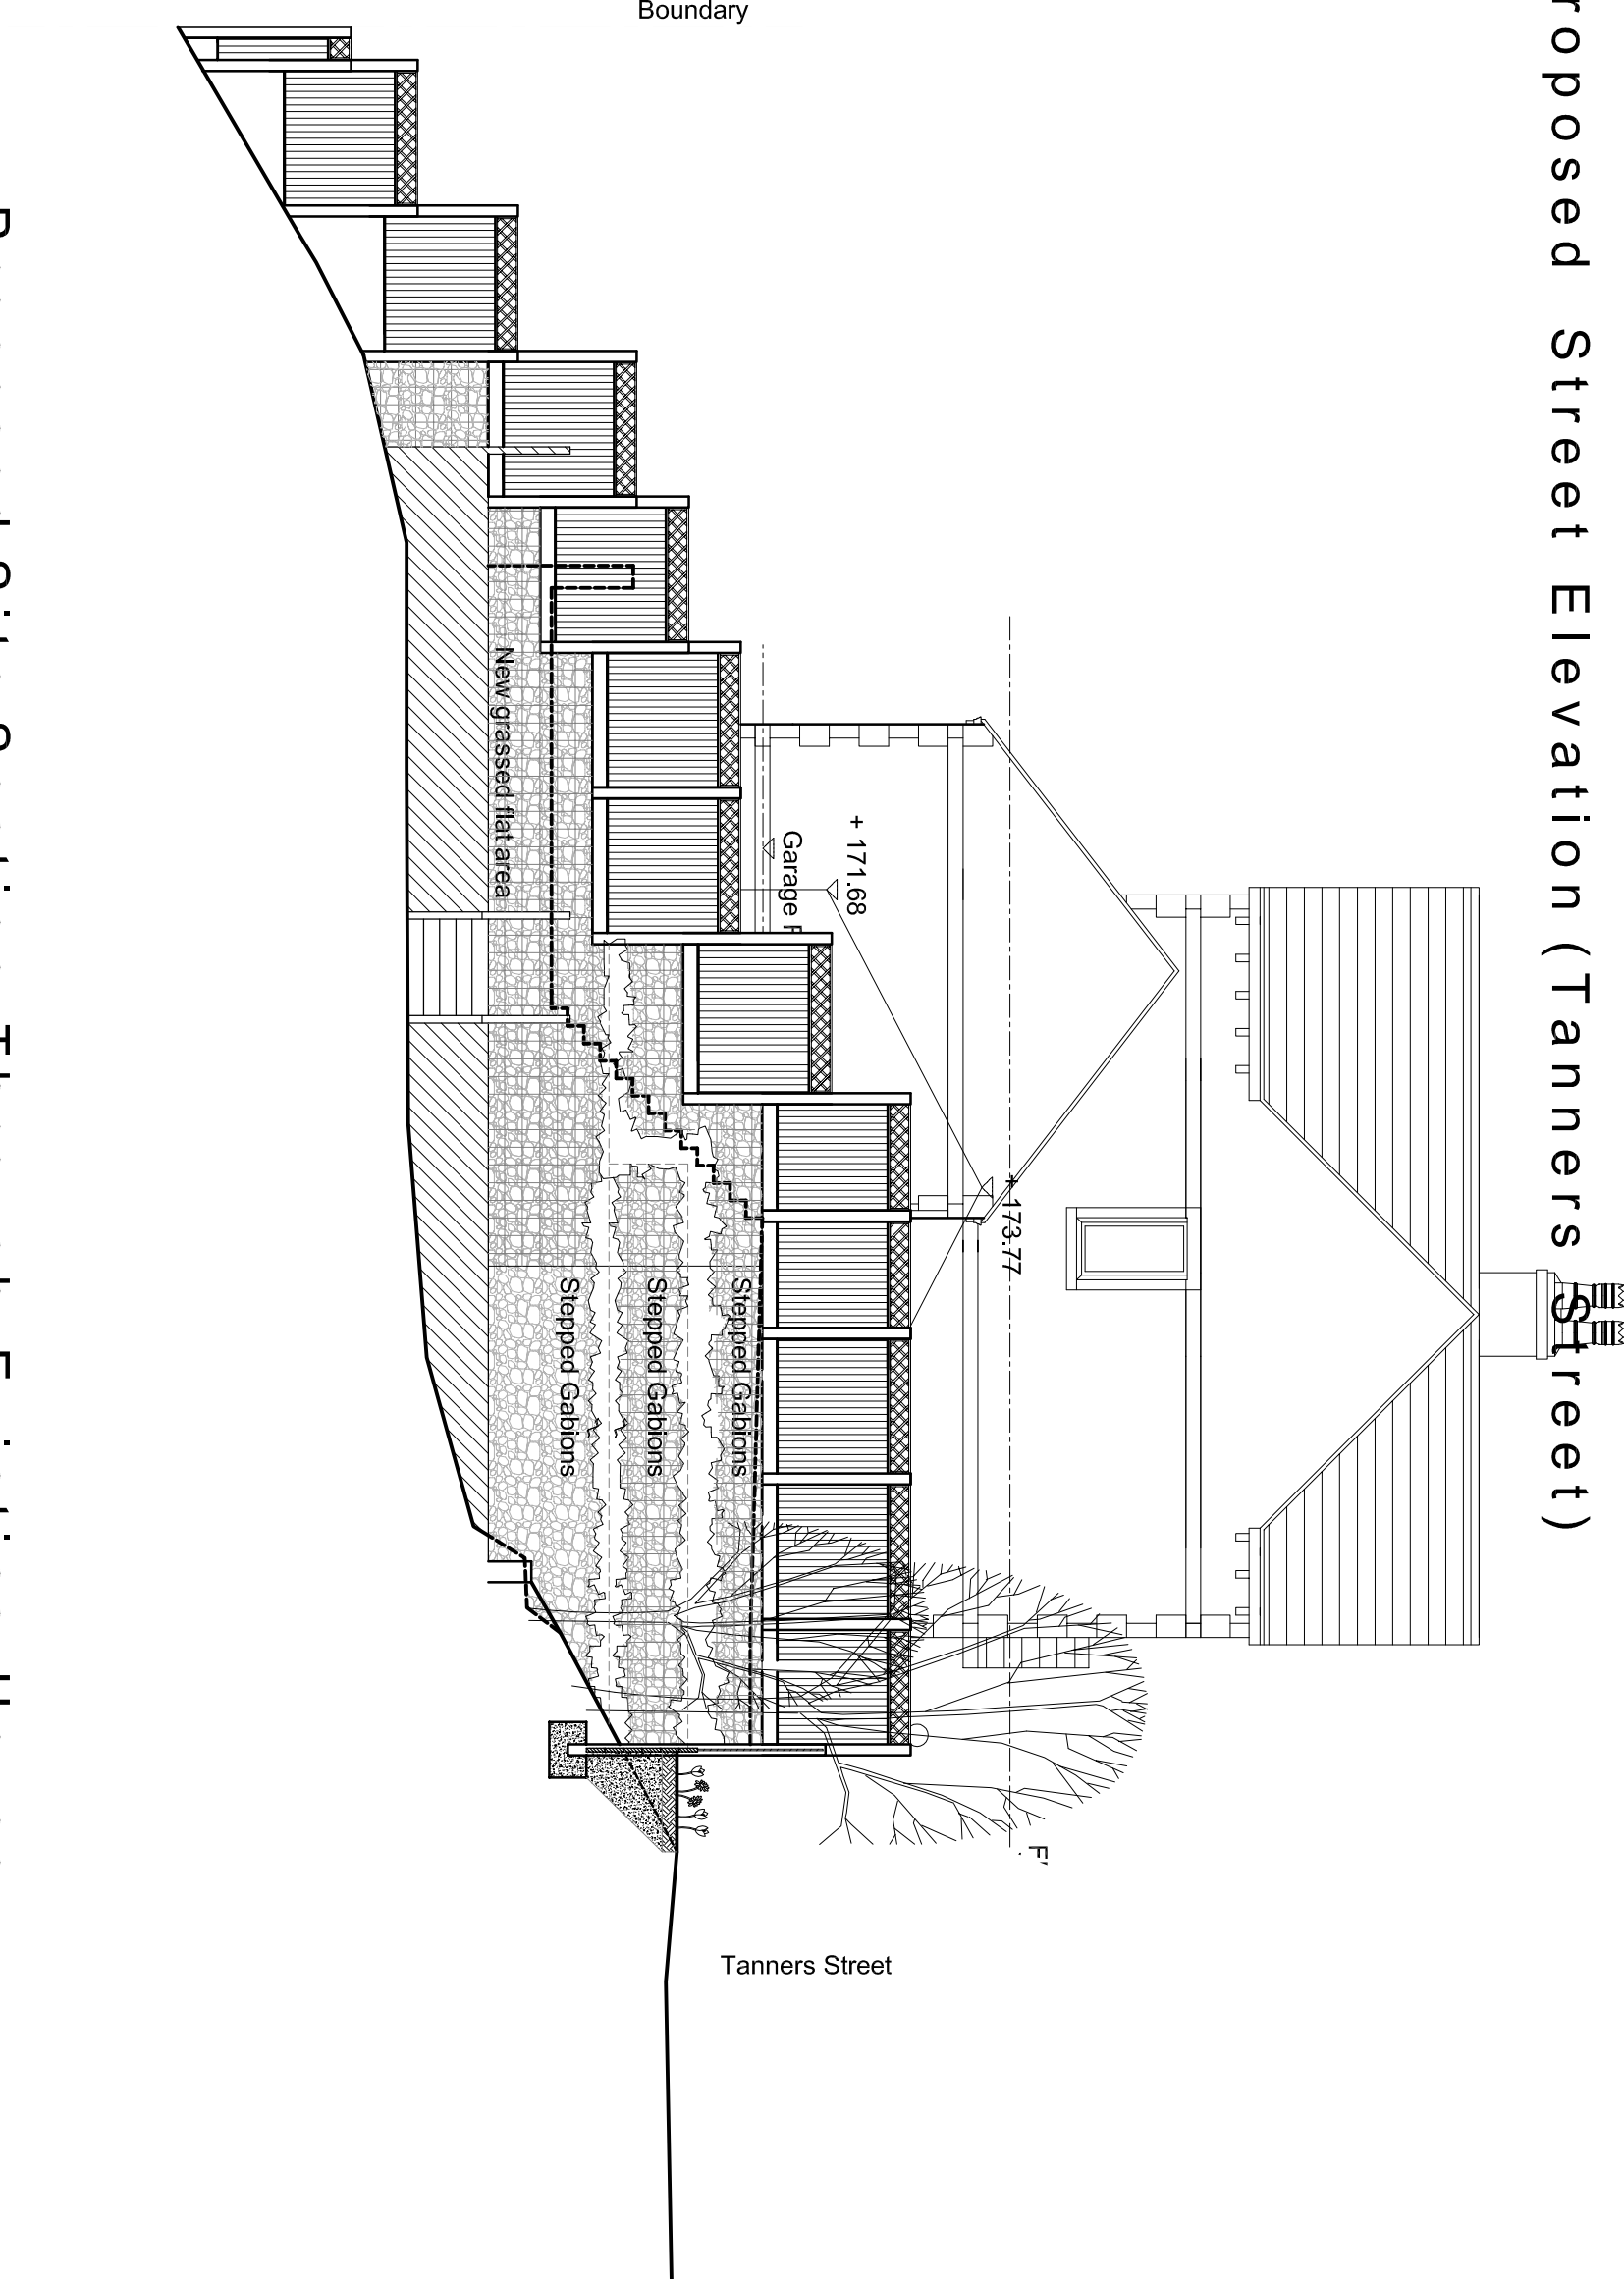

Proposed Site Section Through Existing House Rear Garden Looking Towards New House

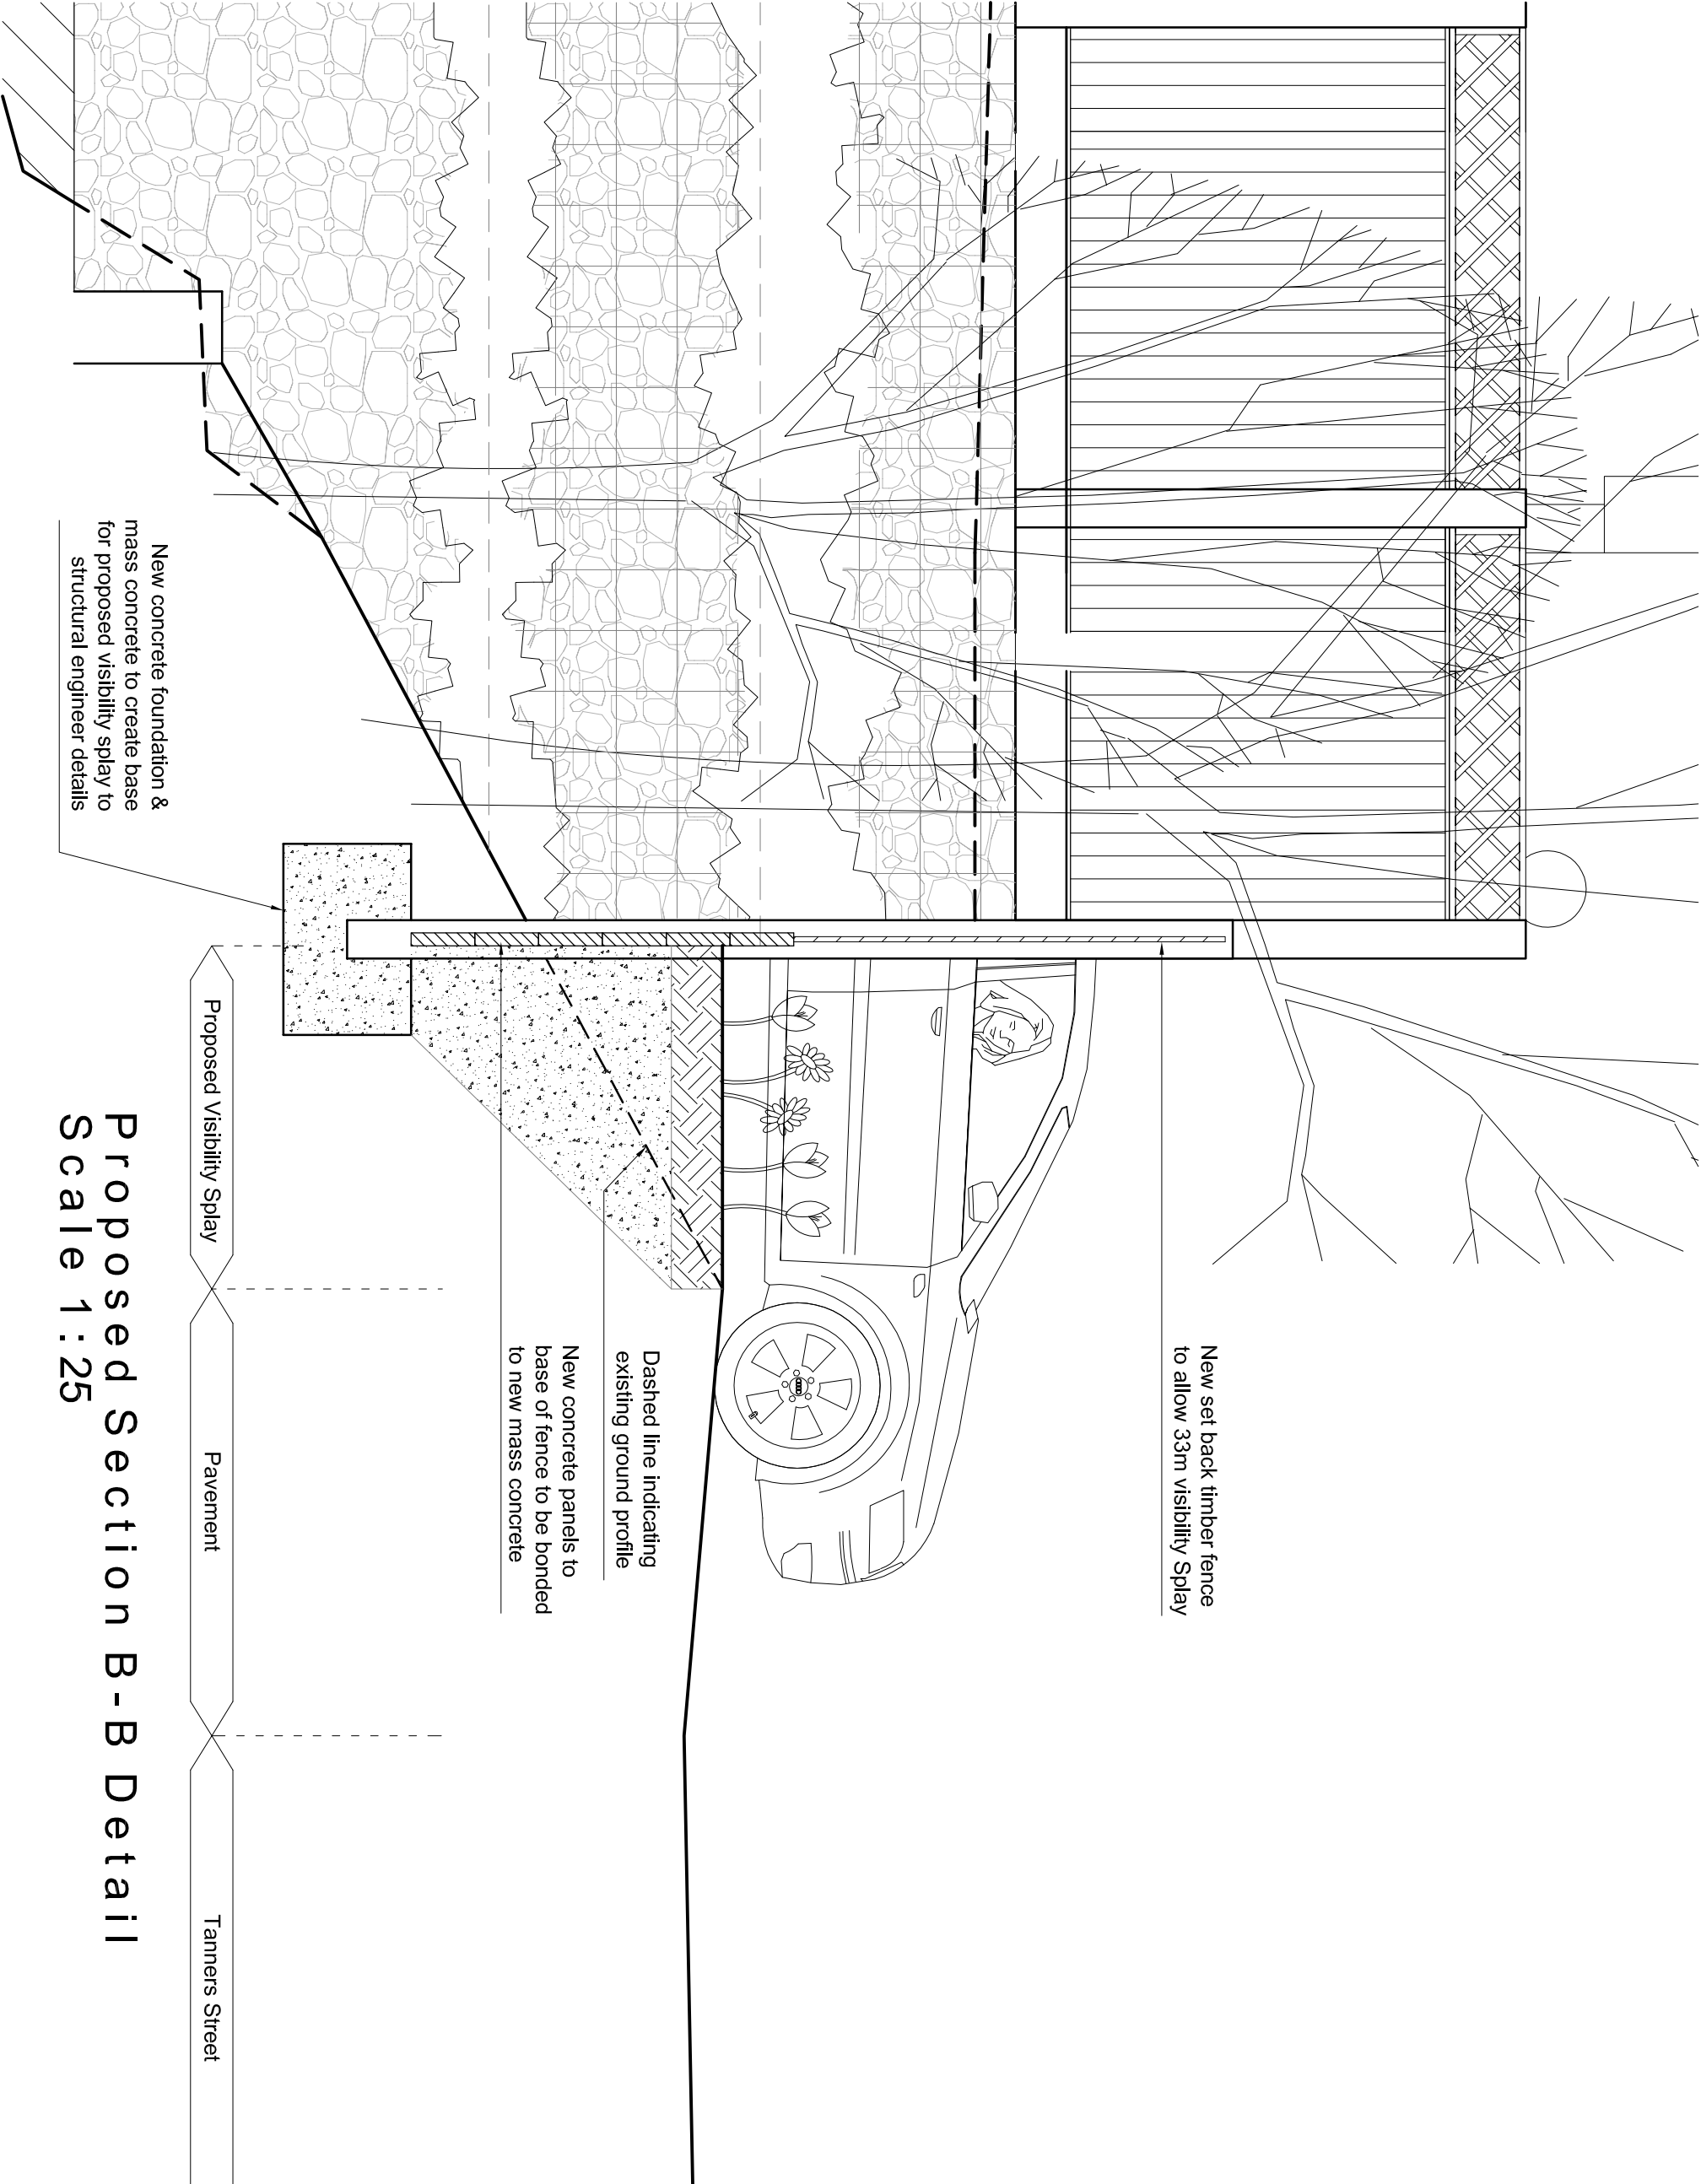

Proposed Section B-B Detail
Scale 1:25

H	Drawing updated	27.08.2020
G	Updated Section B-B & added fence detail - added after garage door	28.11.2019
F	Updated external fence & stairs to updated visibility splay to Planning request	18.11.2019
E	Updated external fence wall & stairs to client's comments	29.10.2019
D	Updated tree on site as existing, lowered roof, inserted windows, staircase & porch details	22.10.2019
C	Reviewing Issue	04.08.2019
REV	DESCRIPTION	CHECK DATE

CLIENT

Mr & Mrs T. Hardcastle

PROJECT
Proposed Dwelling in Grounds of
85 Carr Street Ramsbottom

Existing and Proposed Street Elevations

DRAWING

SCALE	DATE	DRAWN	CHECKED
1:100	March 18	LY	
DRAWING NO.	CAD REFERENCE NO.	REVISION	
R-0429-105		H	

