


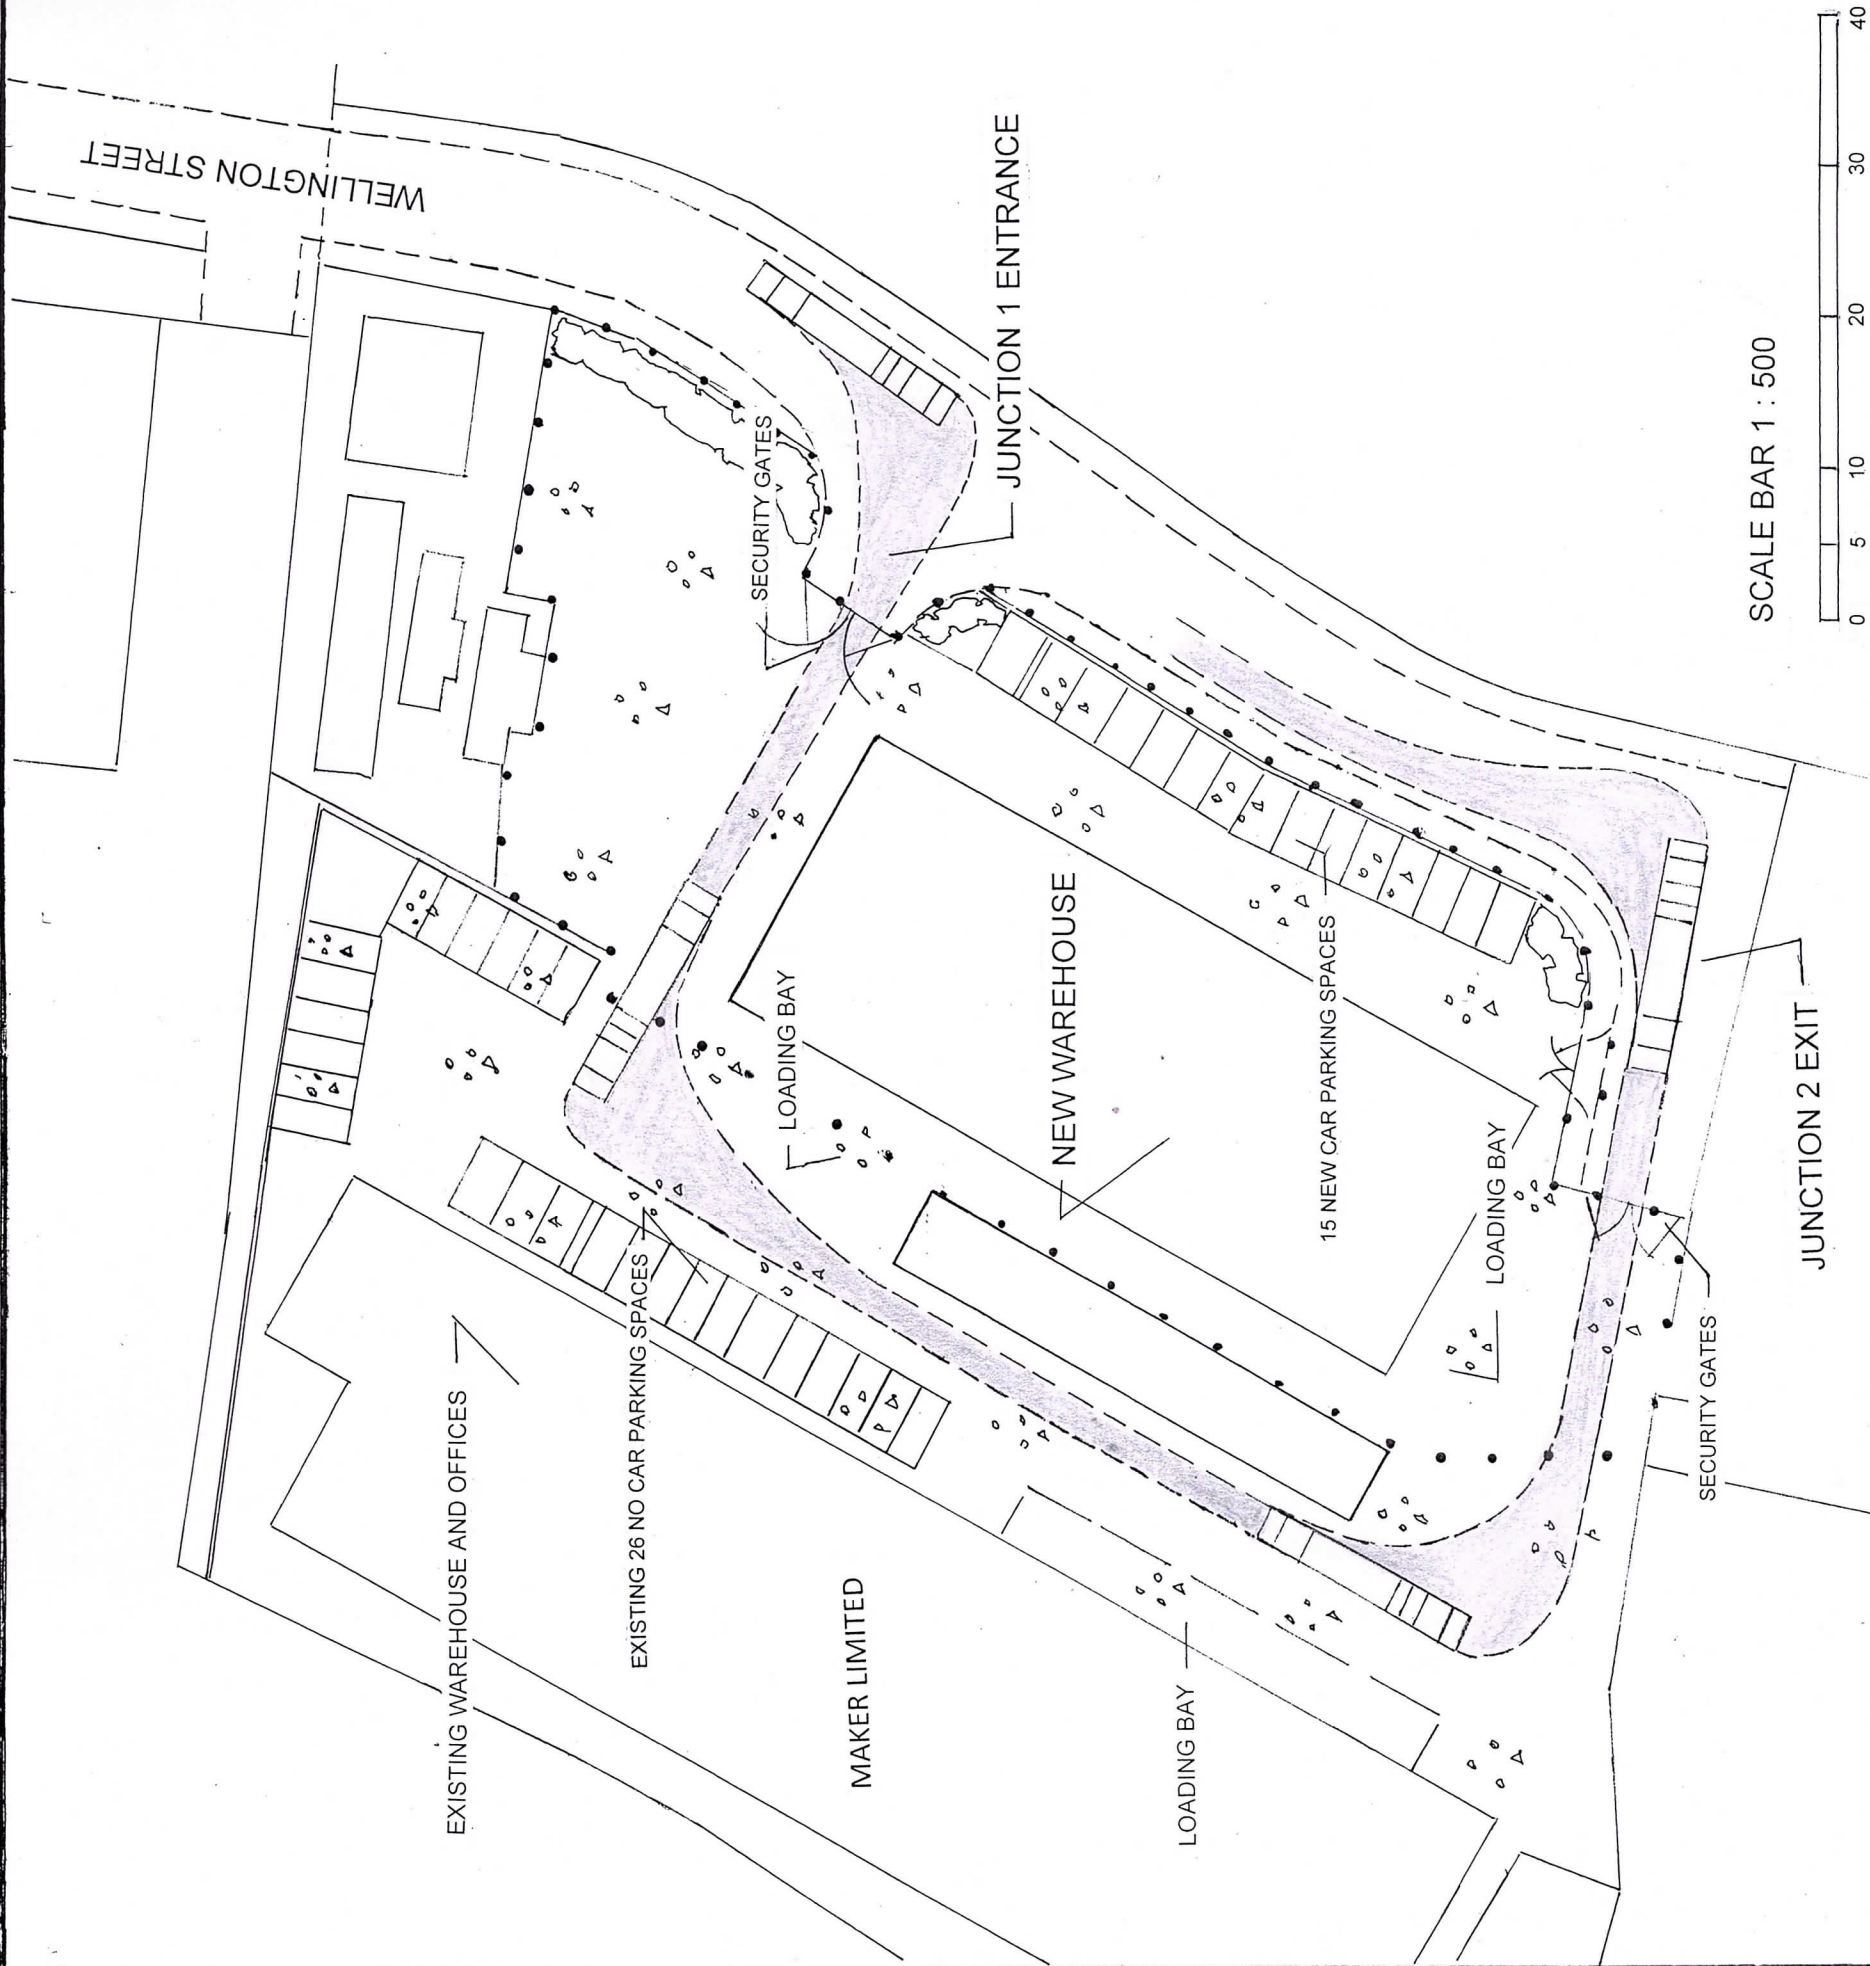

WELLINGTON STREET

JUNCTION 1 ENTRANCE

SECURITY GATES

LOADING BAY

NEW WAREHOUSE

15 NEW CAR PARKING SPACES

LOADING BAY

JUNCTION 2 EXIT

SECURITY GATES


EXISTING 26 NO CAR PARKING SPACES

MAKER LIMITED

EXISTING WAREHOUSE AND OFFICES

LOADING BAY

SCALE BAR 1 : 500

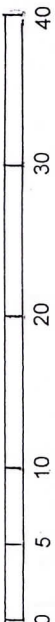

• • • PLANNING APPLICATION BOUNDARY

--- ARTICULATED VEHICLE ROUTEWAY

CONCRETE SURFACE



29 Bradford Road Eccles Manchester M30 9FF UK
Tel: +44 (0)7966 470358 info@oakbaydesign.com

Job Title

WELLINGTON STREET BURY

Drawing Title

ROUTE WAY FOR ARTICULATED
VEHICLES AND SWEEP PATHS

Scale 1 : 500 @ A3

Date MAY 2025

Drawing No.

Z344. 009

Rev.

All dimensions must be checked on site and not scaled from this drawing