




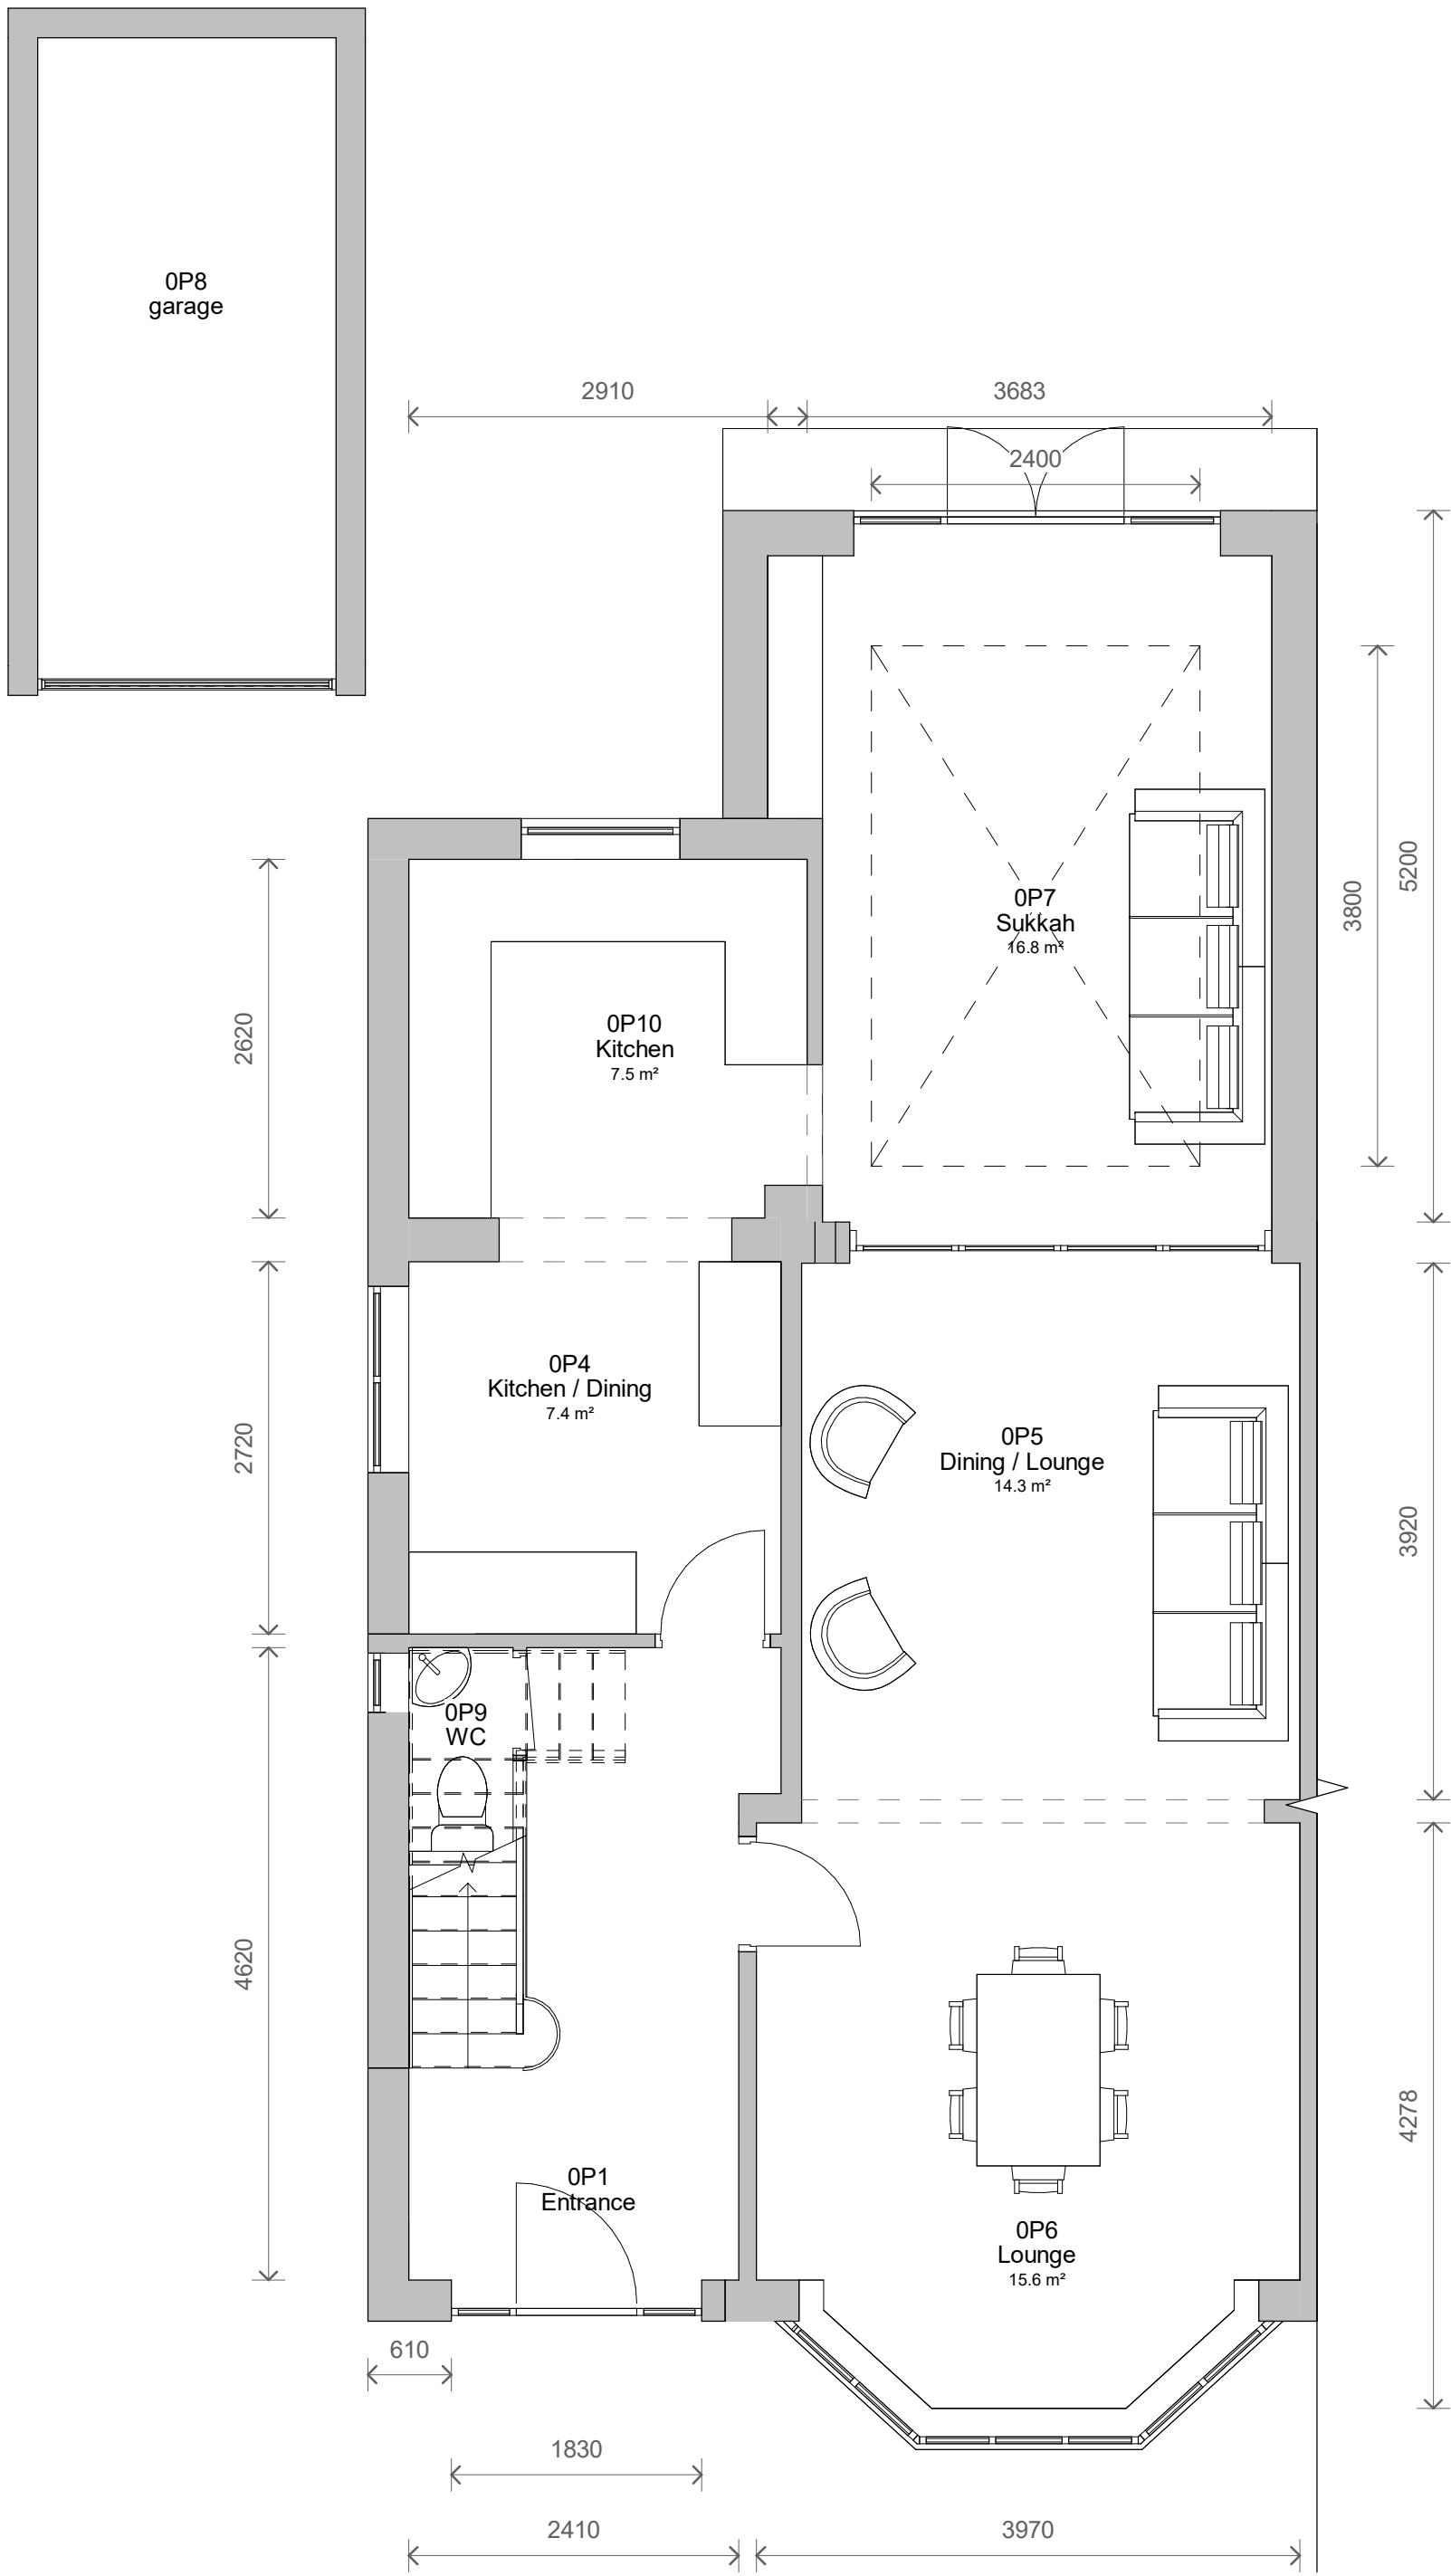

5 Level 0 - Proposed
1 : 50

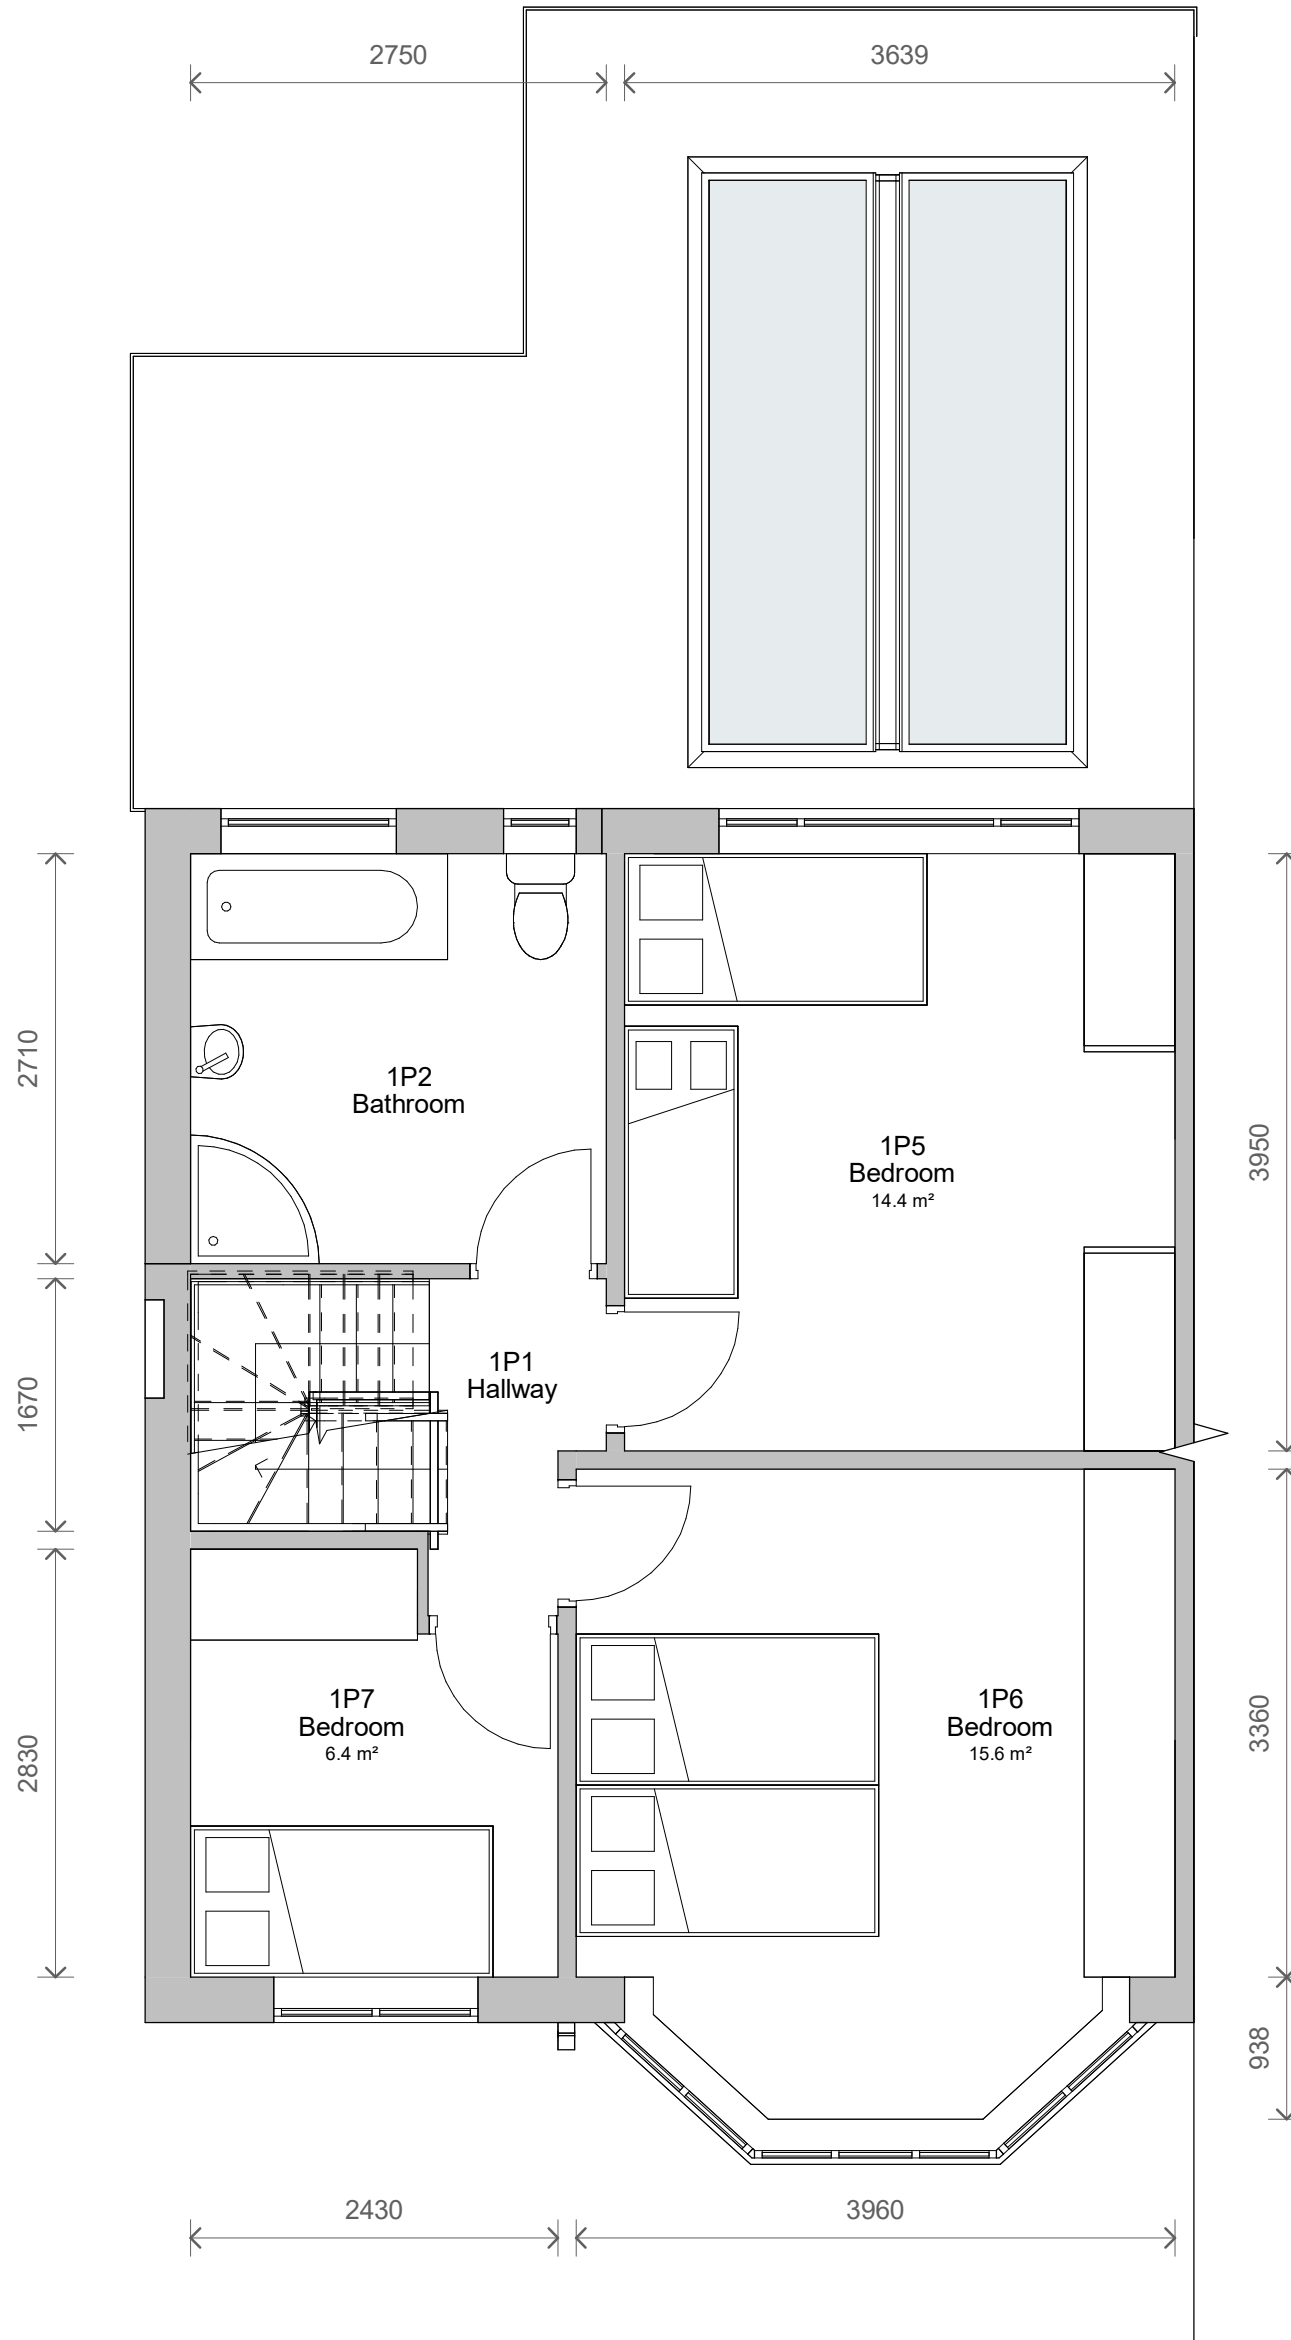

6 Level 1 - Proposed
1 : 50

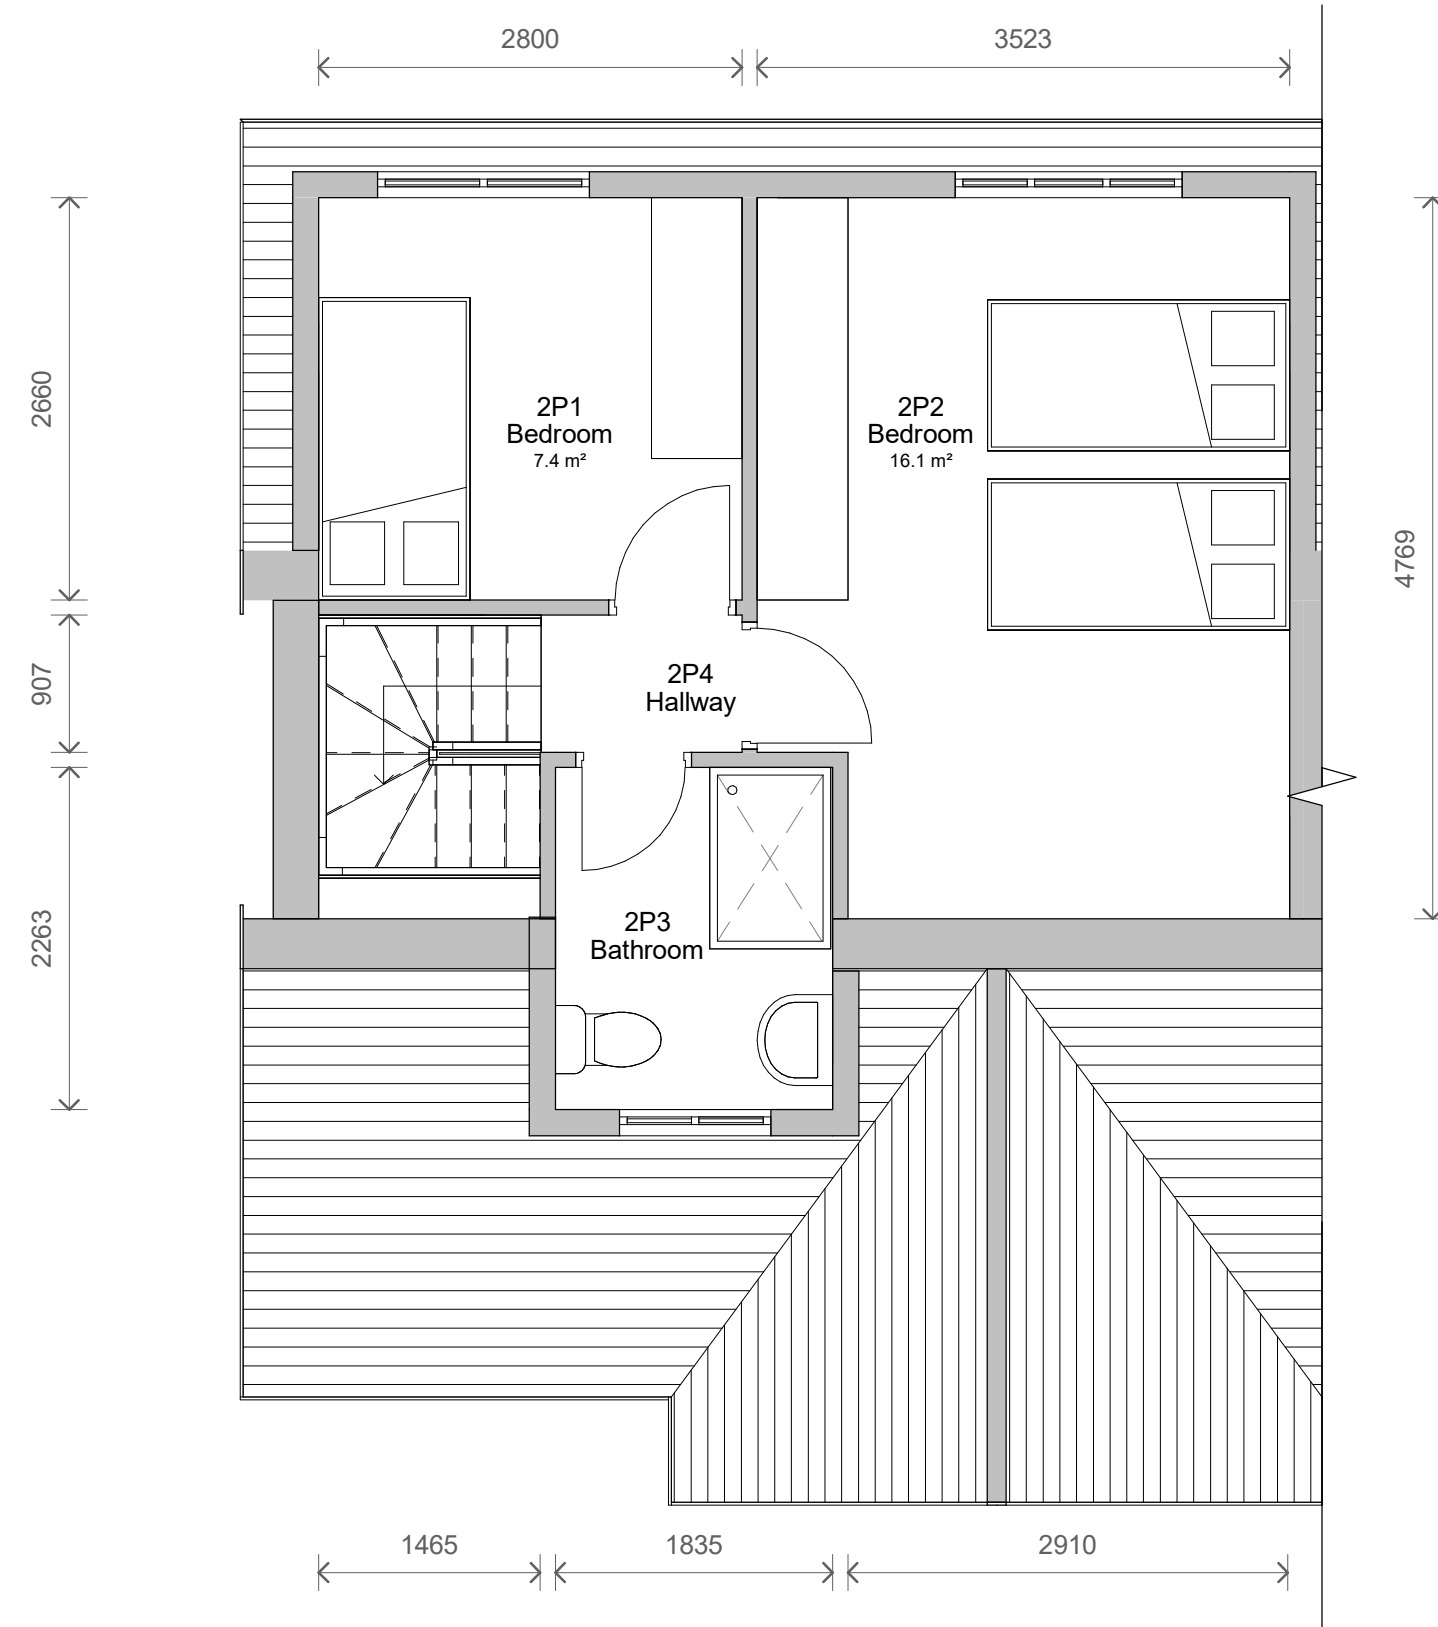

7 Level 2 - Proposed
1 : 50




1 Front - Proposed
1 : 100

2 Left Side - Proposed
1 : 100

3 Rear - Proposed
1 : 100

4 Right Side - Proposed
1 : 100

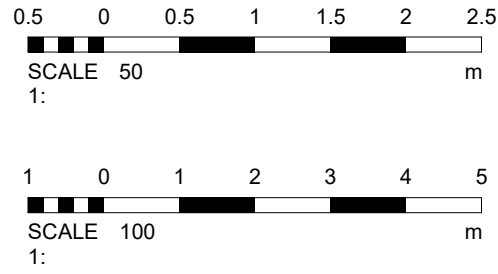

1	Revised Plans	09/01/2023
No.	Description	Date
PROJECT		
14 Meadfoot Avenue		
TITLE		
Proposed Plans and Elevations		
CLIENT		
Dresdner		
STATUS		
DESIGN		
DRAWN BY	DATE	SCALE (@ A1)
SG	09/12/2022	As indicated
PROJECT NUMBER	DRAWING NUMBER	REV
GSS22115.1	003	1
GOLD SKETCH		
S T U D I O S		
www.goldsketch.co.uk info@goldsketch.co.uk 0161 792 9595		
NOTES		
© COPYRIGHT ALL RIGHTS RESERVED. THIS DRAWING IS NOT TO BE REPRODUCED WITHOUT PRIOR WRITTEN CONSENT. DRAWING TO BE USED FOR THE STATUS INDICATED ONLY. ALL DIMENSIONS ARE TO FACE UNLESS OTHERWISE SPECIFIED. ANY DISCREPANCIES TO BE REPORTED TO THE ARCHITECT PRIOR TO THE COMMENCEMENT OF ANY WORK. ALL WORK AND MATERIALS TO BE IN ACCORDANCE WITH CURRENT BUILDING REGULATIONS, RELEVANT CODES OF PRACTICE AND BRITISH STANDARDS. ALL DIMENSIONS ON THIS DRAWING ARE IN MILLIMETRES UNLESS OTHERWISE STATED.		