


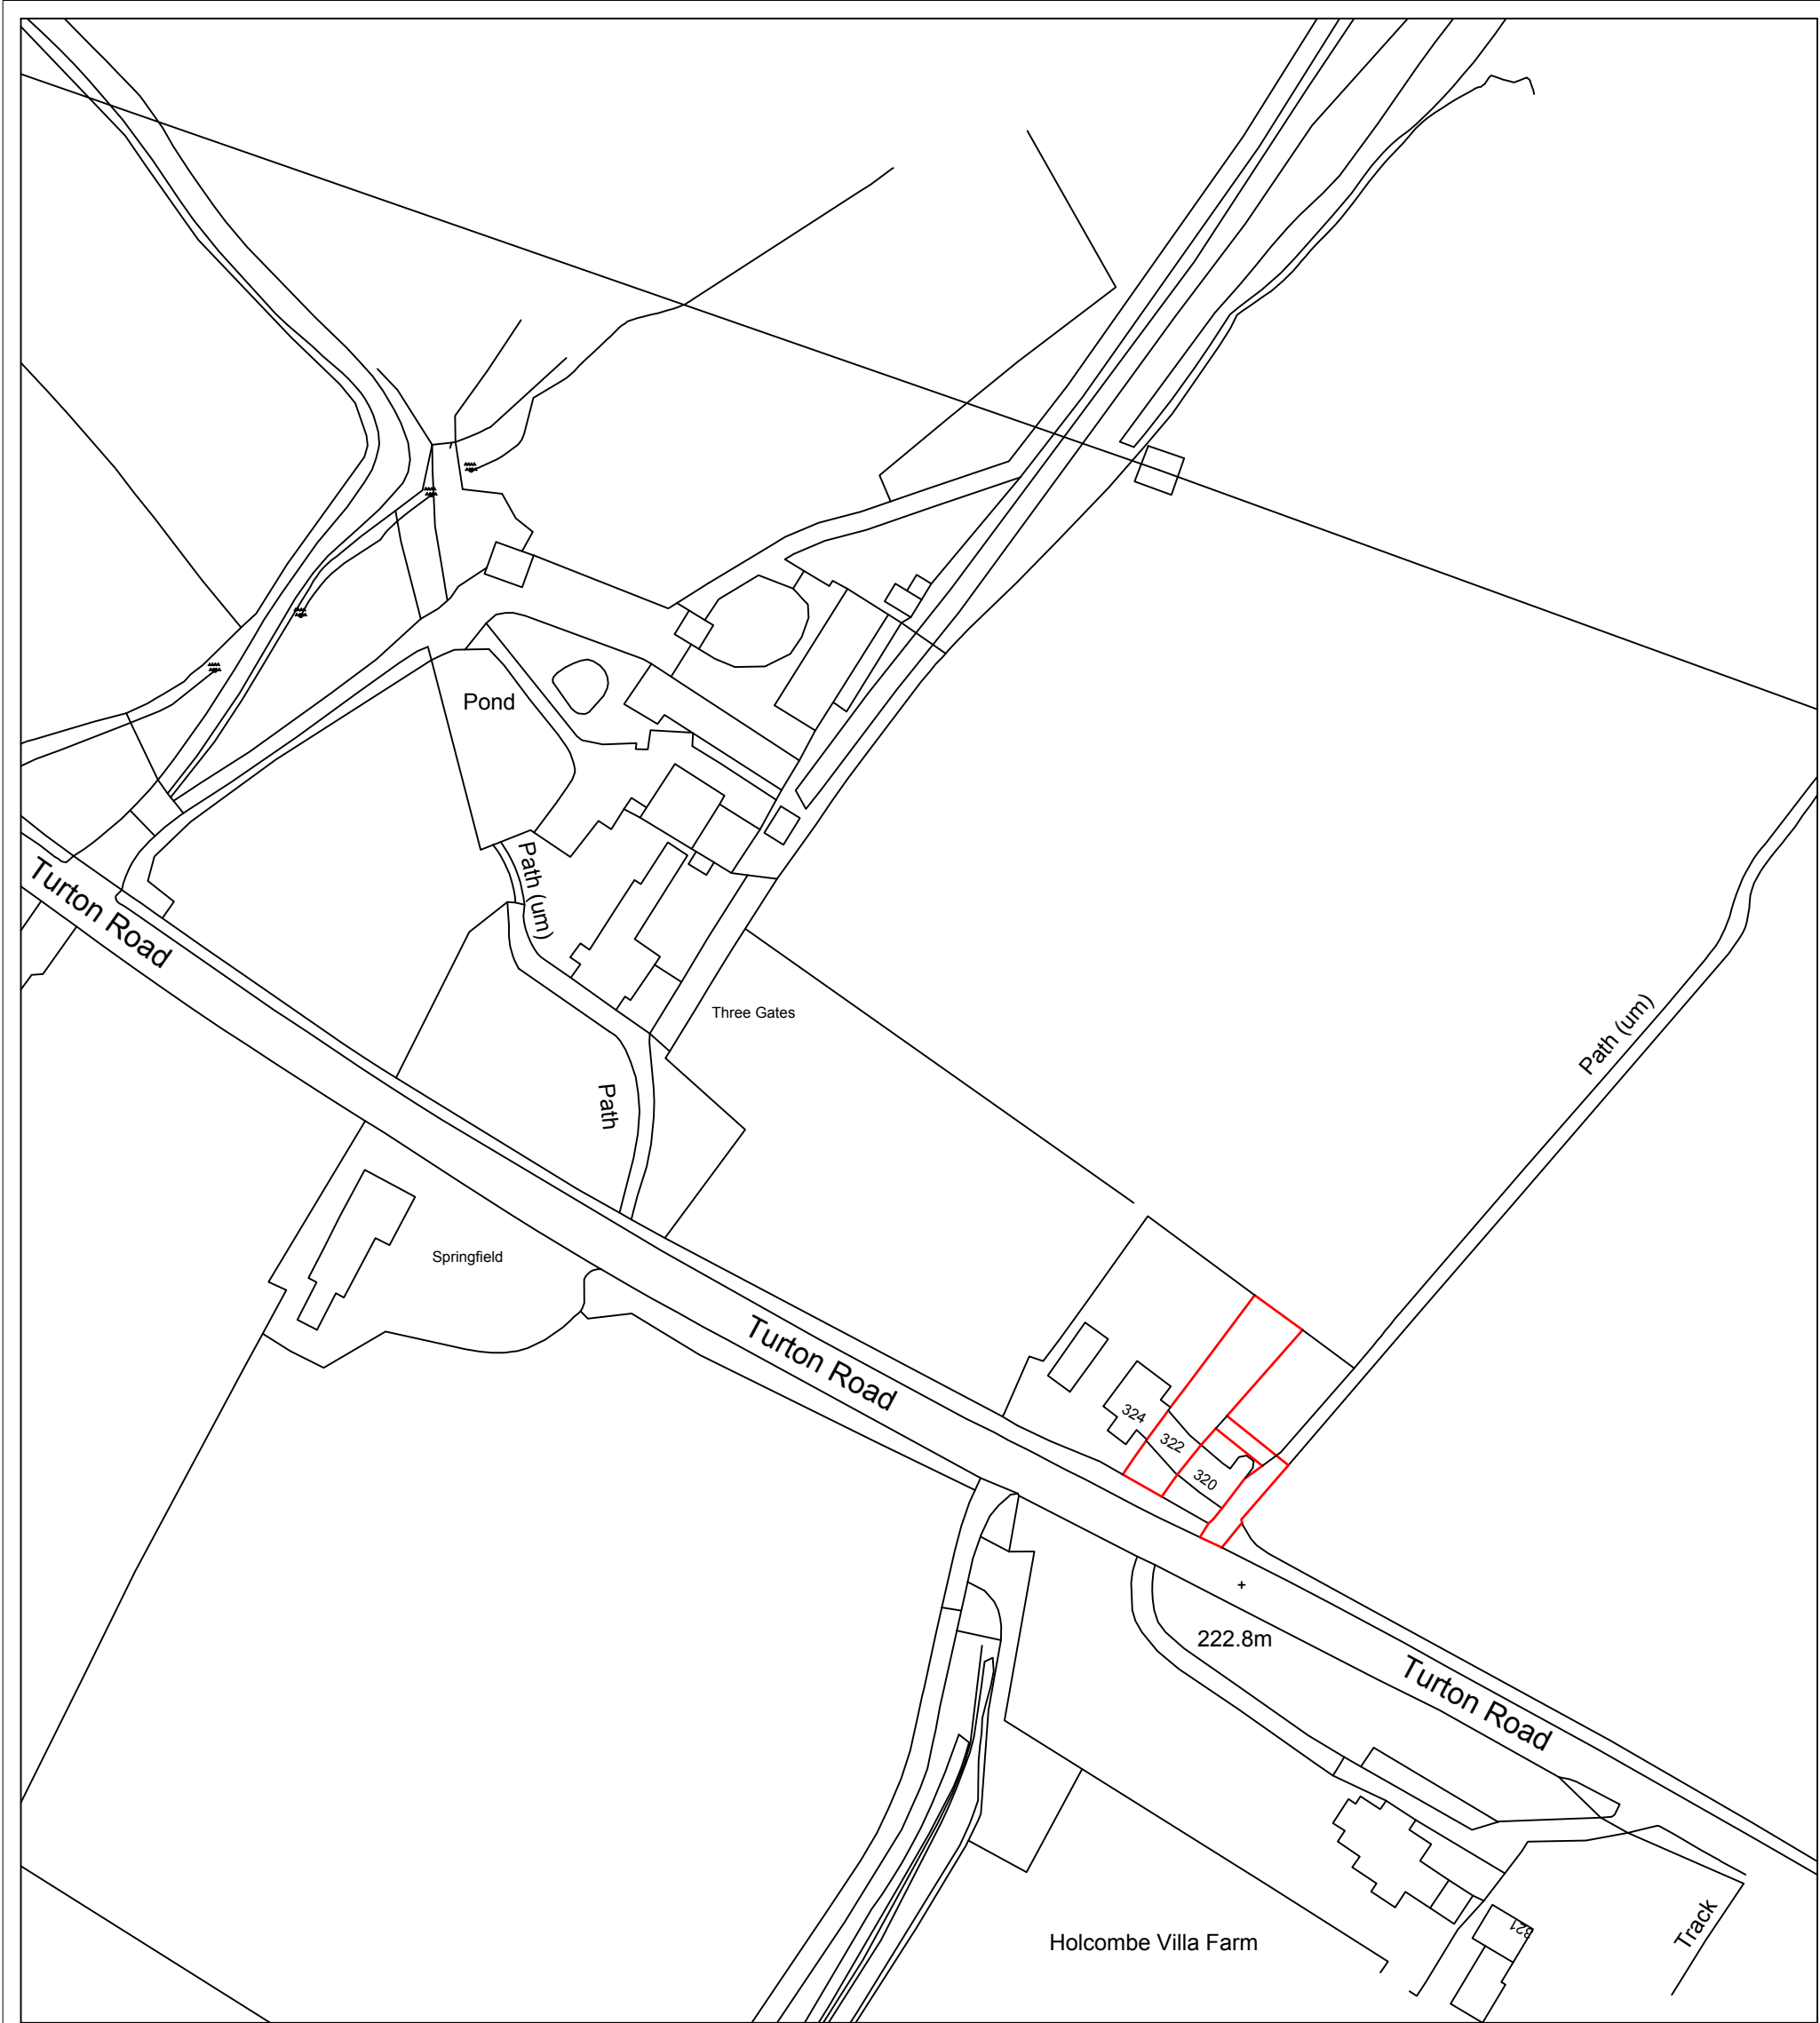

Ordnance Survey (c) Crown Copyright 2021. All rights reserved. Licence number 100022432

214 01 LP Location plan

Scale 1:1250 @ A3

322 Turton Road, Tottington, Bury BL8 3QG

