



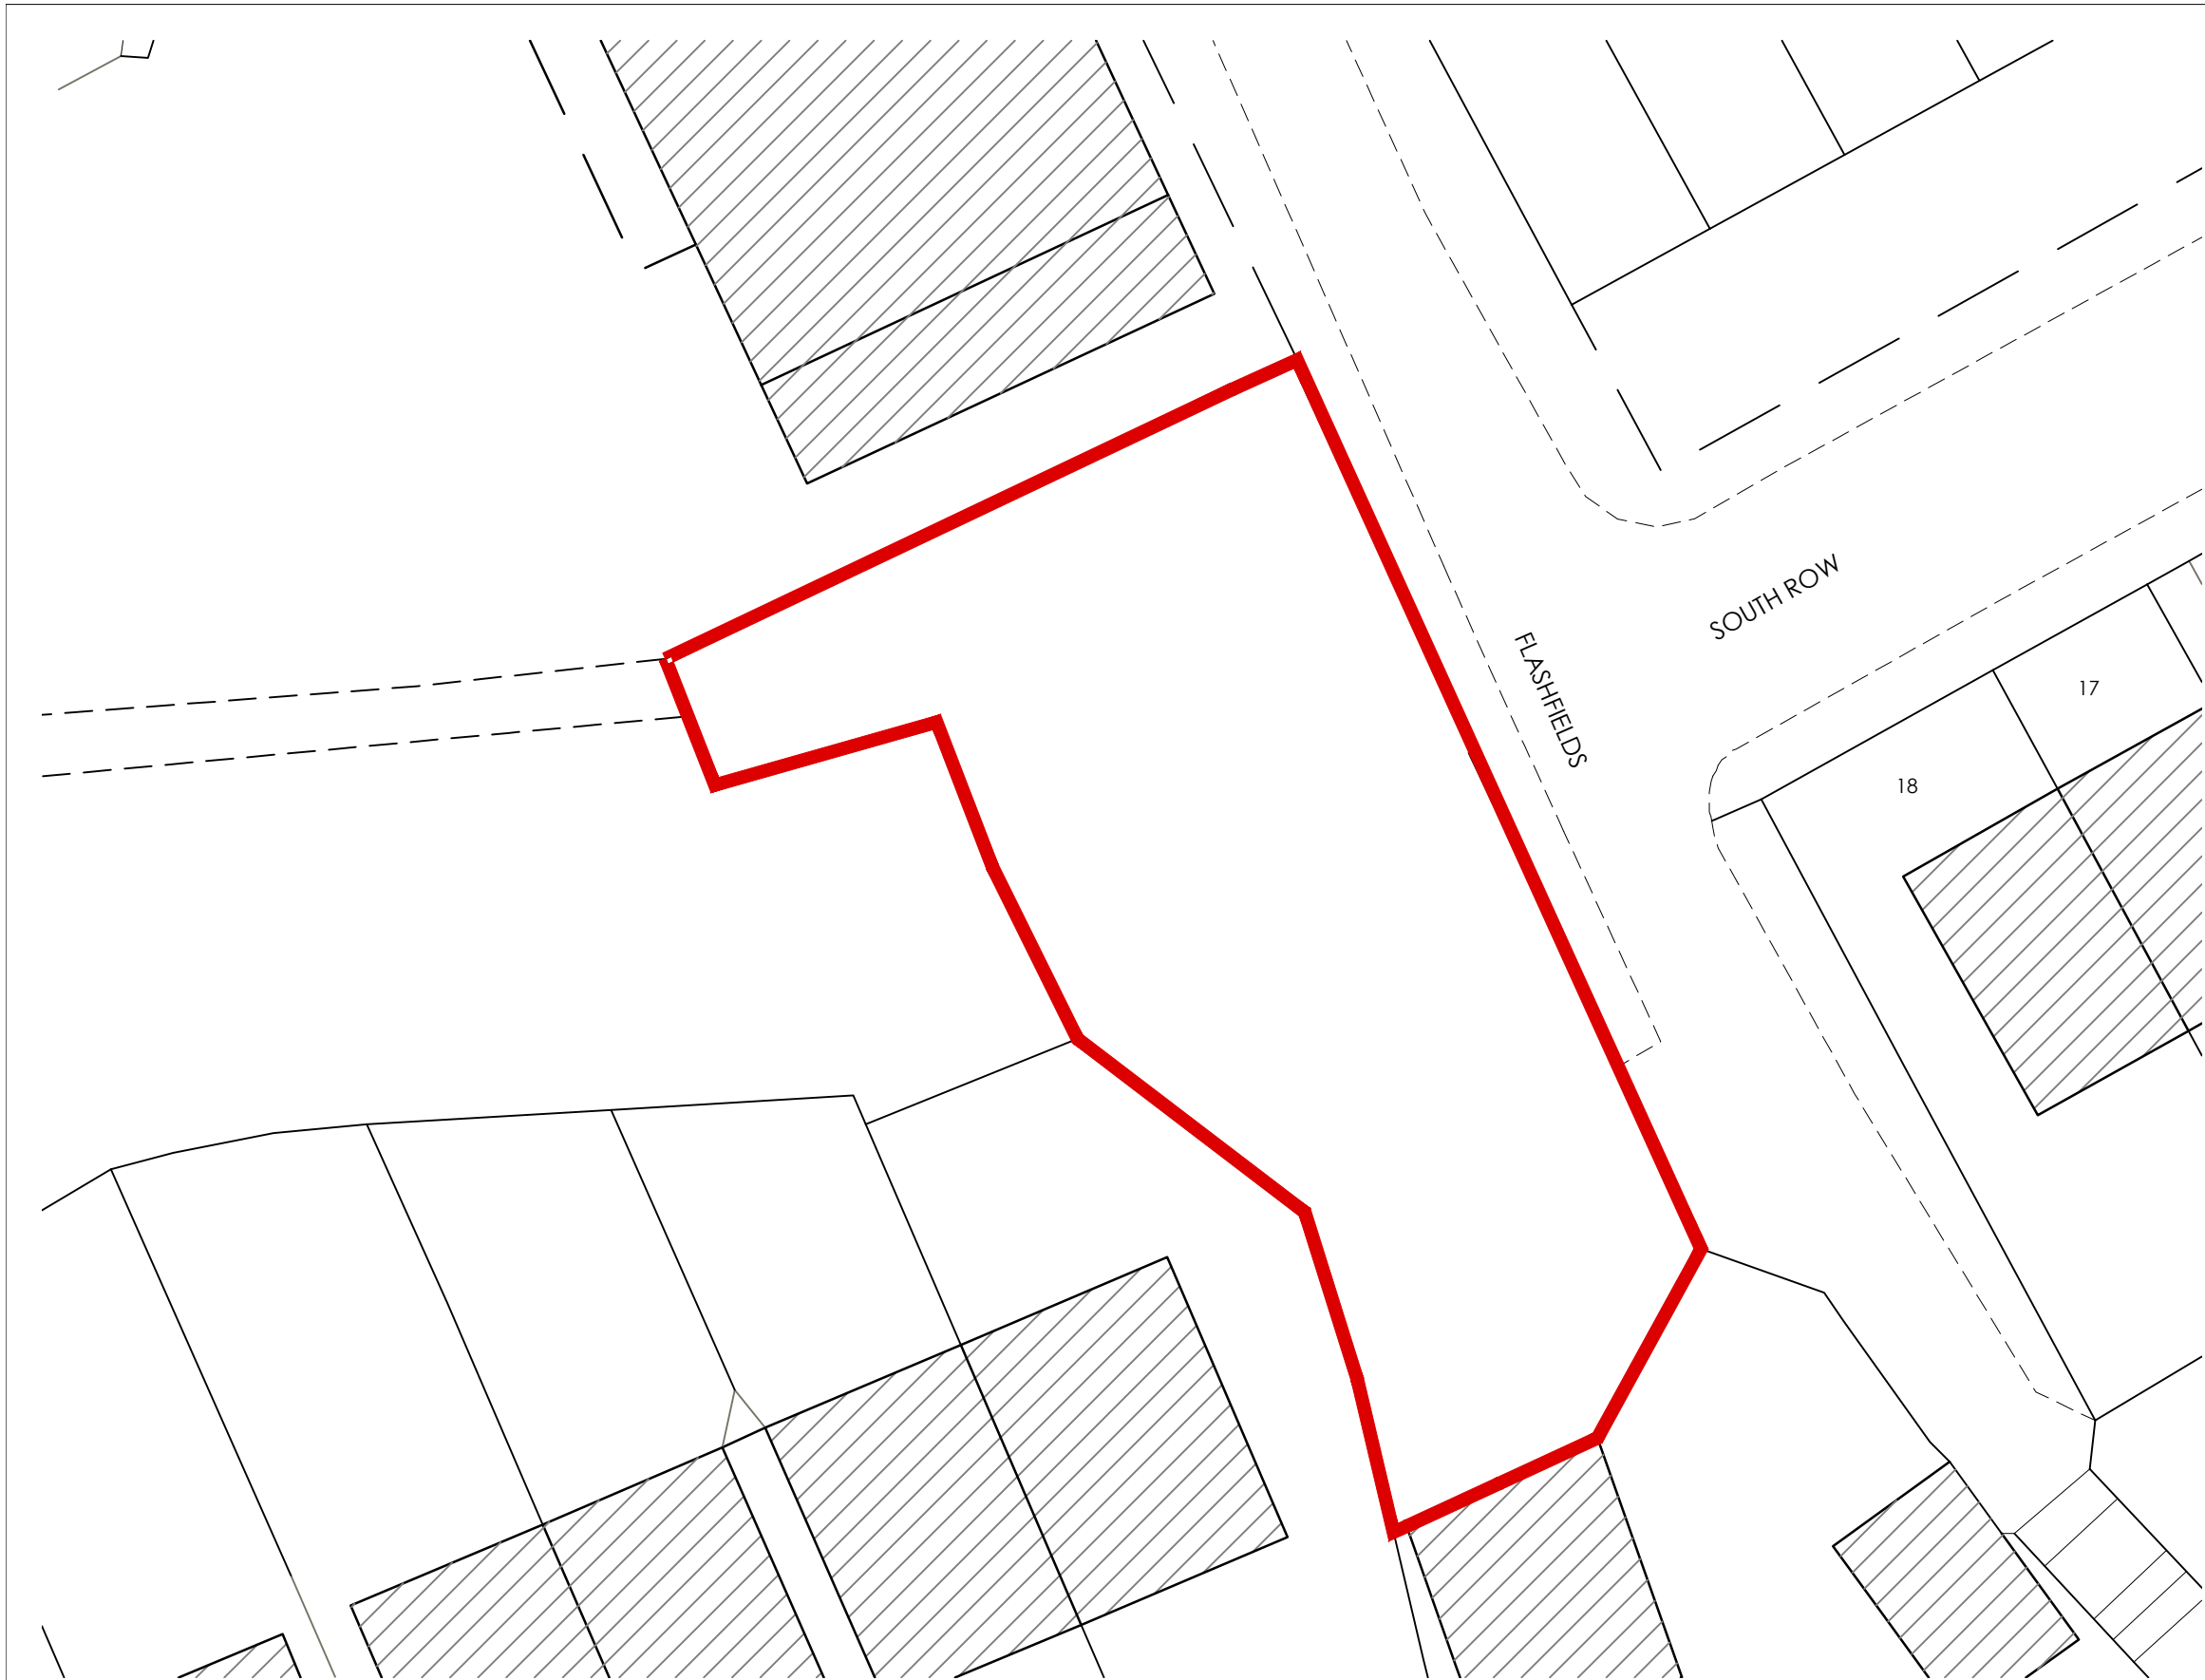

Existing Block Plan
Scale: 1:200

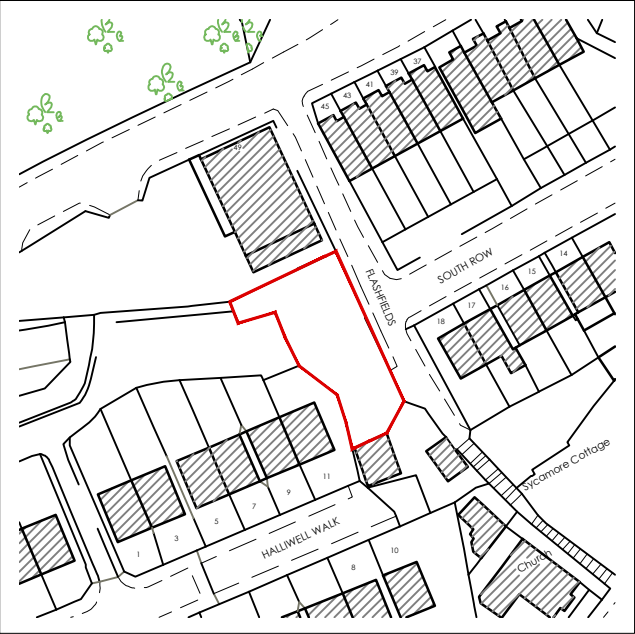

Site Location Plan
Scale: 1:1250

Key

Site Boundary

REV	Notes	Date	By

CRISP

architecture

Email: studio@crisparchitecture.co.uk

Chartered Institute of
Architectural Technologists
Chartered Practice

Project:		Land on Flashfields, Prestwich Manchester, M25 9XW	
Drawing Title: Existing Block Plan			
Project No: 2242		File Identifier:2242_72_08	
Drawing No: 72_08		Revision: .	
Drawn By: SMH		Checked By:SMH	
Scale: 1:200 @ A3		Date: 06/05/2023	
Purpose of Issue: F E A S I B I L I T Y			
Drawing Status: P L A N N I N G			