



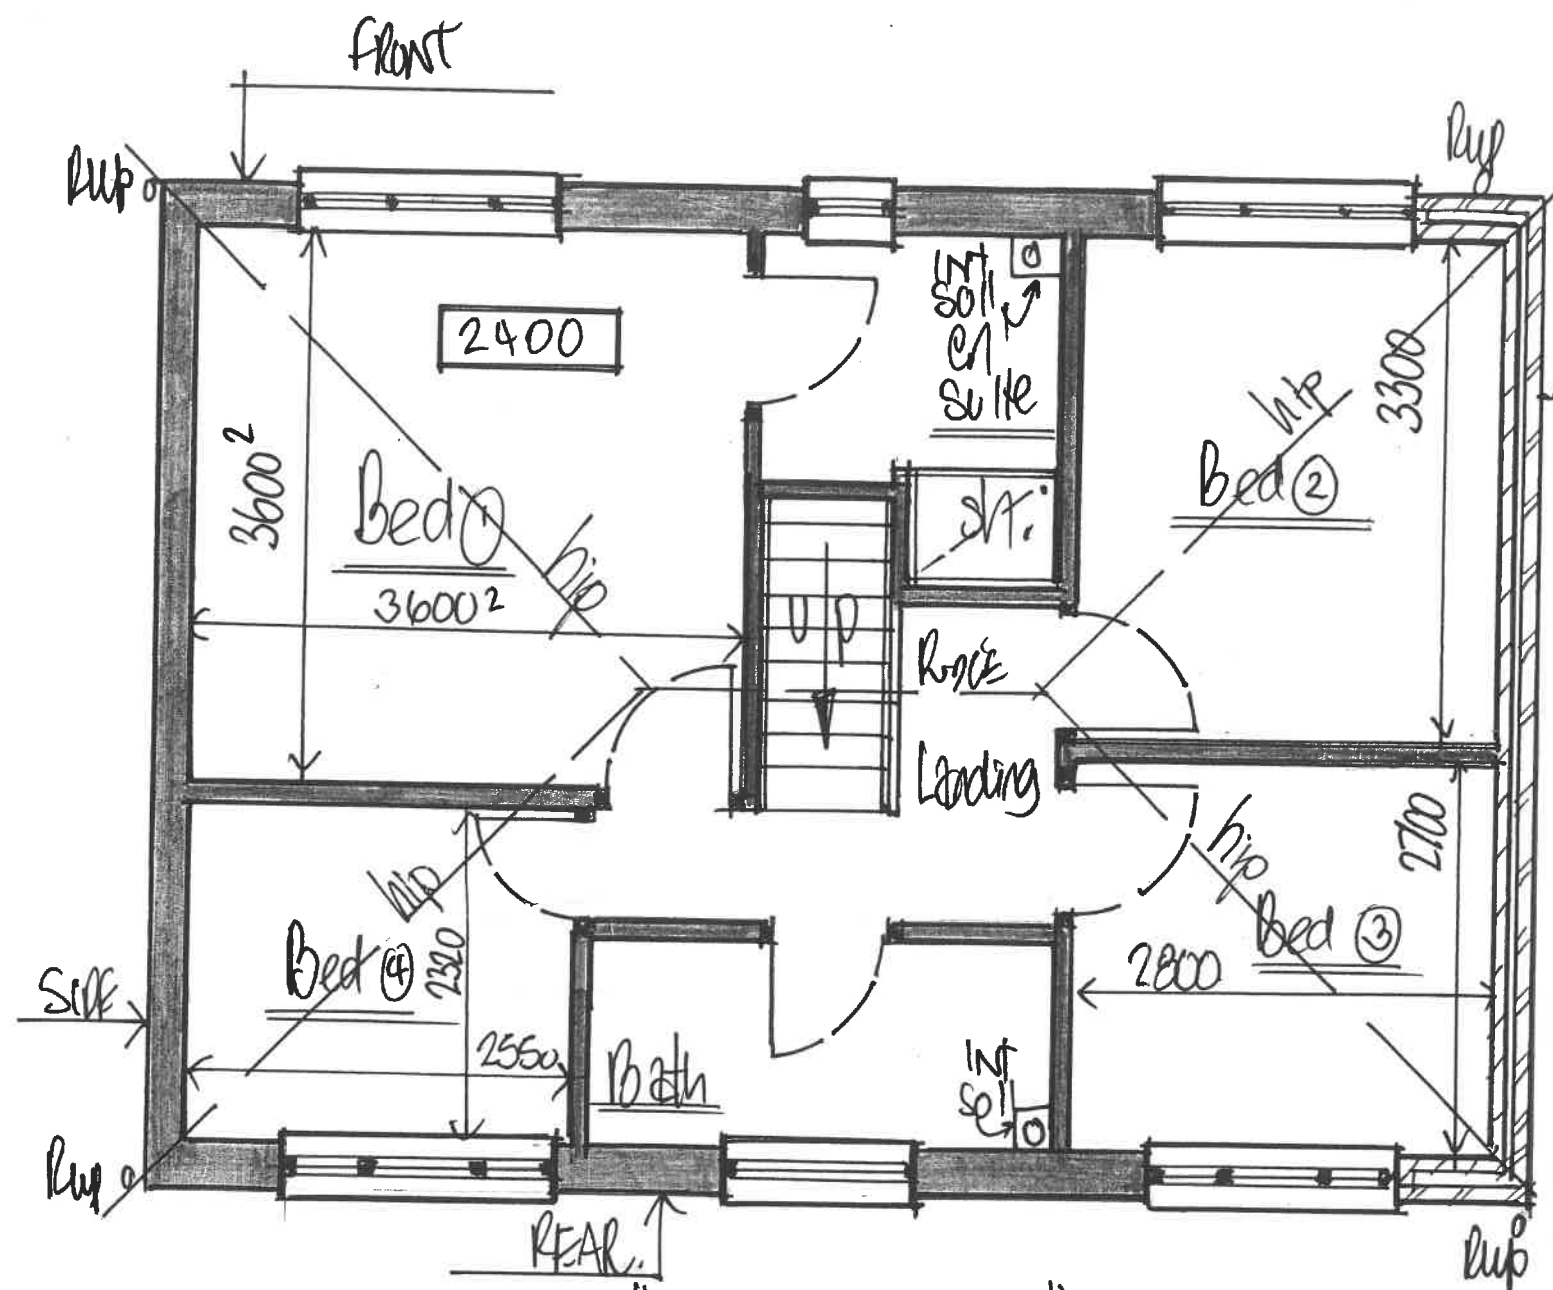

1:50 EXISTING "1st FLOOR" PLAN

- EXISTING ROOF CONSTRUCTED OF PREFABRICATED GUTTIMBER DIMINISHING HIP/VALLEY ROOF TRUSSES ONTO TIMBER WAUPLATES @ EAVES THUS RENDERING AN INTERNAL PARTITION WAS 1st FLOOR AS NON LOAD BEARING STATUS.

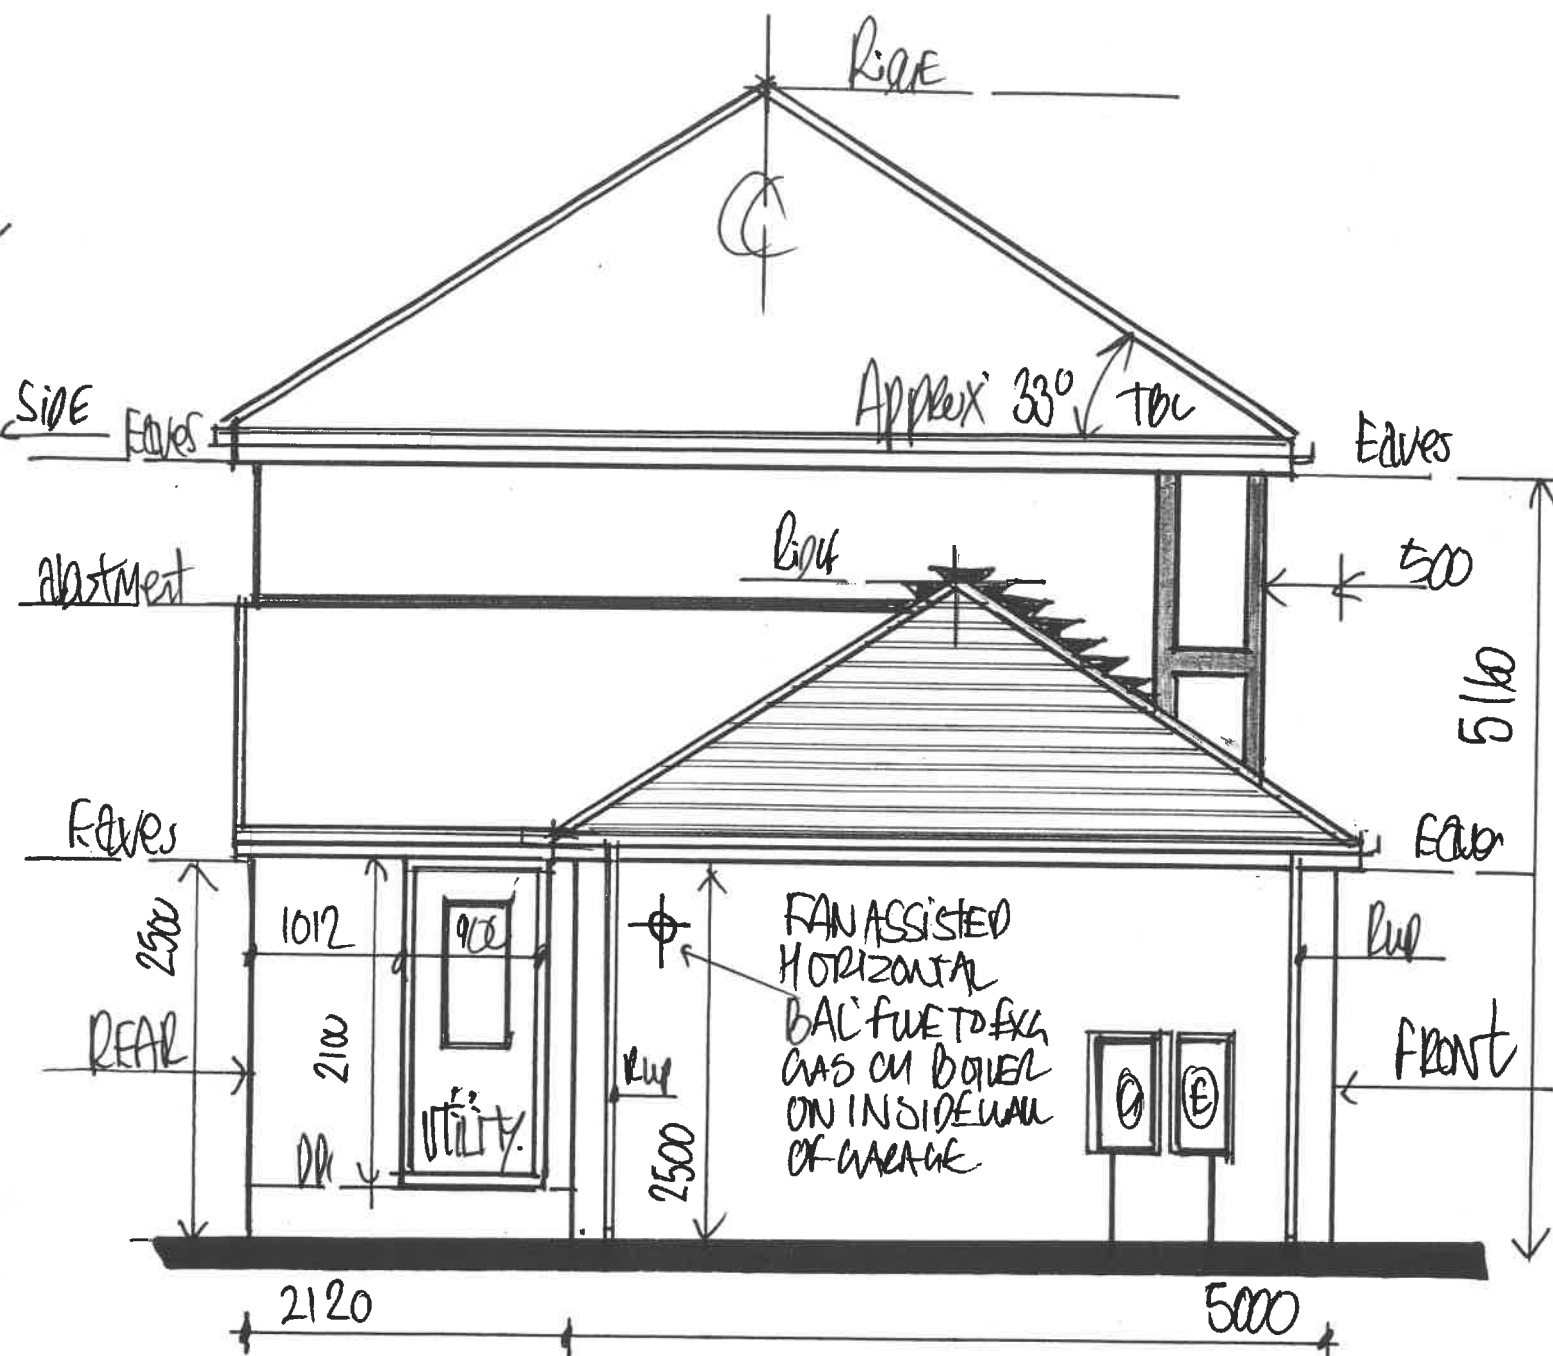

1:50 EXISTING "SIDE VIEW" FROM N° 76

- 210 INTERNAL PIPE BOXED UP W/ WASTE TO FRONT/REAR TO CF WC 1st FLOOR SUITE / BATHROOM AS FLOOR DRAINS PROJECTING INTO LOFT SPACE AND WENT INTO ROOF W/ UPS AT EAVES LEVEL AND INTO F/W BRANCH DRAINS @ opp' end etc.