



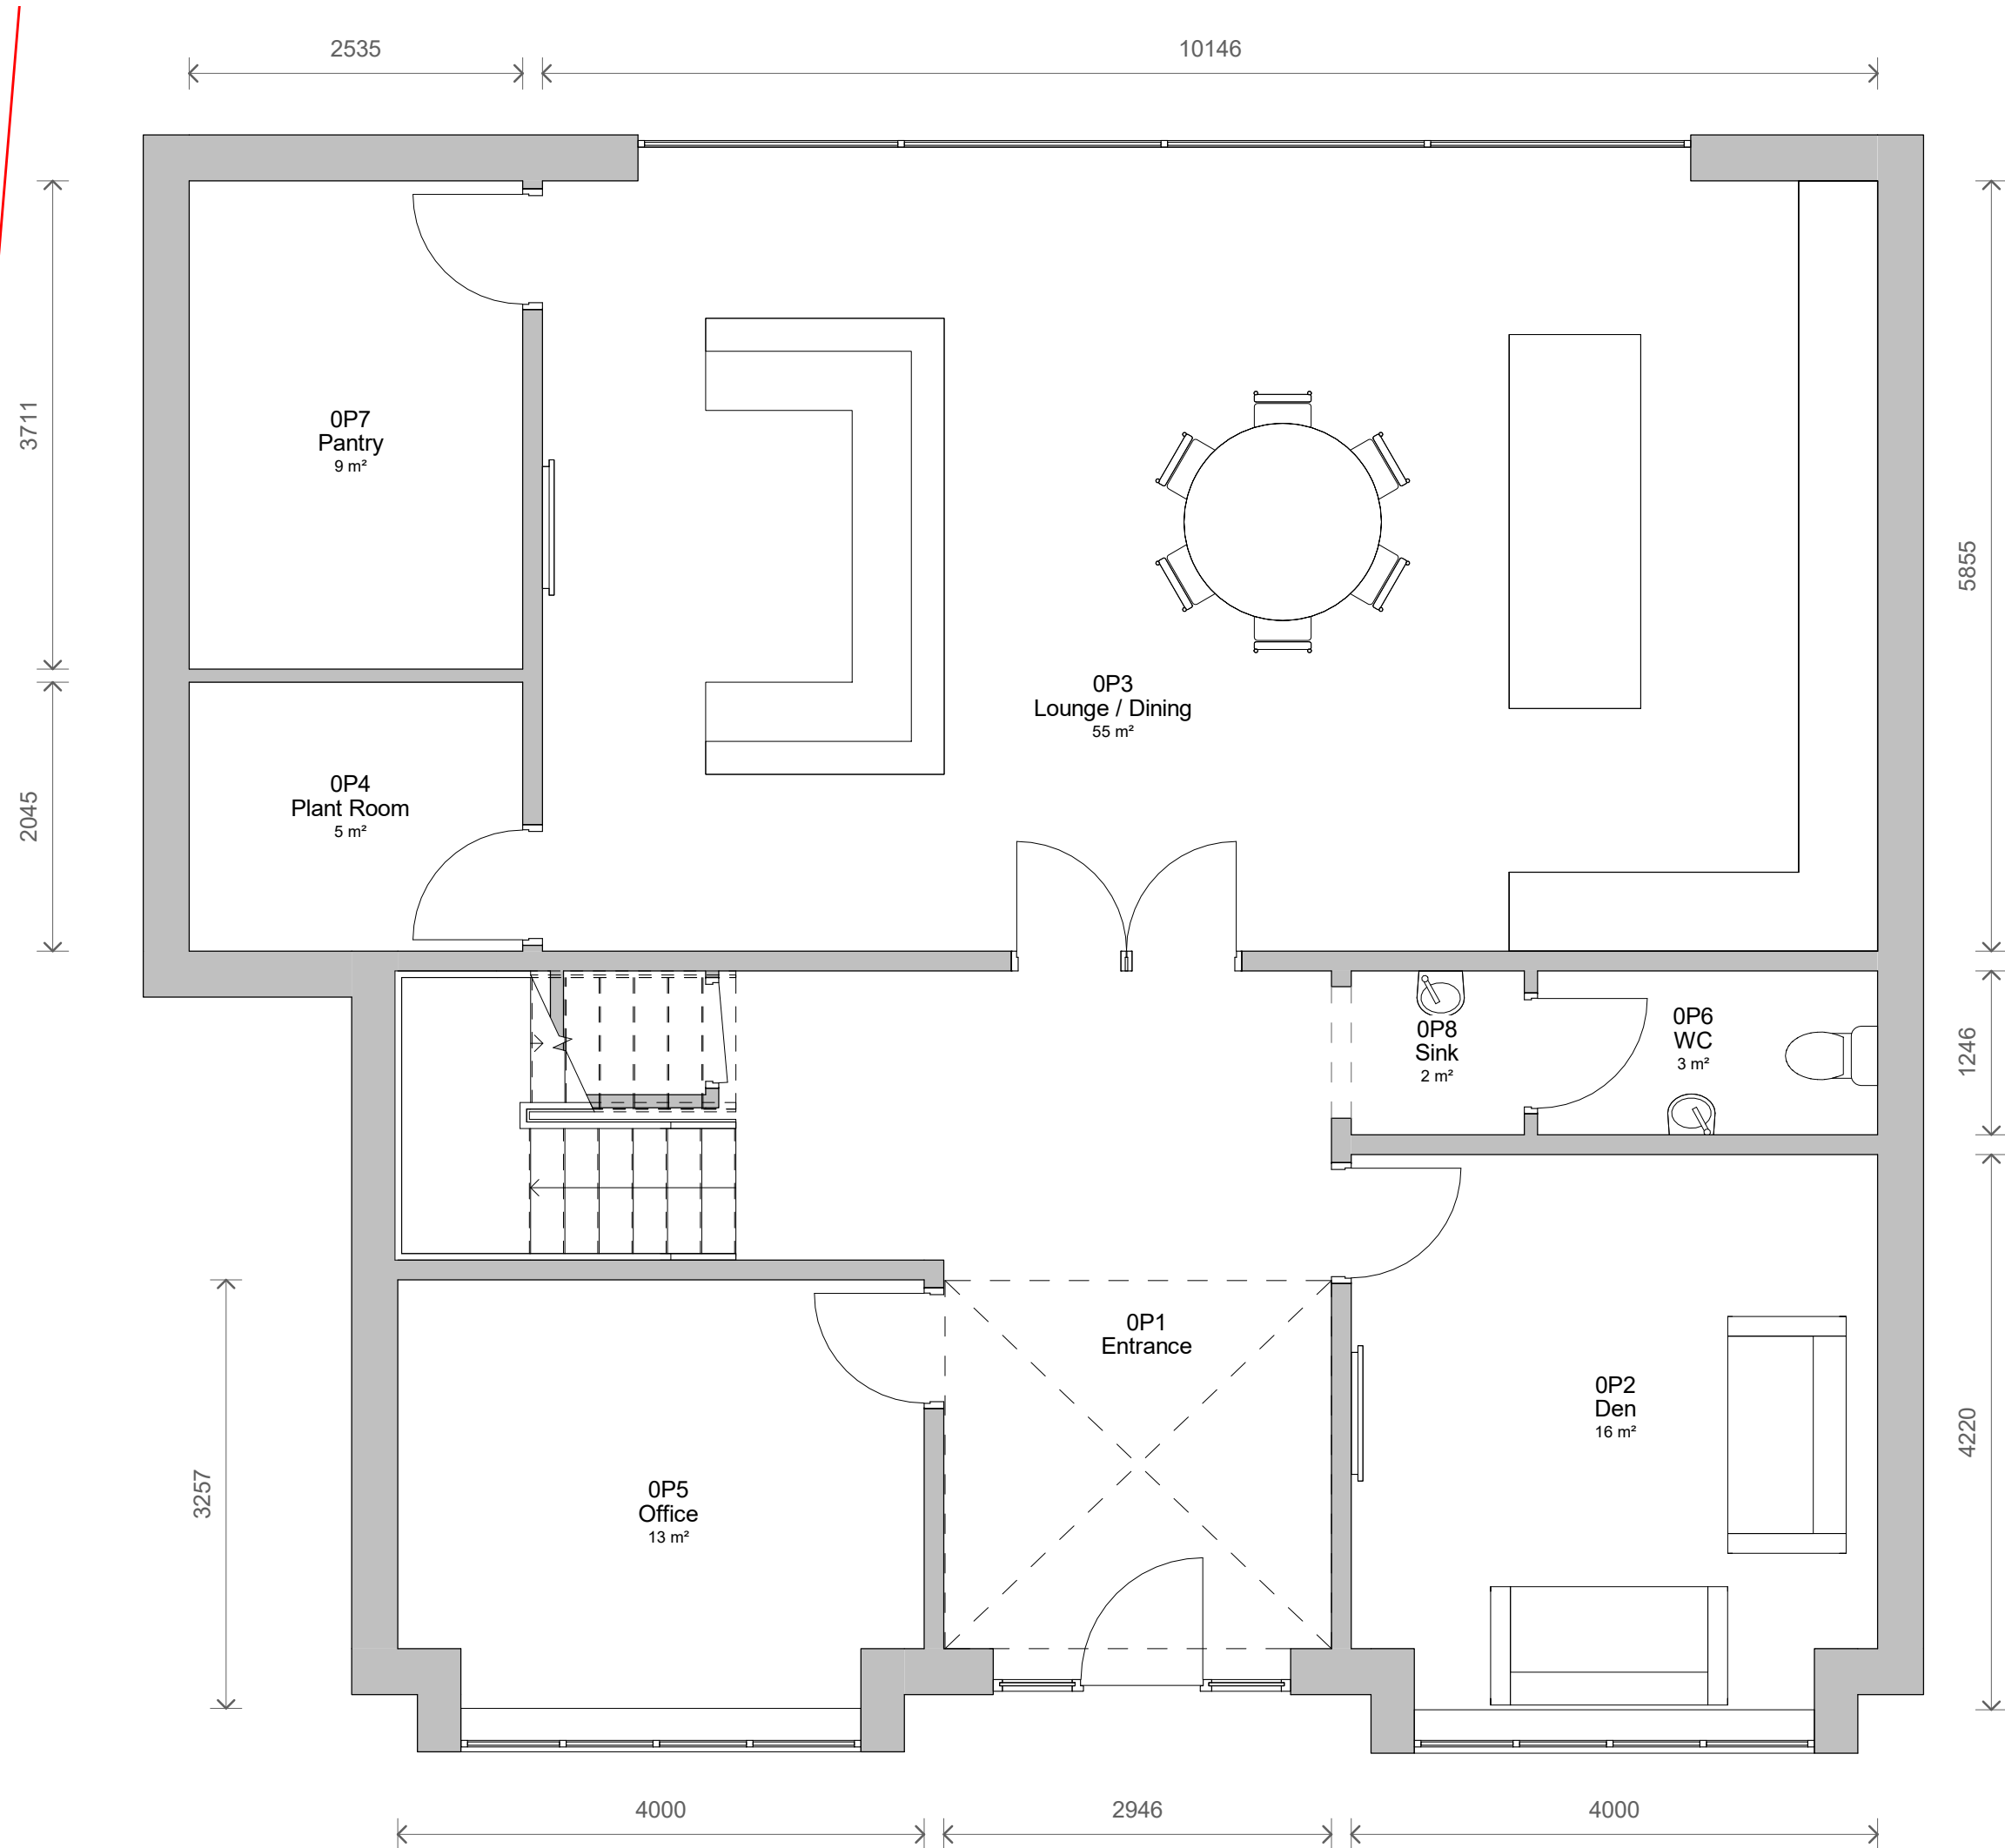

1 Level 0 - Proposed
1 : 50

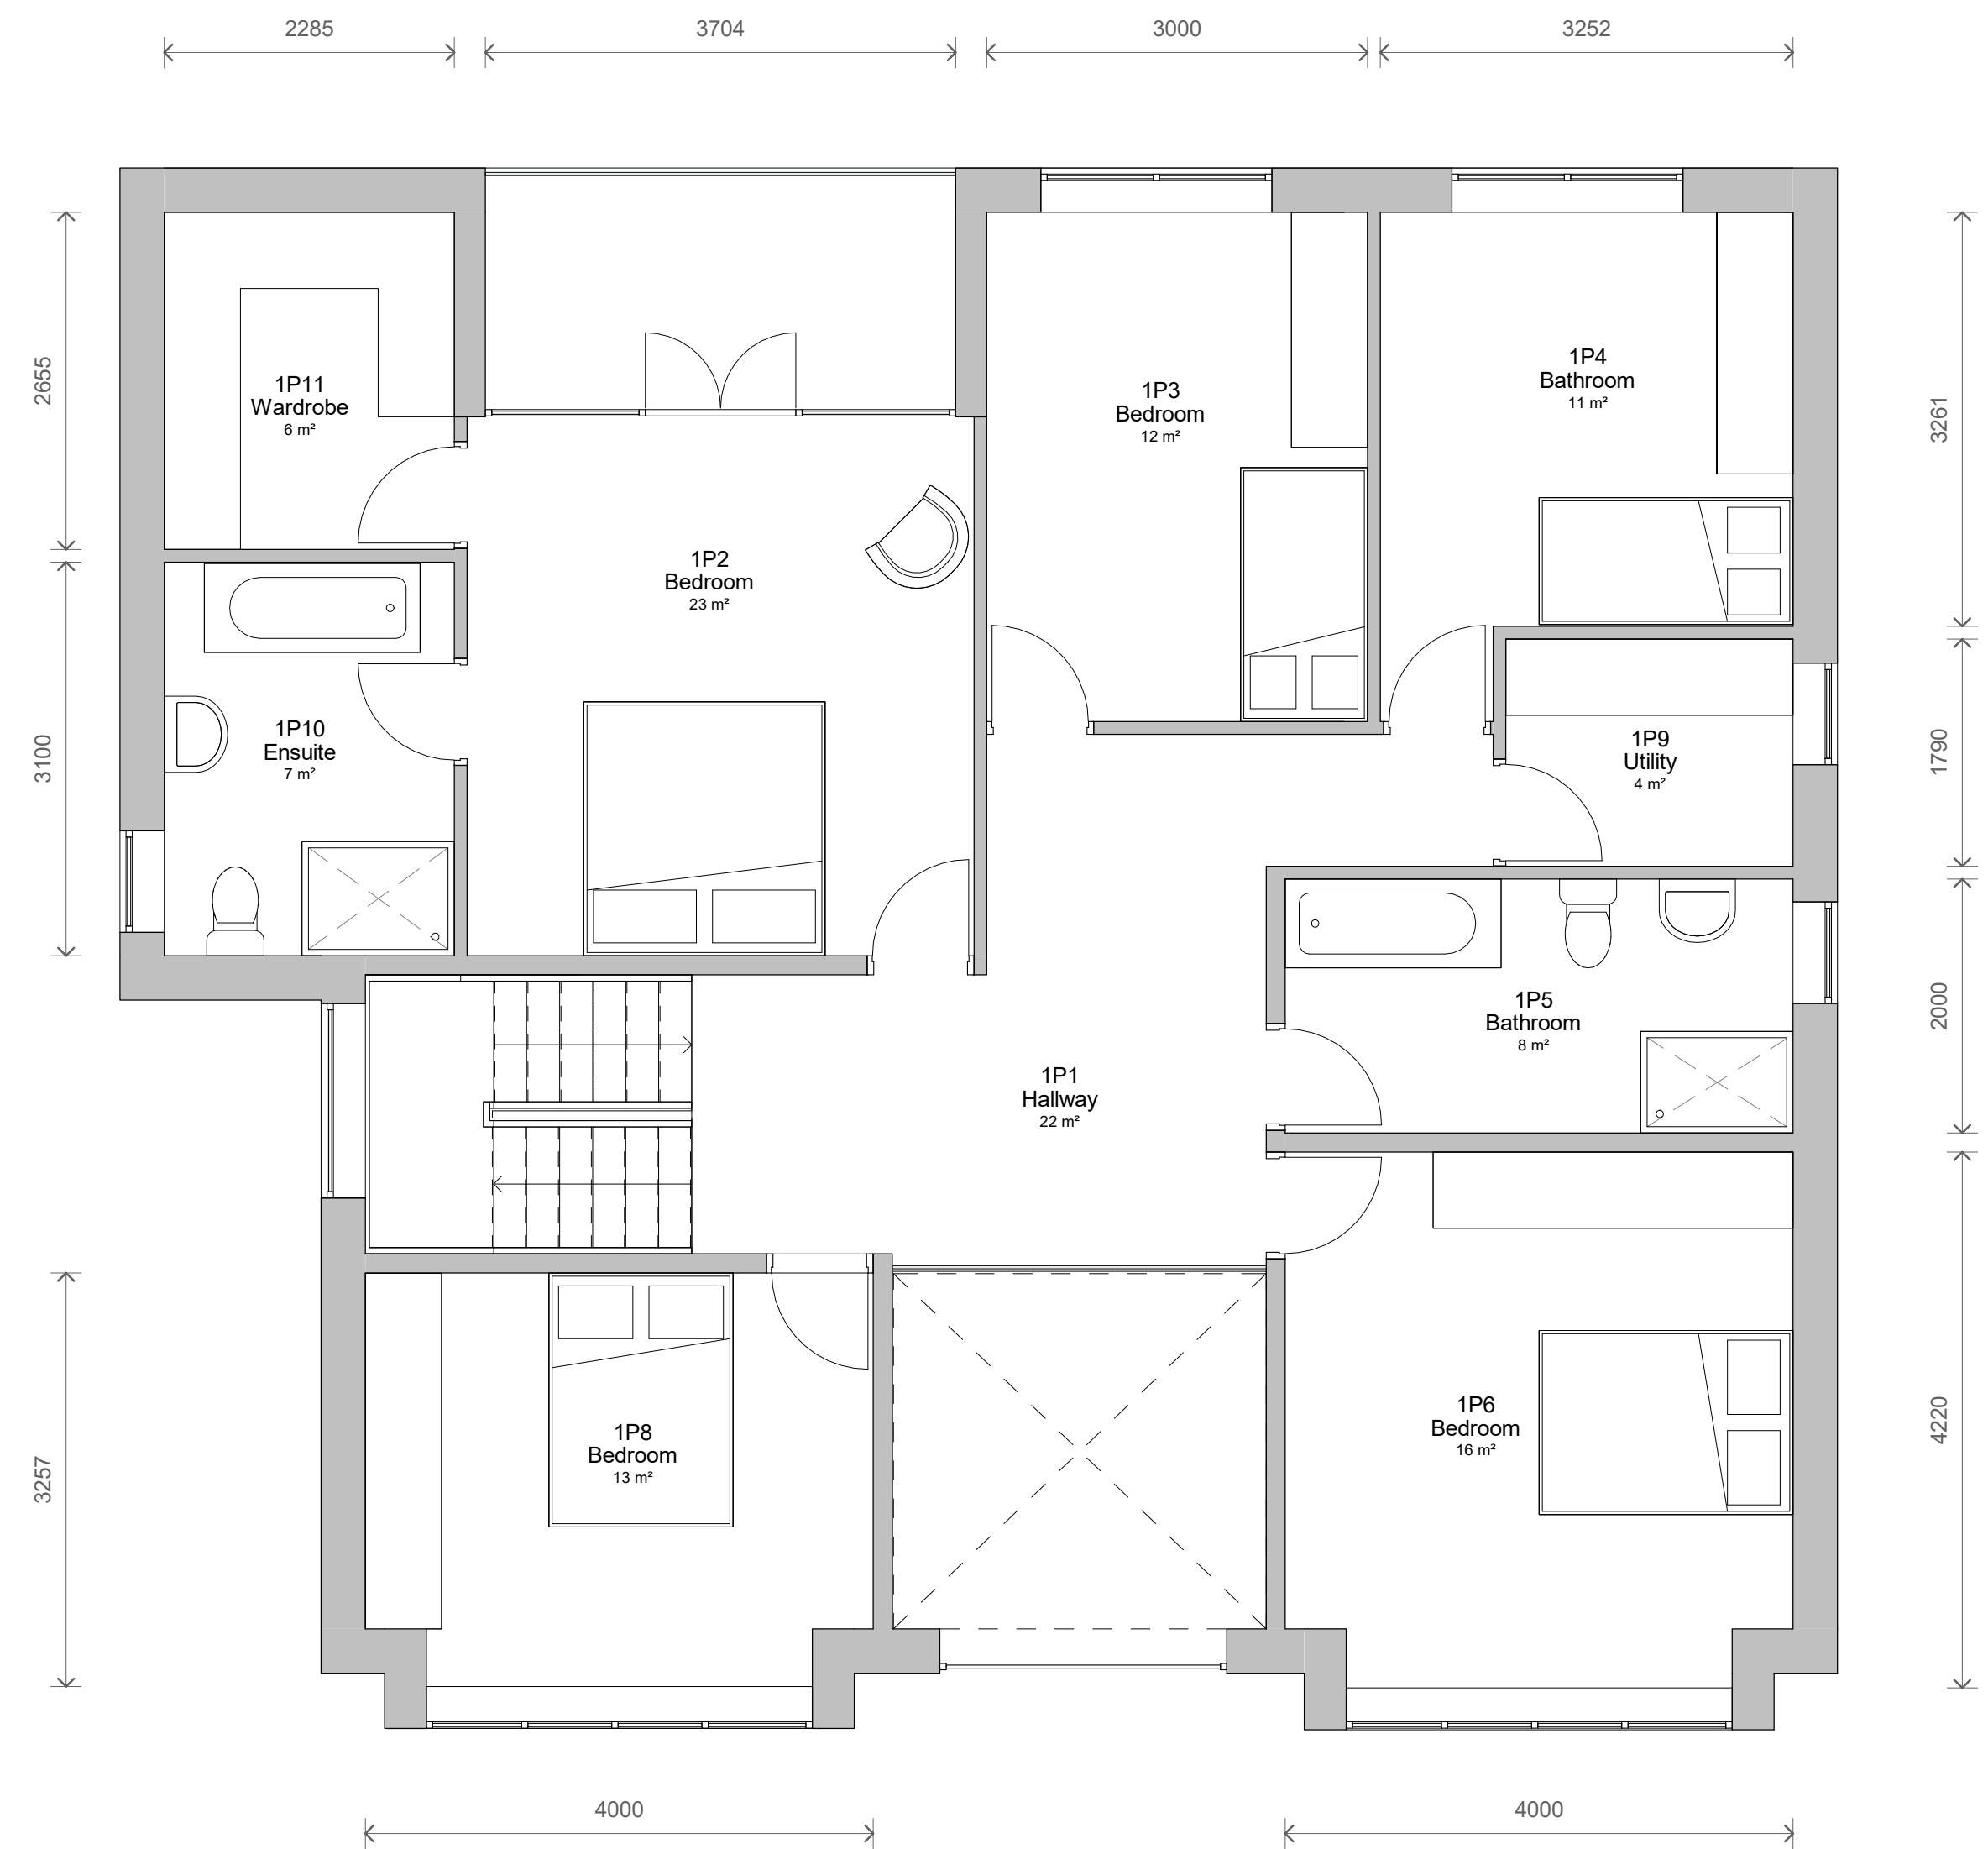

2 Level 1 - Proposed
1 : 50

1	Revised Design	16/07/2021
No.	Description	Date
PROJECT		
43 Hilton Lane		
TITLE		
Proposed Plans		
CLIENT		
Landau		
STATUS		
DESIGN		
DRAWN BY	DATE	SCALE (@ A1)
SG	07/07/2021	1 : 50
PROJECT NUMBER	DRAWING NUMBER	REV
GSS21061.1	004	1
GOLD SKETCH		
S T U D I O S		
www.goldsketch.co.uk info@goldsketch.co.uk 0161 792 9595		
NOTES		
© COPYRIGHT. ALL RIGHTS RESERVED.		
THIS DRAWING MUST NOT BE REPRODUCED WITHOUT WRITTEN CONSENT.		
DRAWING TO BE USED FOR THE SITE AS INDICATED ONLY.		
ALL DIMENSIONS ARE TO FACE UNLESS OTHERWISE SPECIFIED. ANY DISCREPANCIES TO BE REPORTED TO THE		
ARCHITECT PRIOR TO THE COMMENCEMENT OF ANY WORK. ALL WORK AND MATERIALS TO BE IN ACCORDANCE WITH CURRENT BUILDING		
REGULATION AND LUMP CODES OF PRACTICE AND BRITISH STANDARDS. ALL DIMENSIONS ON THIS DRAWING ARE IN MILLIMETRES (UNLESS		
OTHERWISE STATED).		