




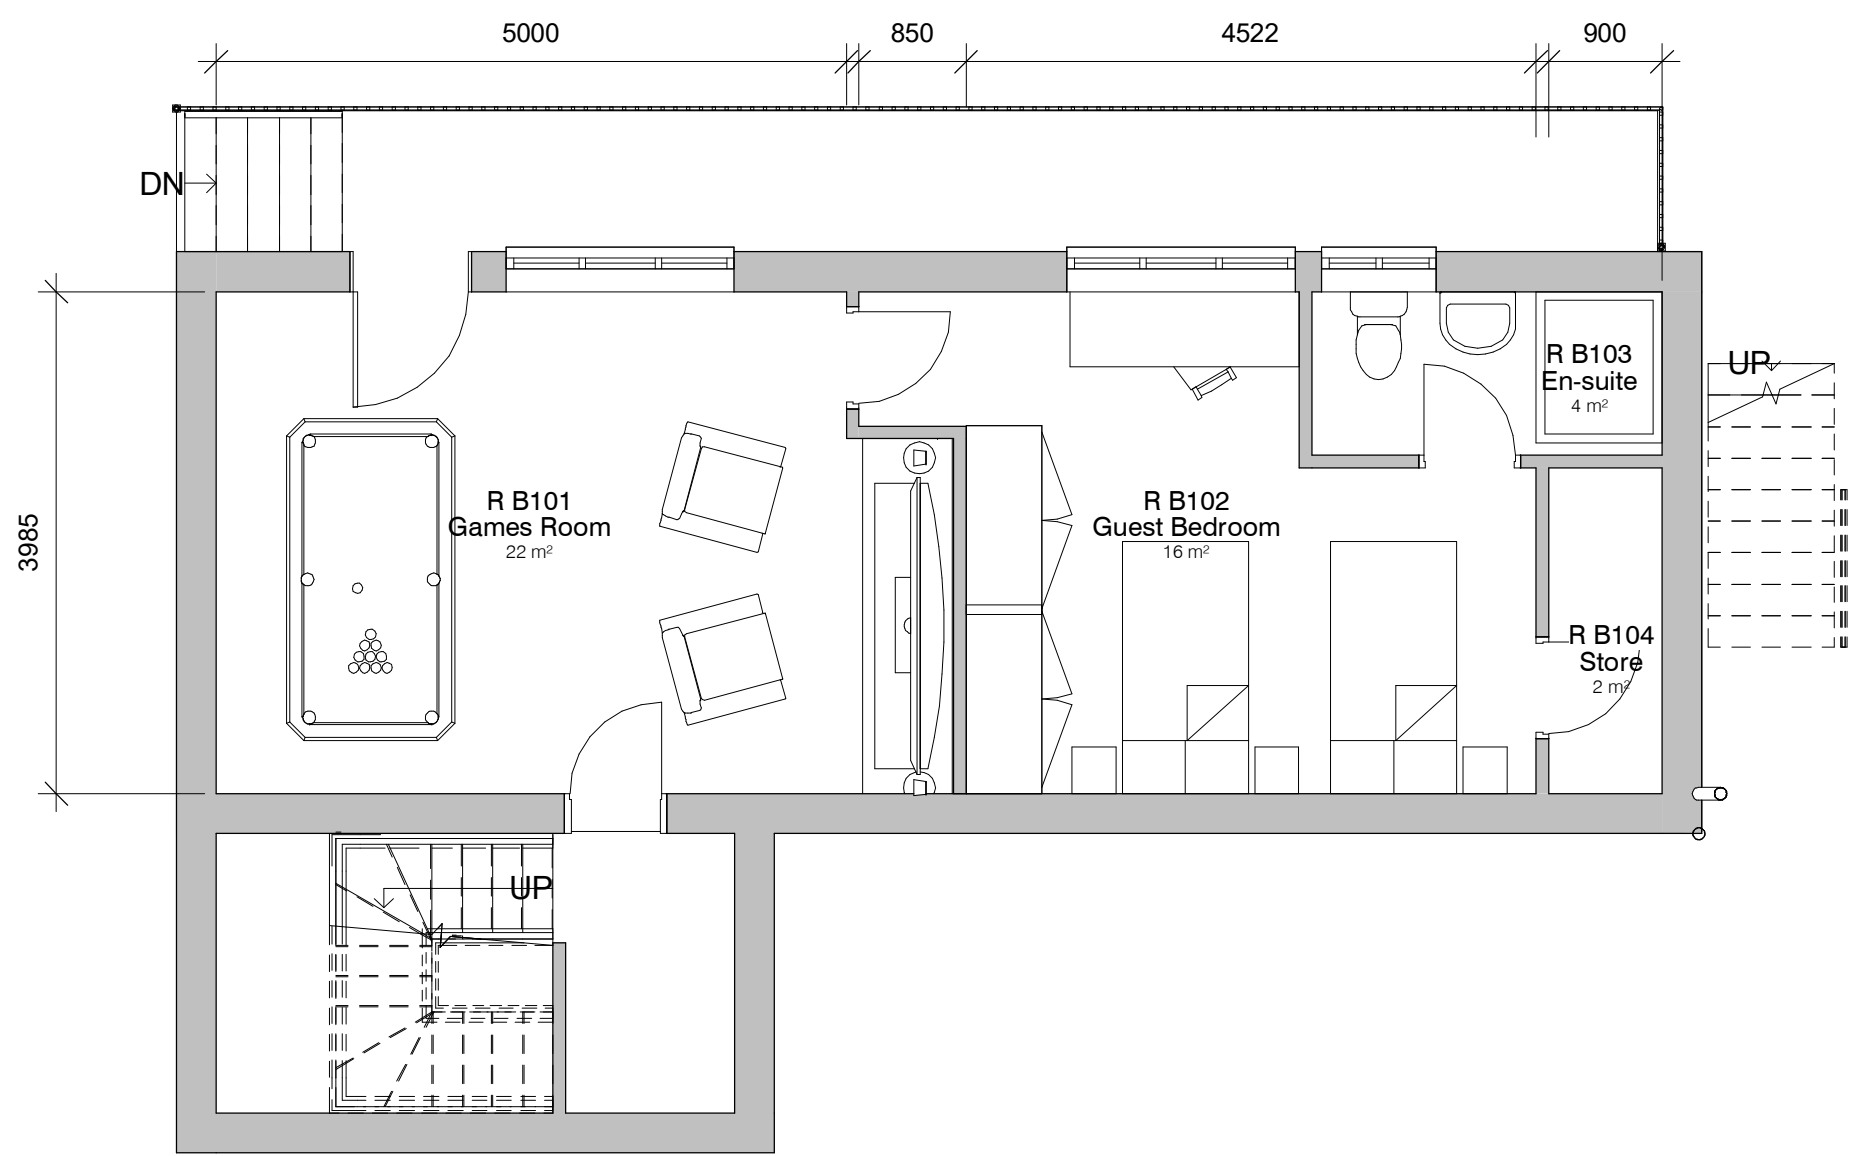


4. Level B1 - Proposed
1 : 60

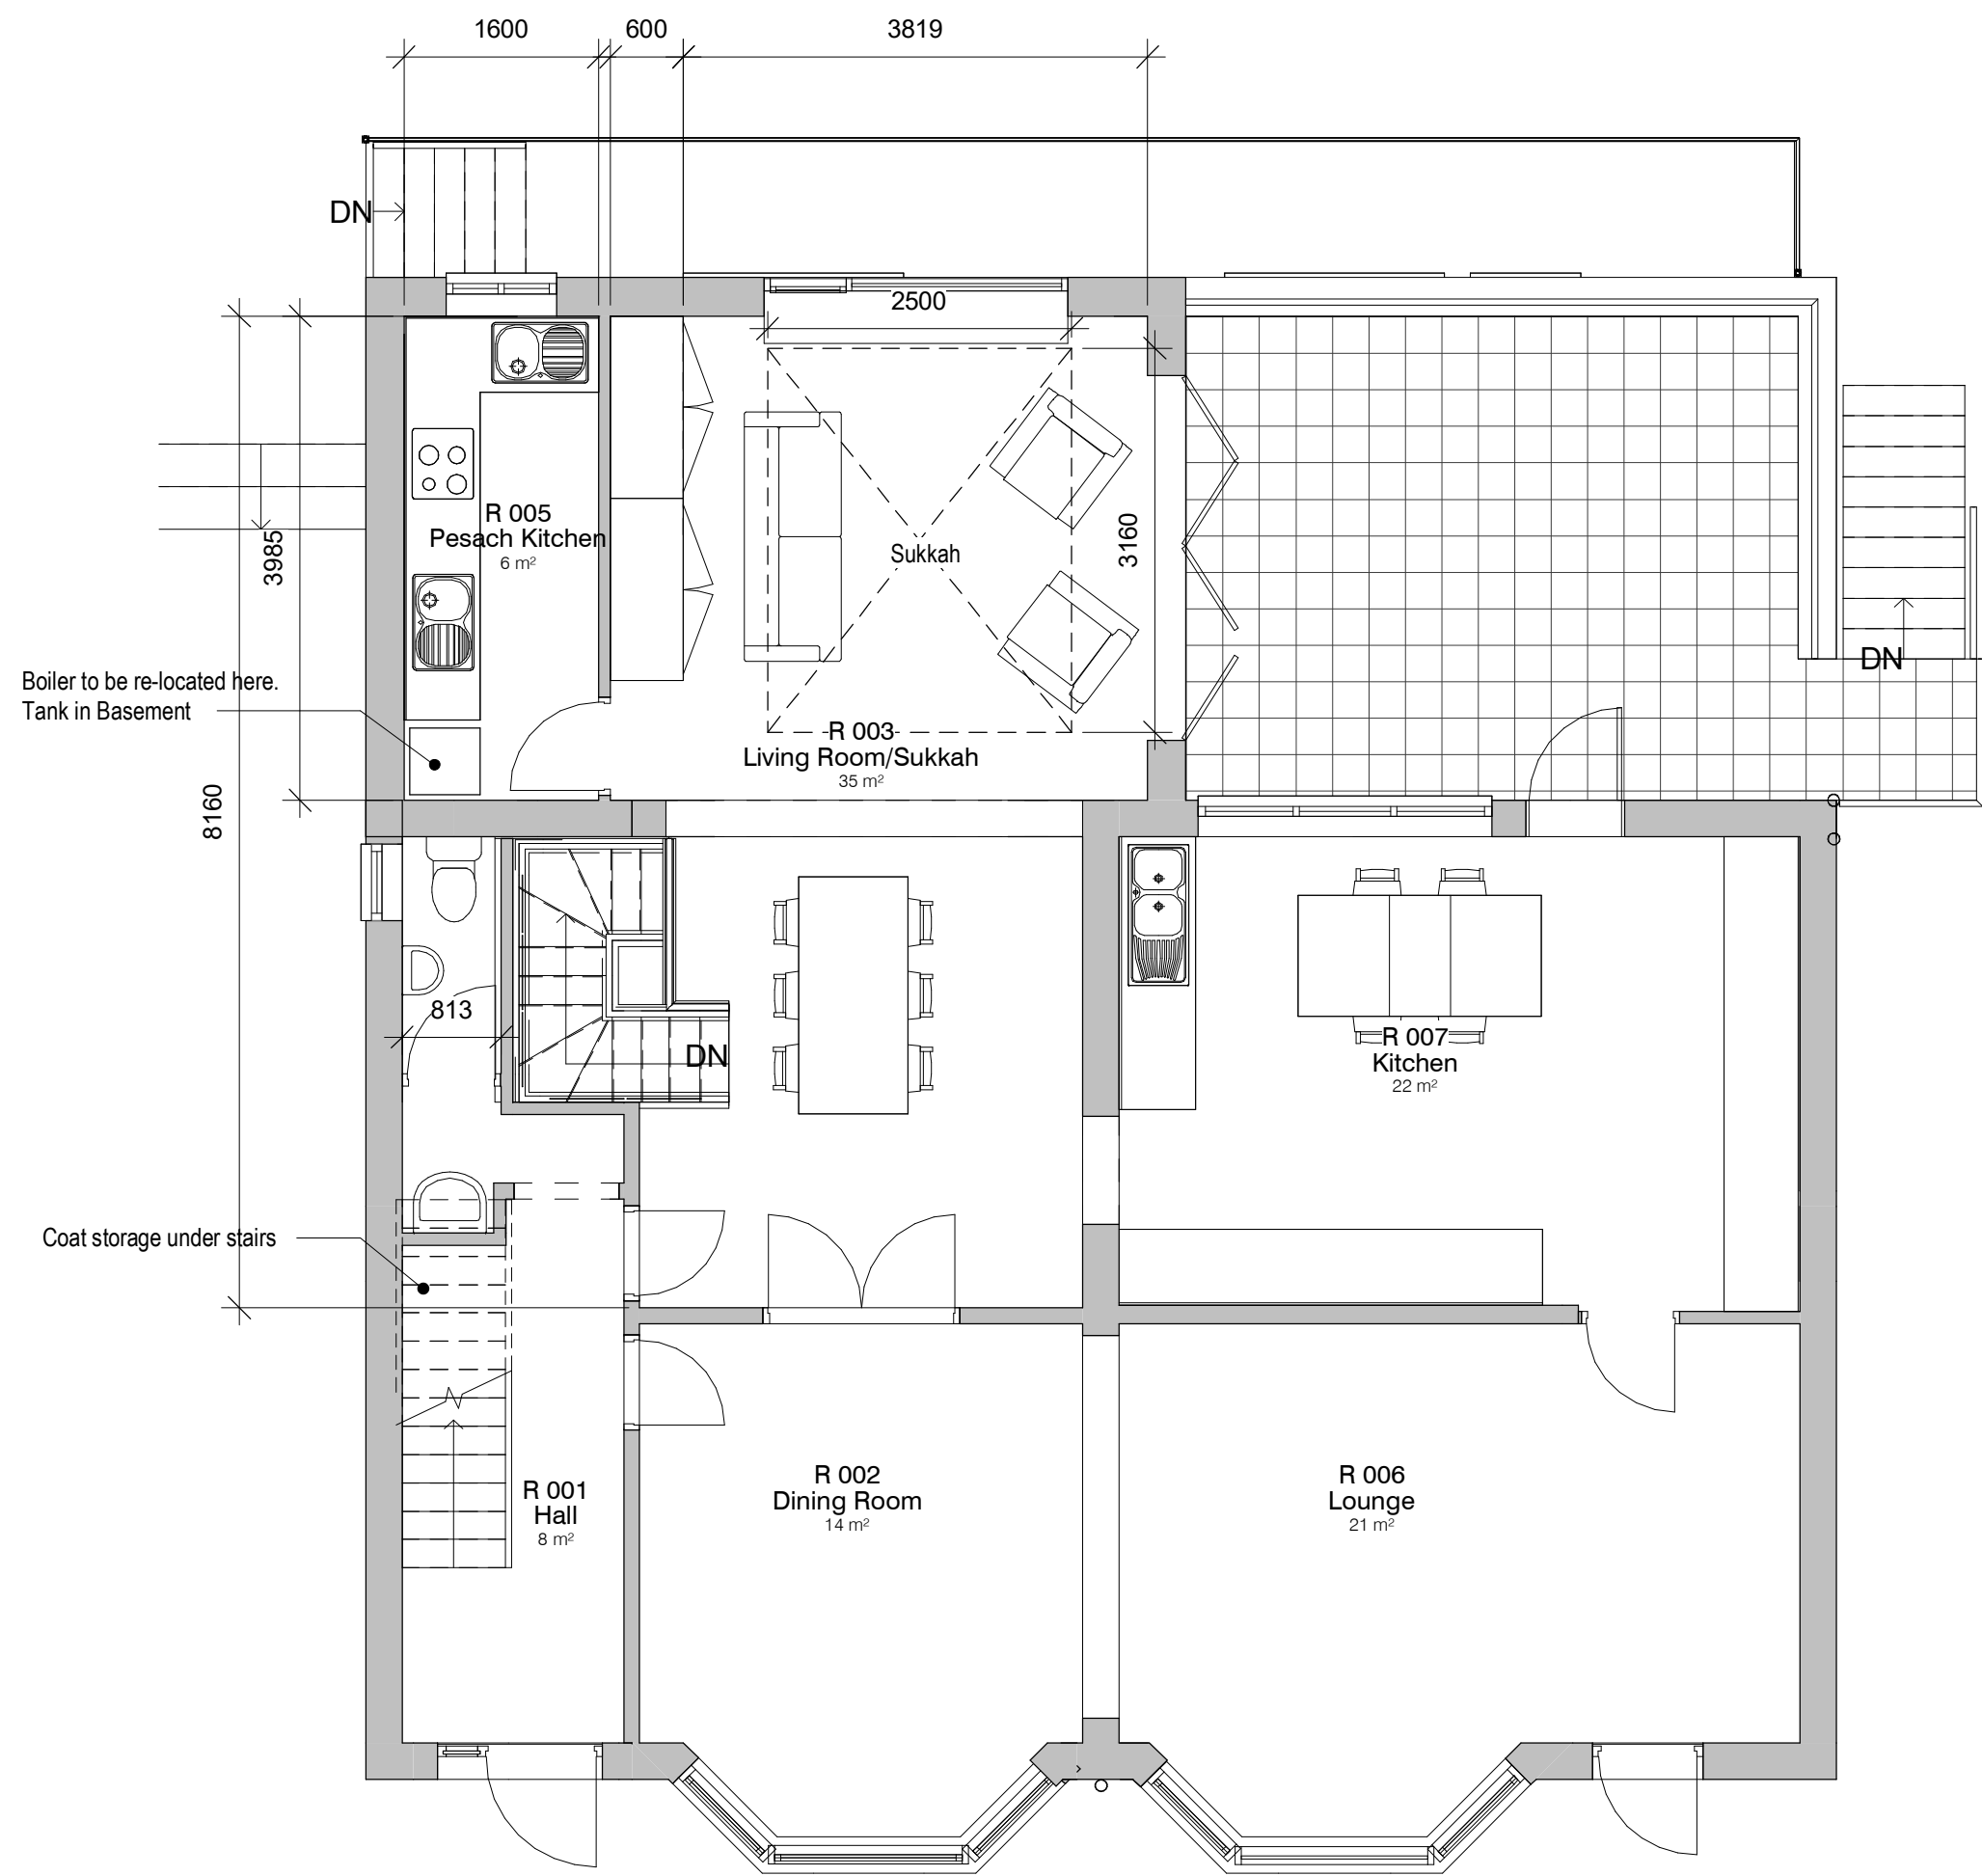


1. Level 0 - Proposed
1 : 60

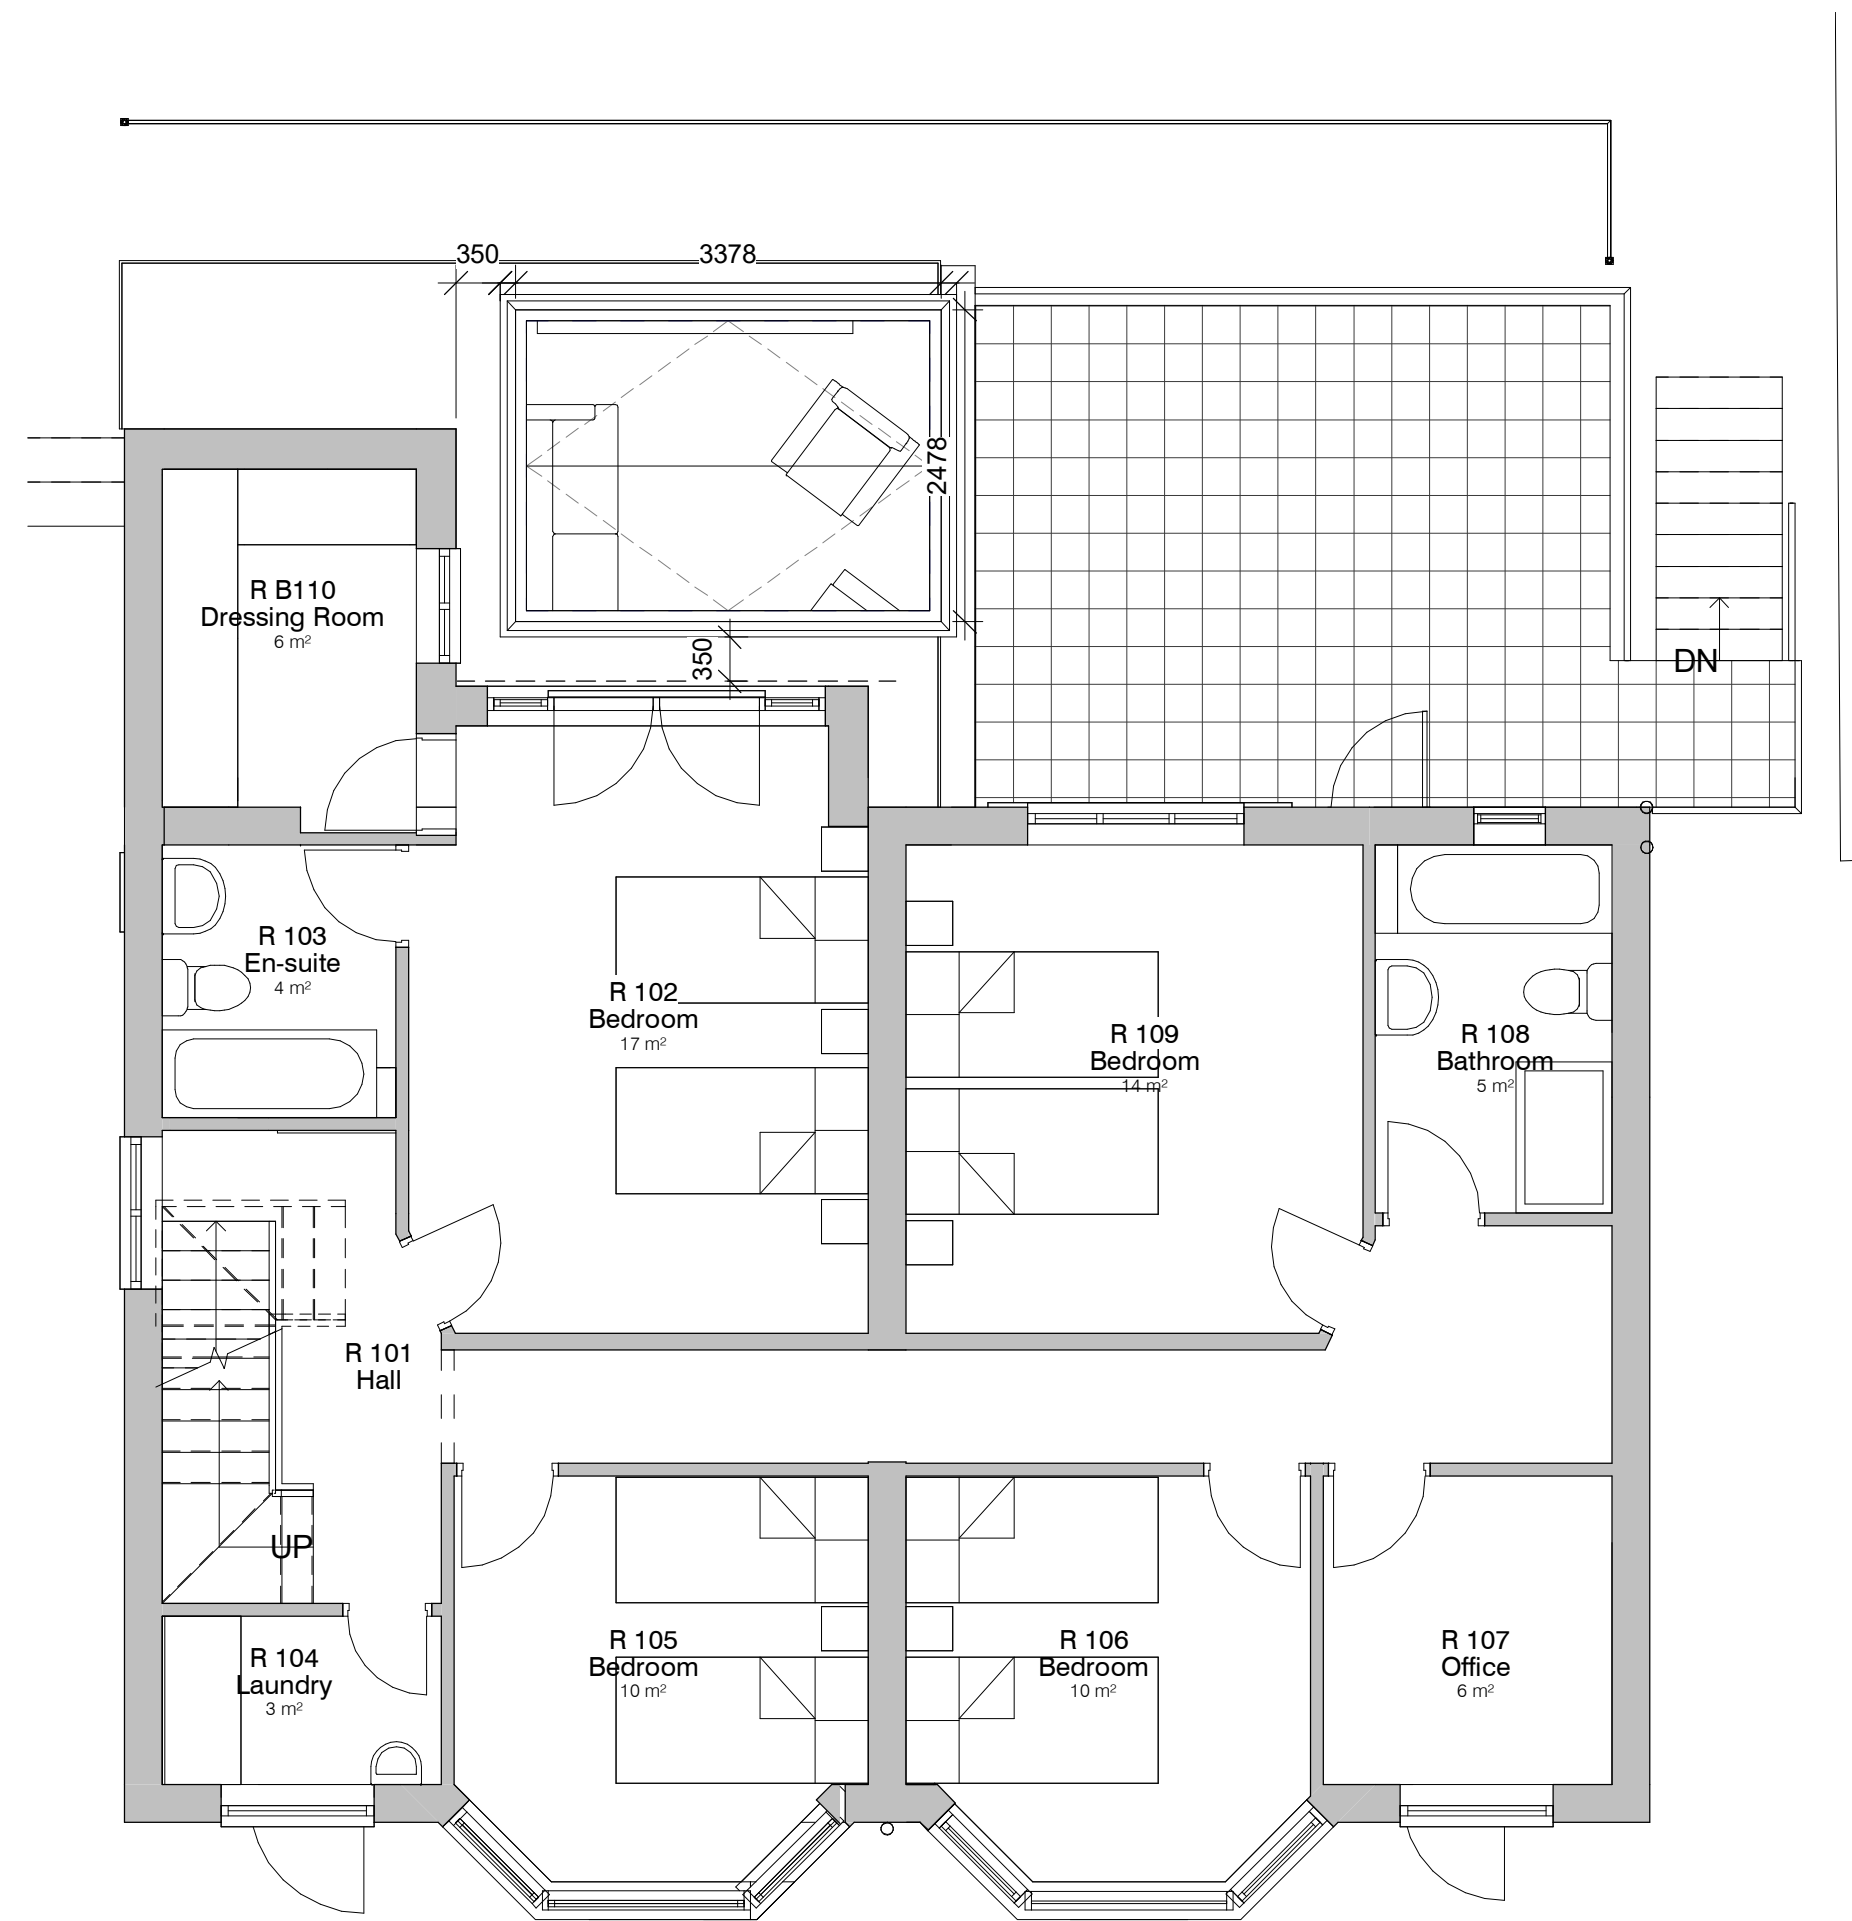

2. Level 1 - Proposed
1 : 60

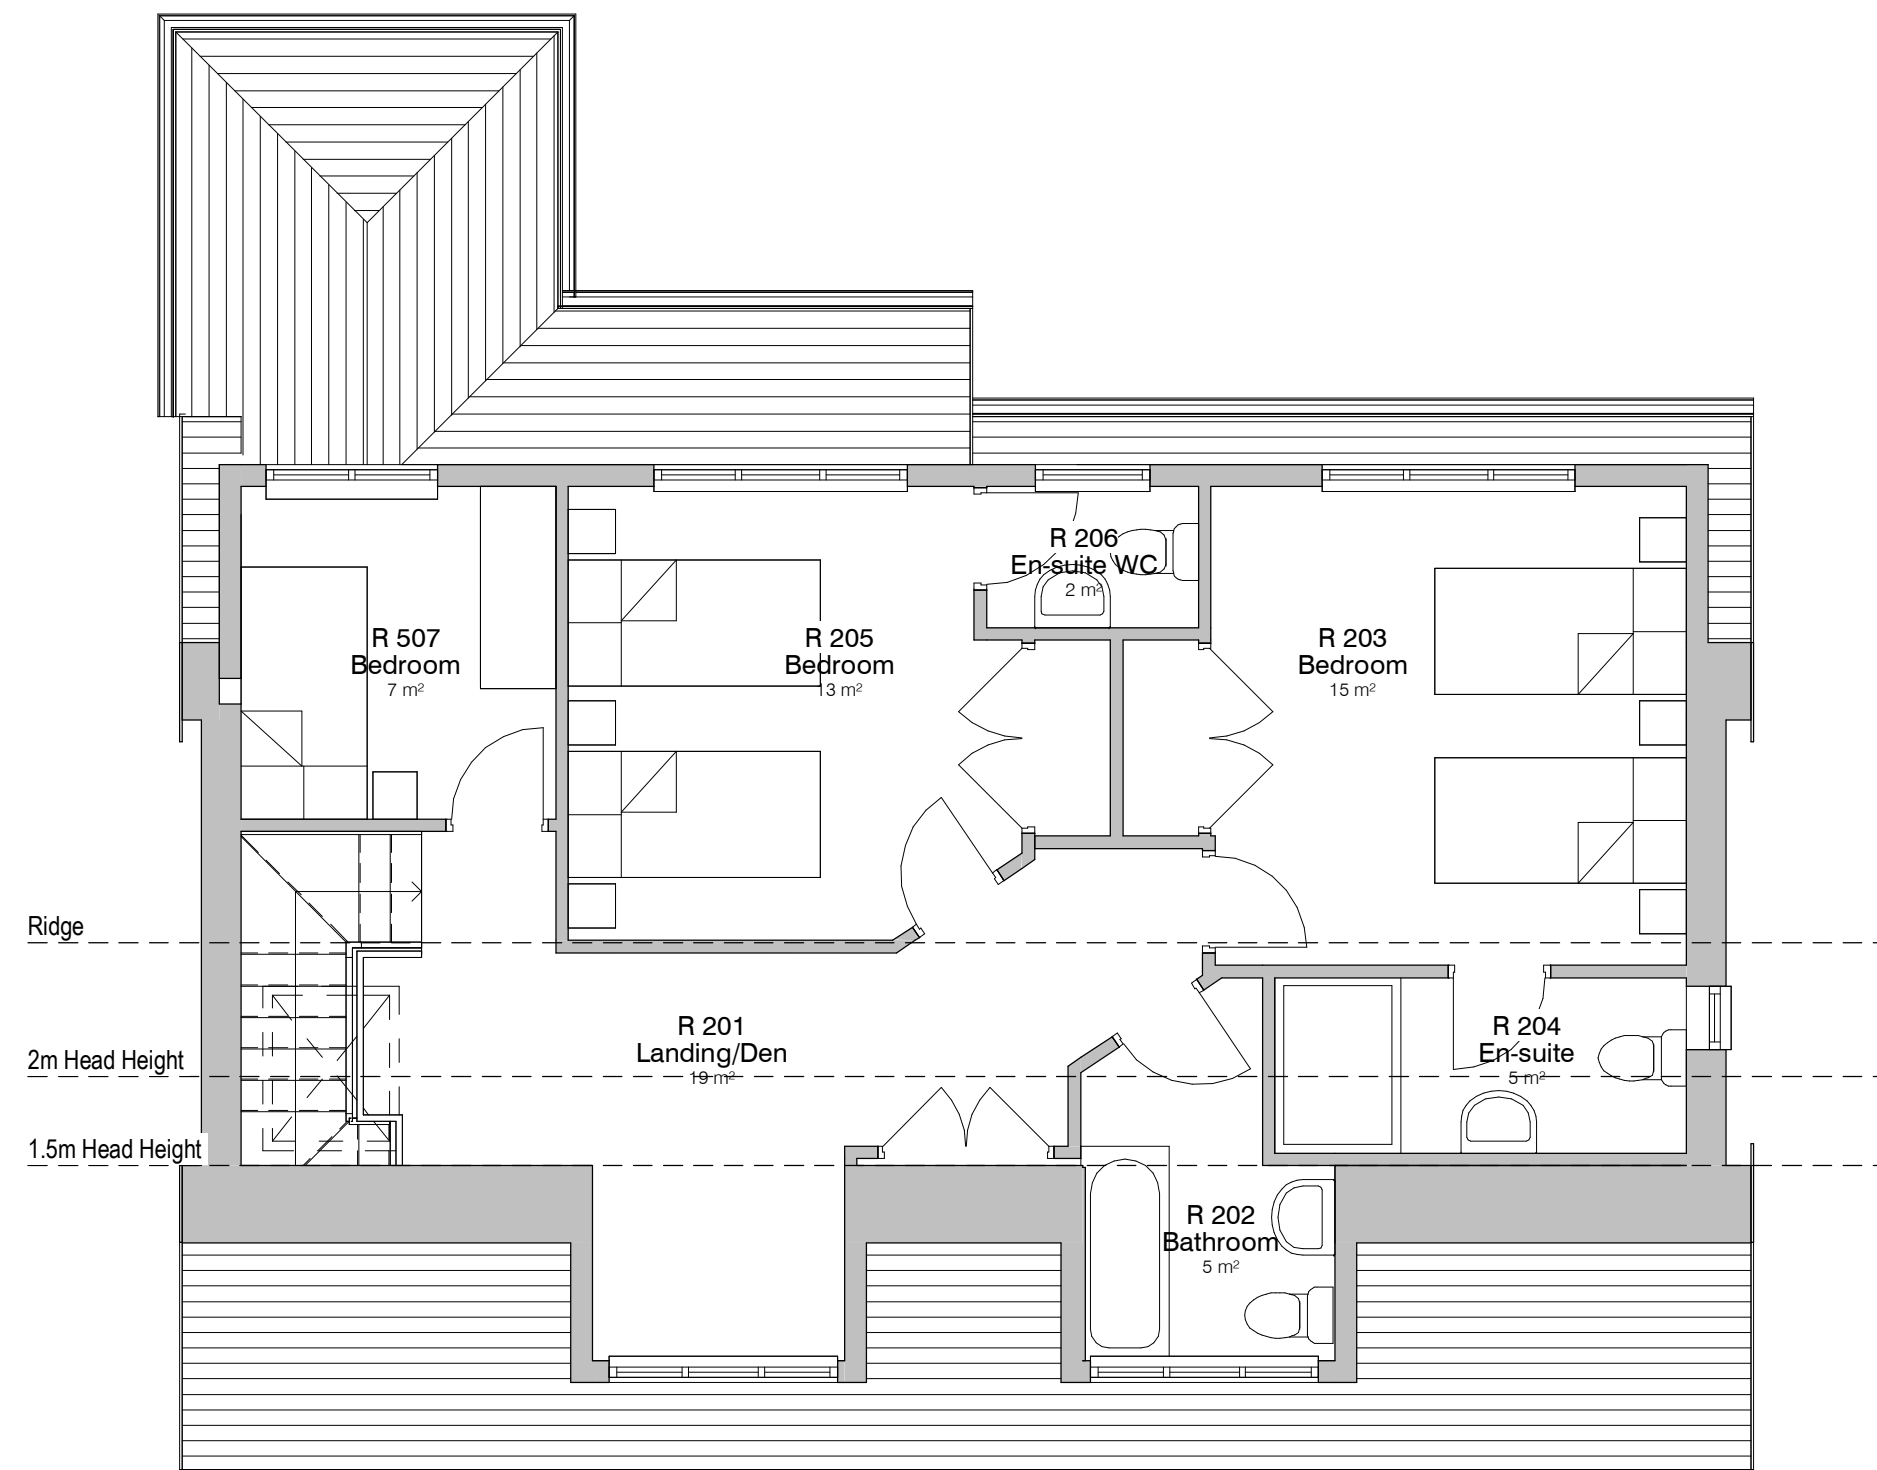

3. Level 2 - Proposed
1 : 60

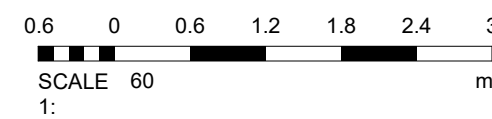

REV	DESCRIPTION	BY	DATE
4	new plan	YM	12/11/22
3	new drawing	YM	08/11/22
2	new level 2 report	YM	2/10/22
1	reduce size of front doors	YM	19/07/22

PROJECT	144 Albert Avenue	SCALE @ A1	1 : 60	DATE	11 FEB 2022	DRAWN BY	YM
CLIENT	Mr M Hassel	STATUS	Planning				
TITLE	Proposed GA Plans	PROJECT NO.	DA22011.	DRAWING NO.	003.	REV.	4
NOTES THIS DRAWING MUST NOT BE REPRODUCED WITHOUT WRITTEN CONSENT ALL OWNERSHIP AND INTELLECTUAL RIGHTS ARE RESERVED BY DEBTAL ARCHITECTURE ANY COPIES MADE TO BE REPORTED TO THE DRAWING AREA TO BE ACCORDANCE WITH CURRENT STATUTORY LEGISLATION, RELEVANT CODES OF PRACTICE AND PREVIOUS REQUIREMENTS. ALL DIMENSIONS ON THIS DRAWING ARE IN MILLIMETRES UNLESS OTHERWISE STATED.							