




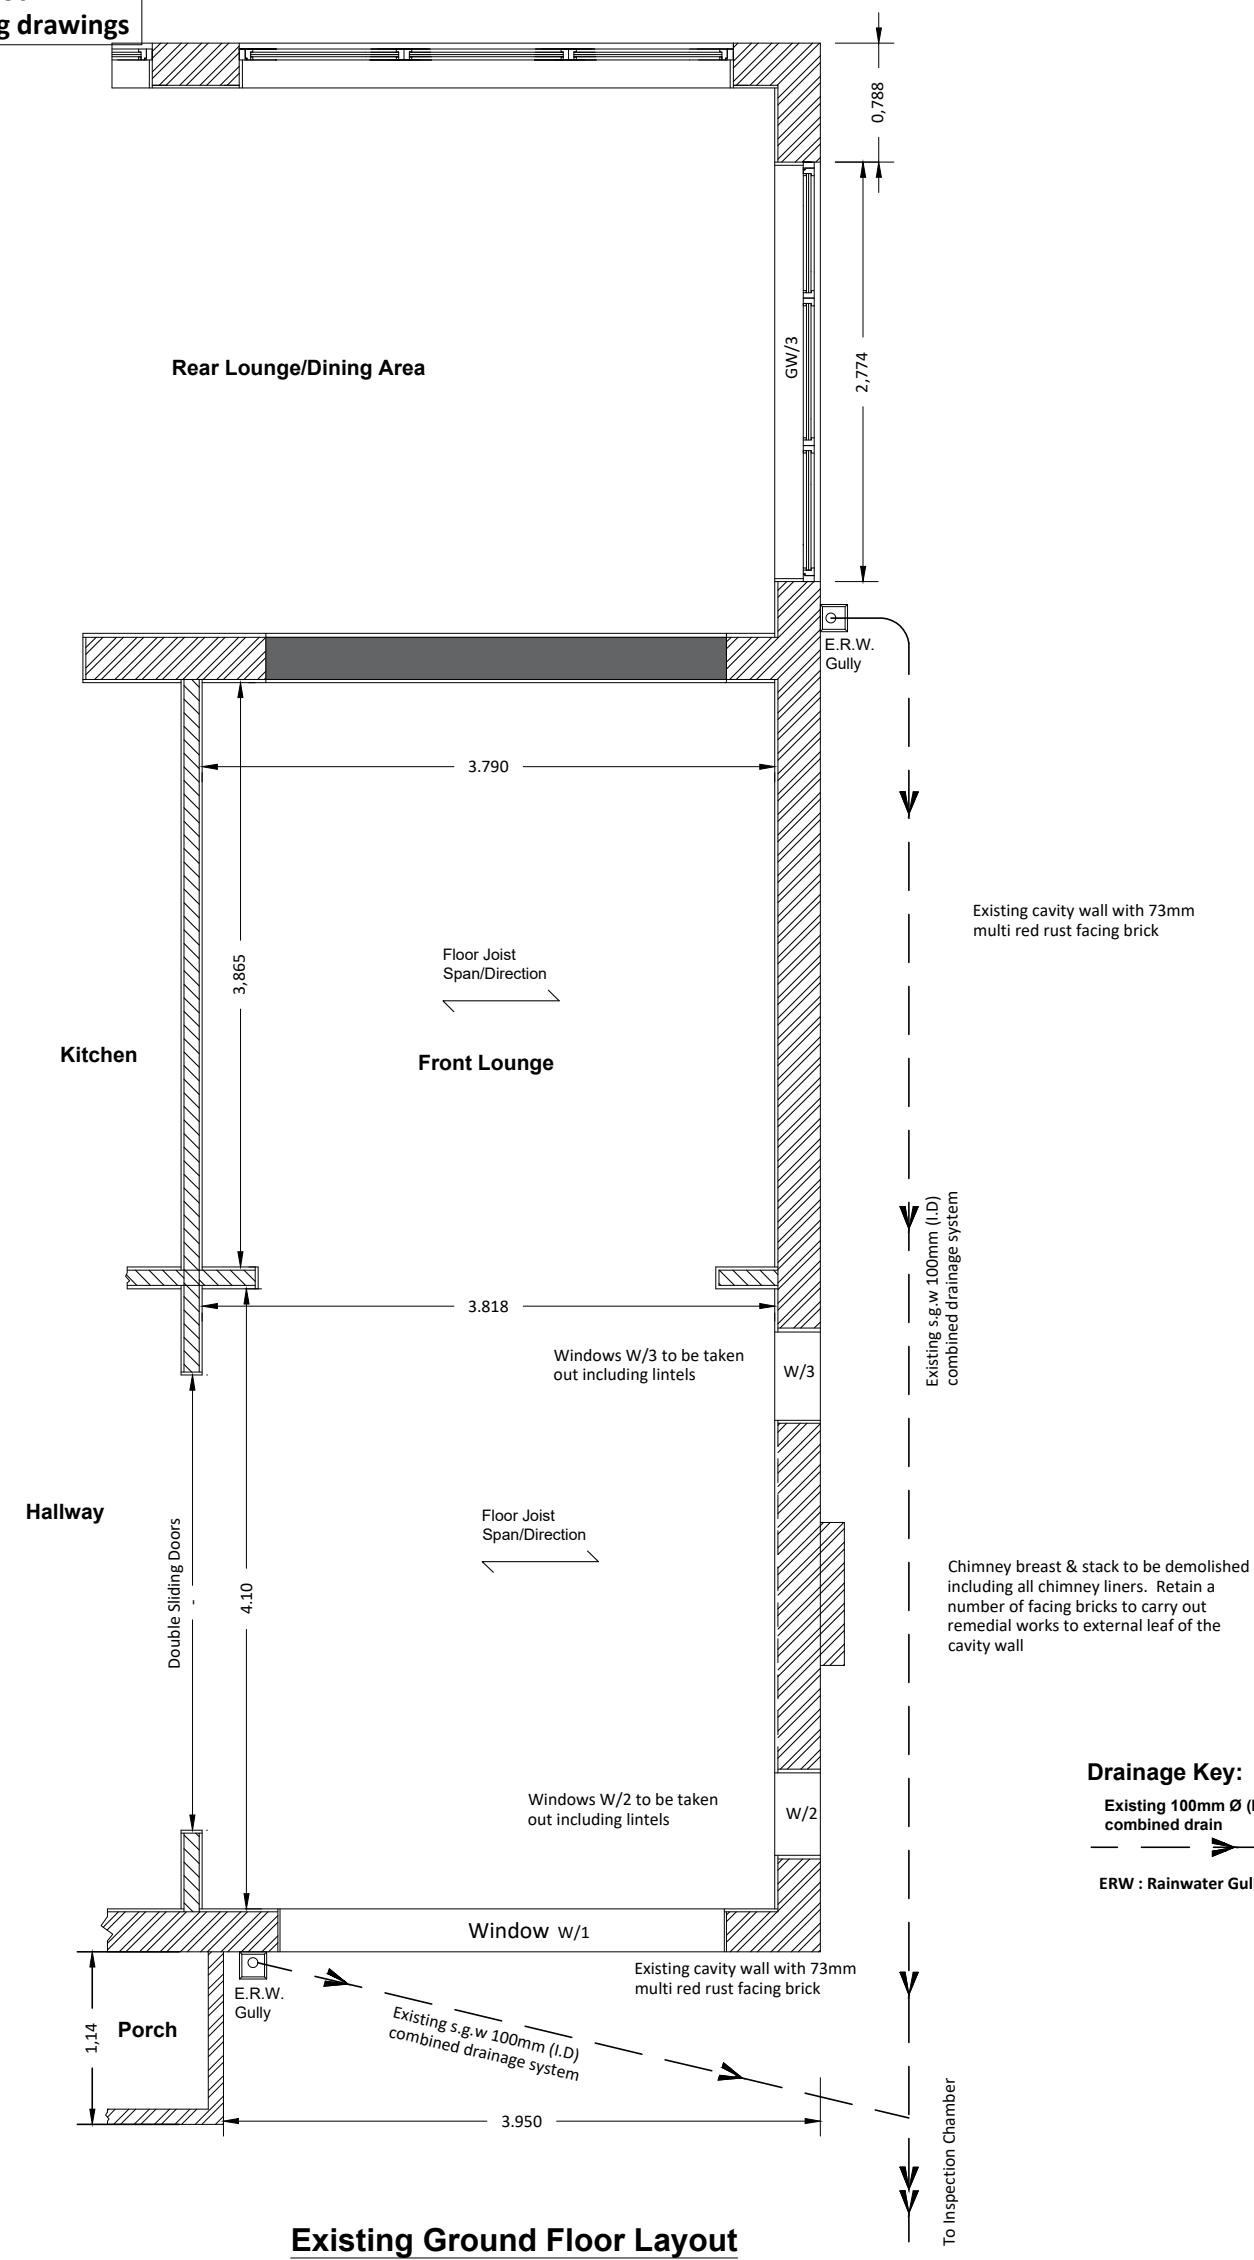


Existing Ground Floor Layout

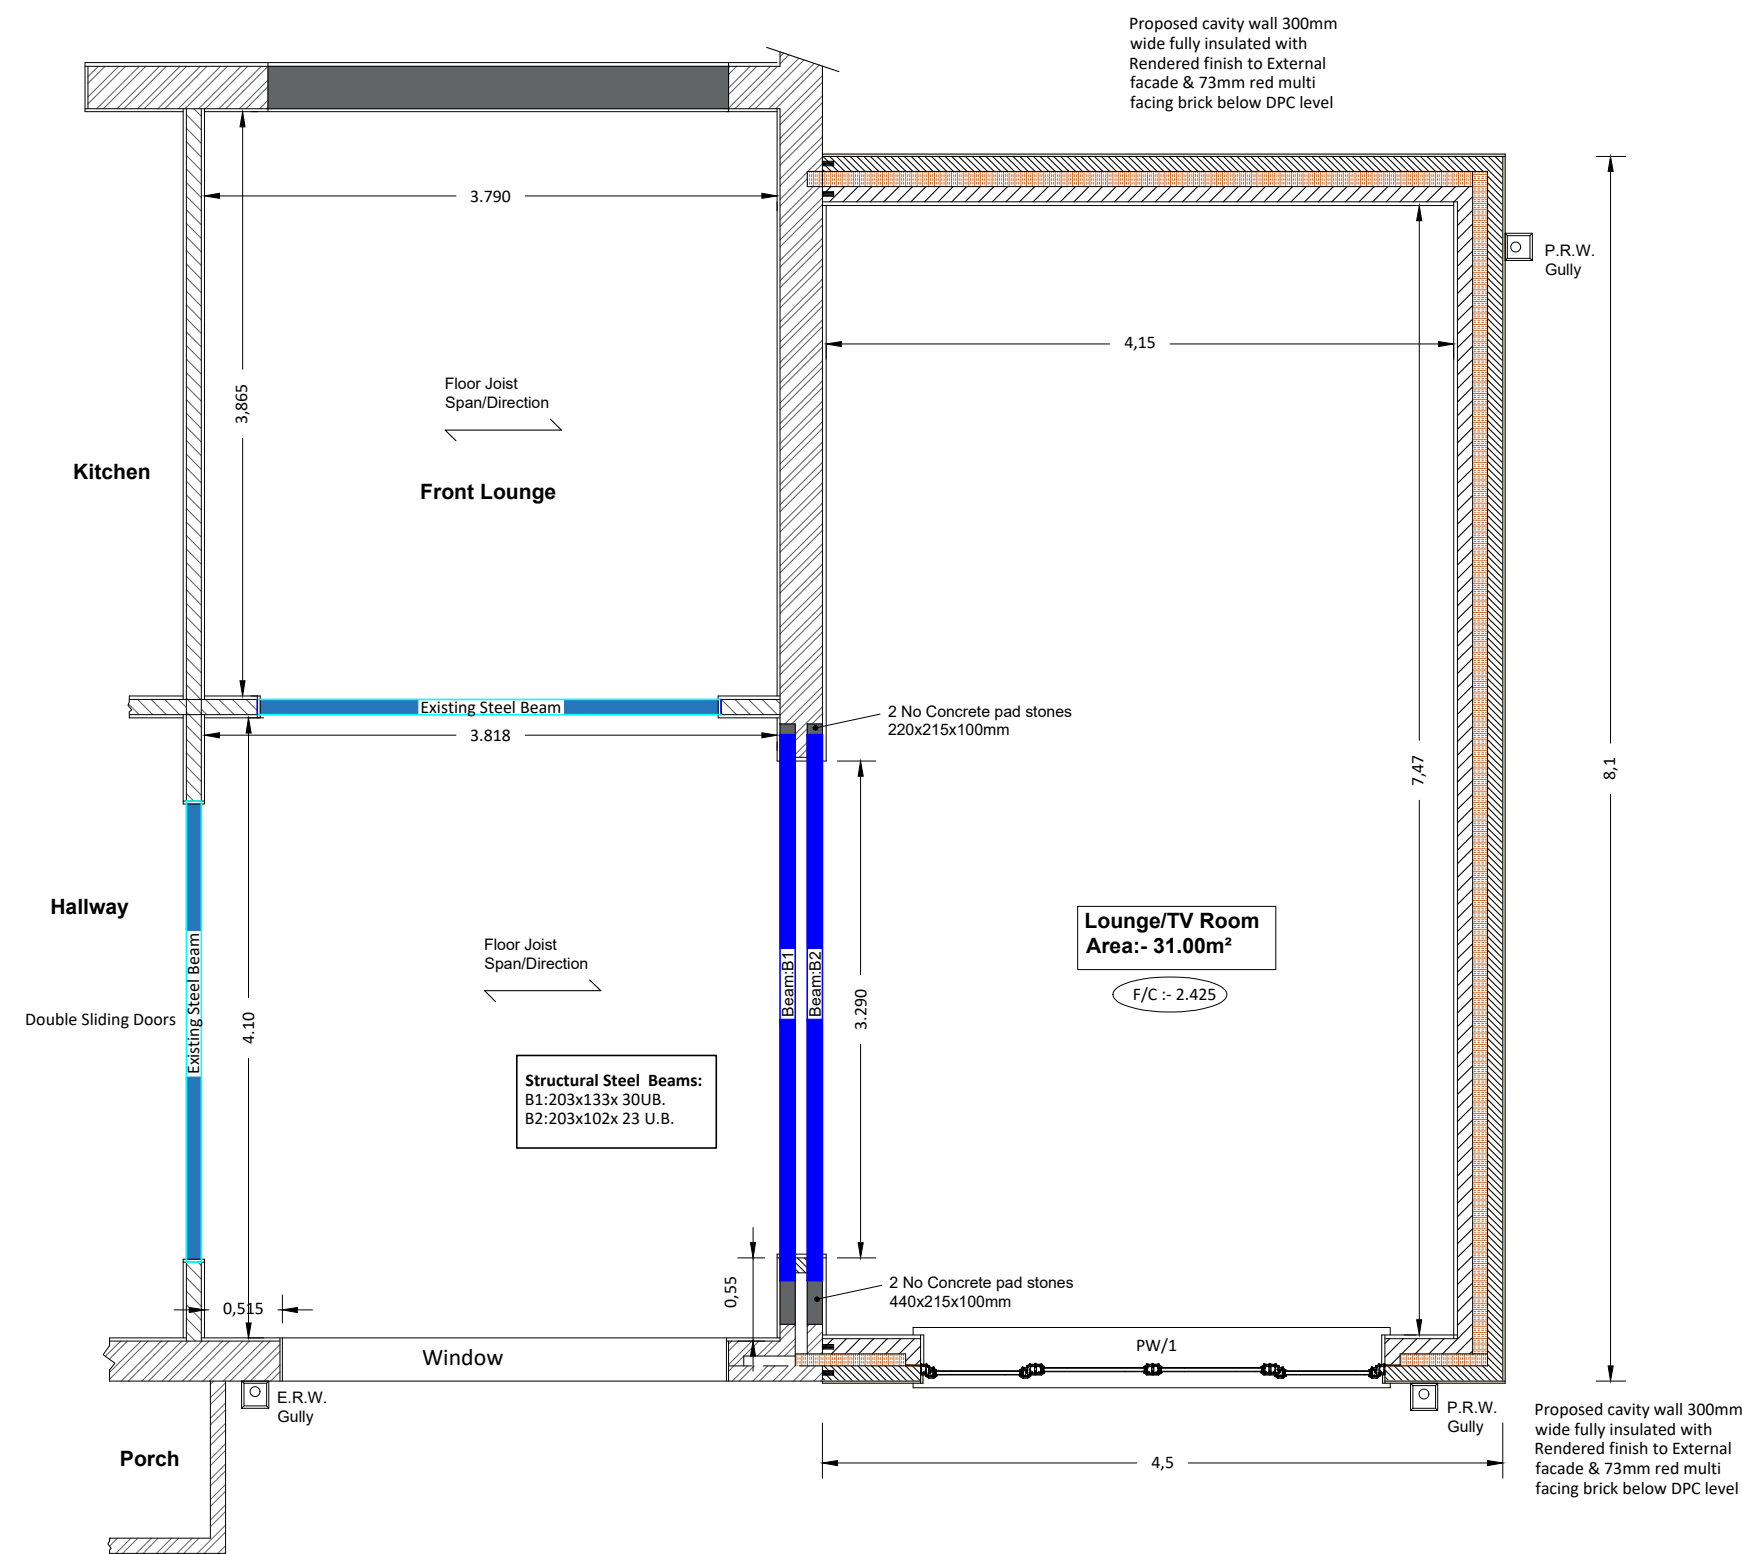


Proposed Layout of Structural Steel Beams

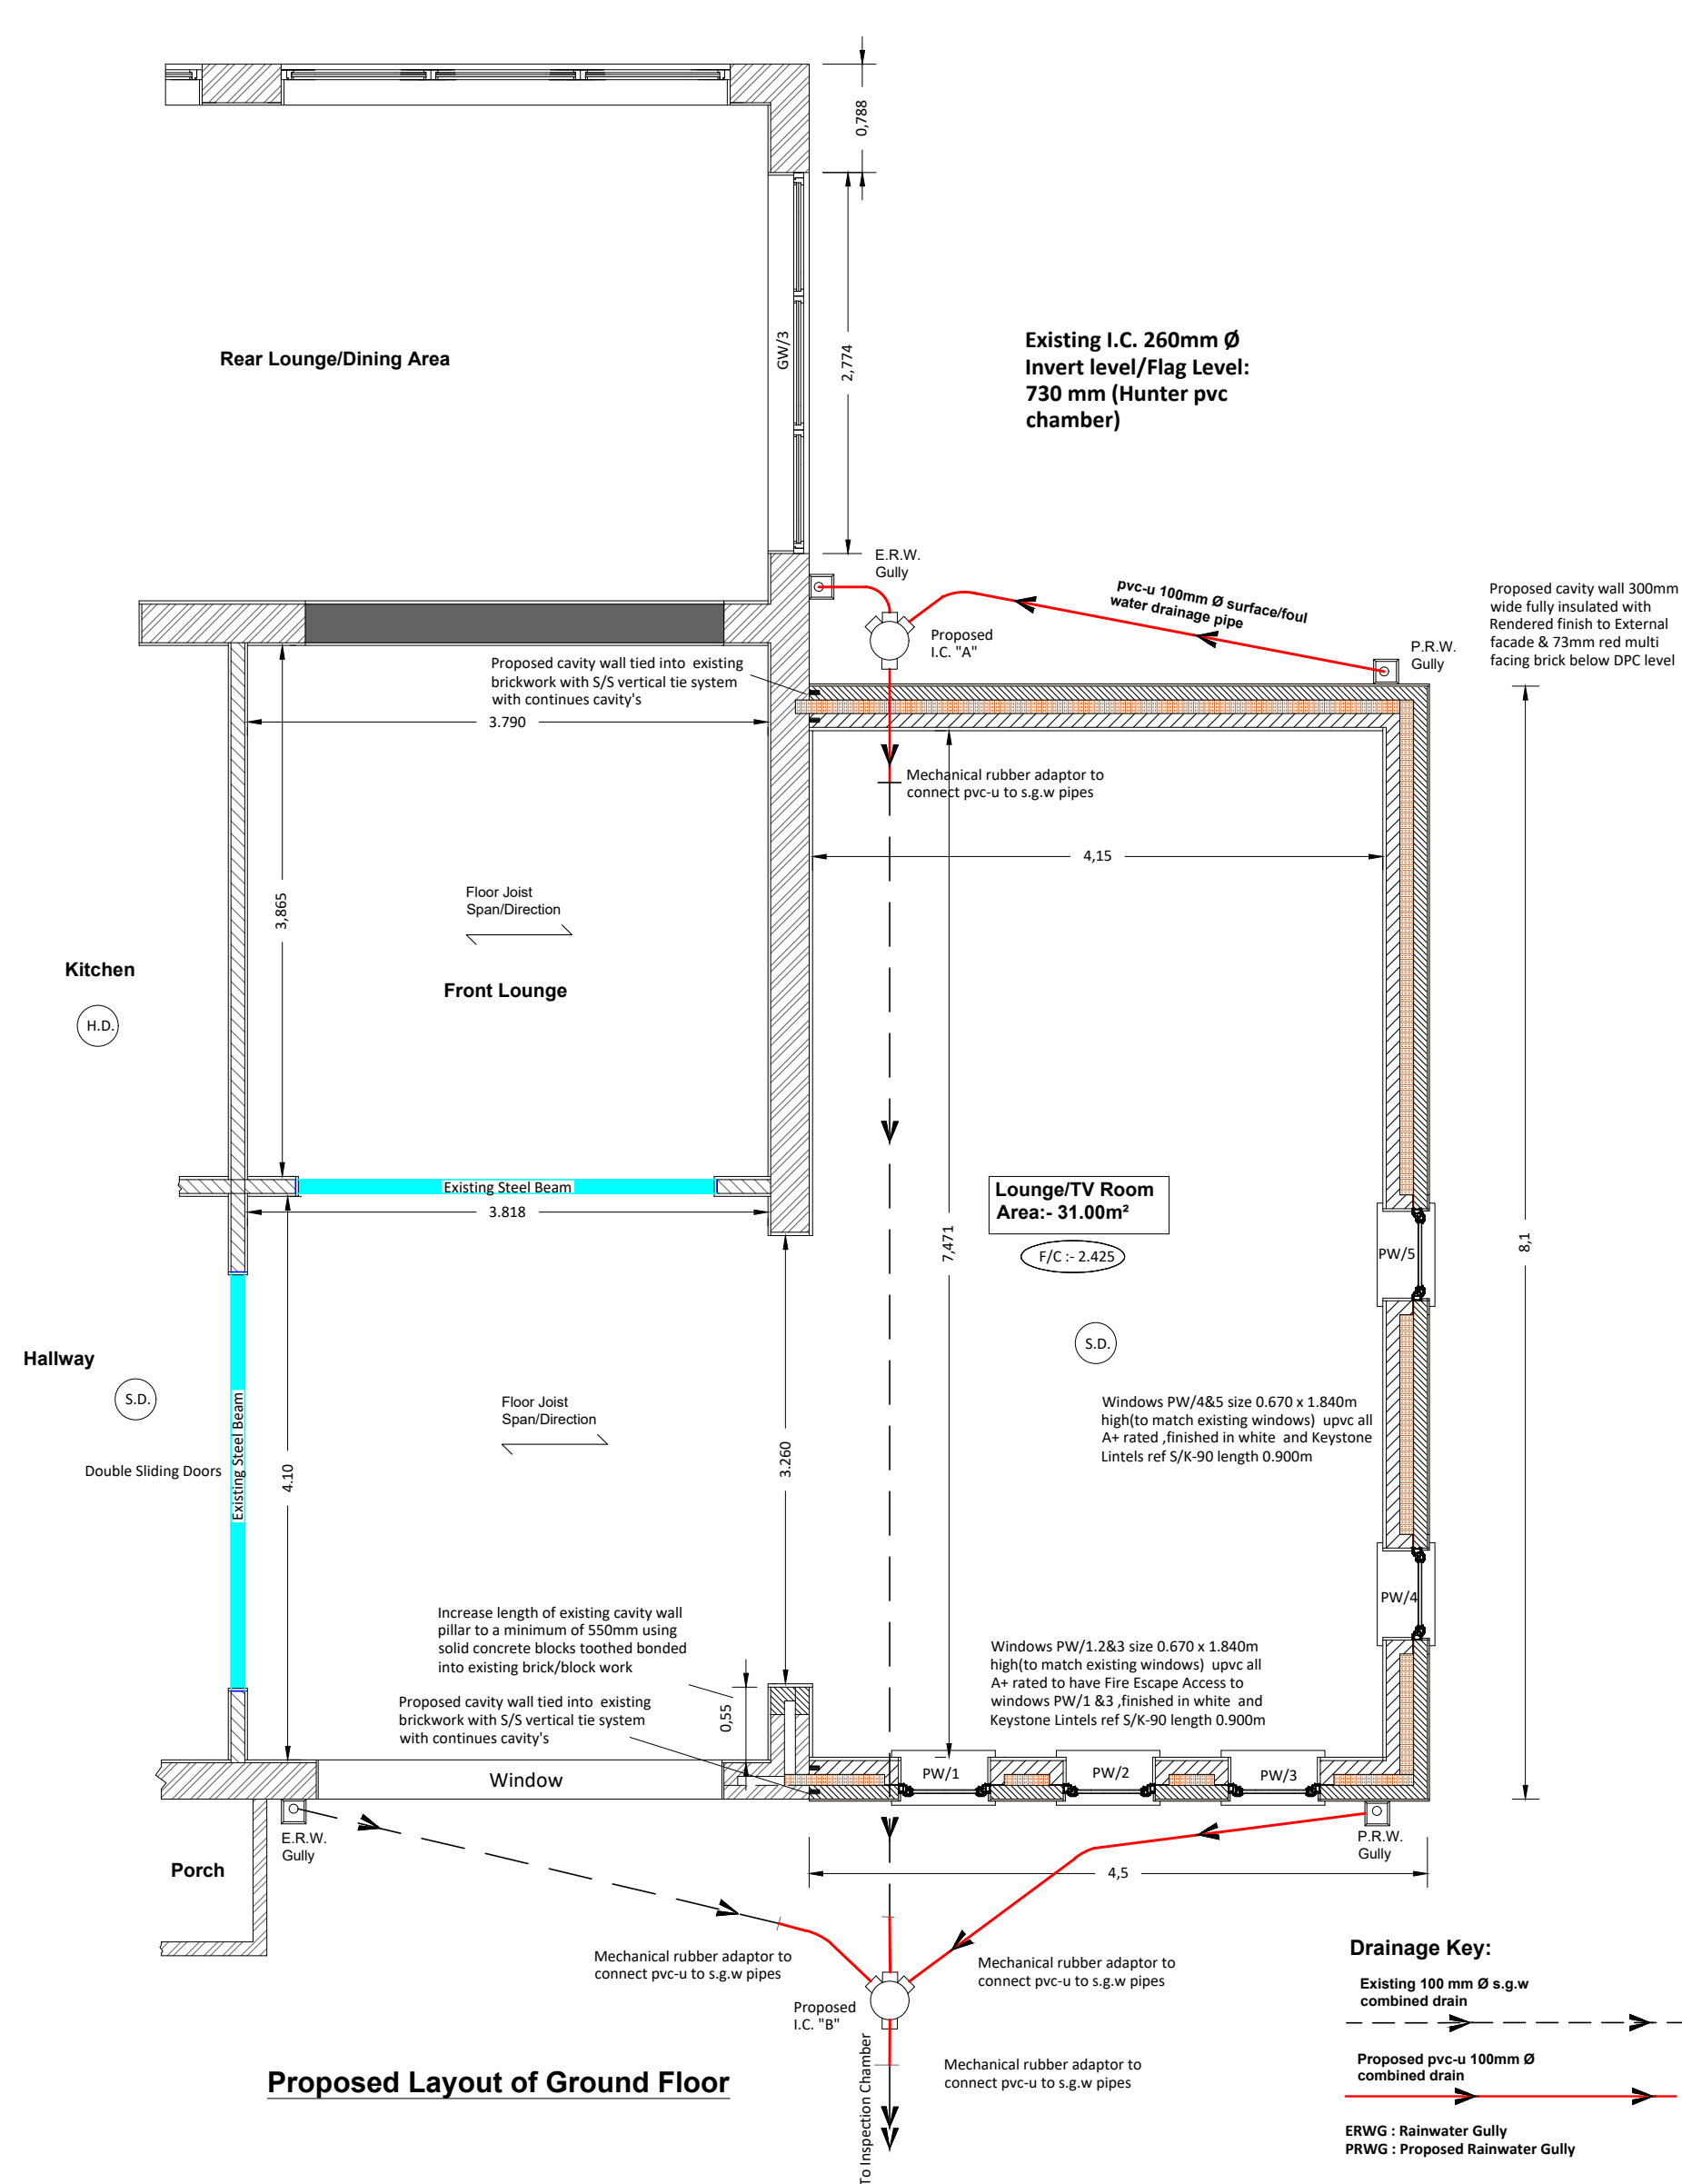


Proposed Layout of Ground Floor

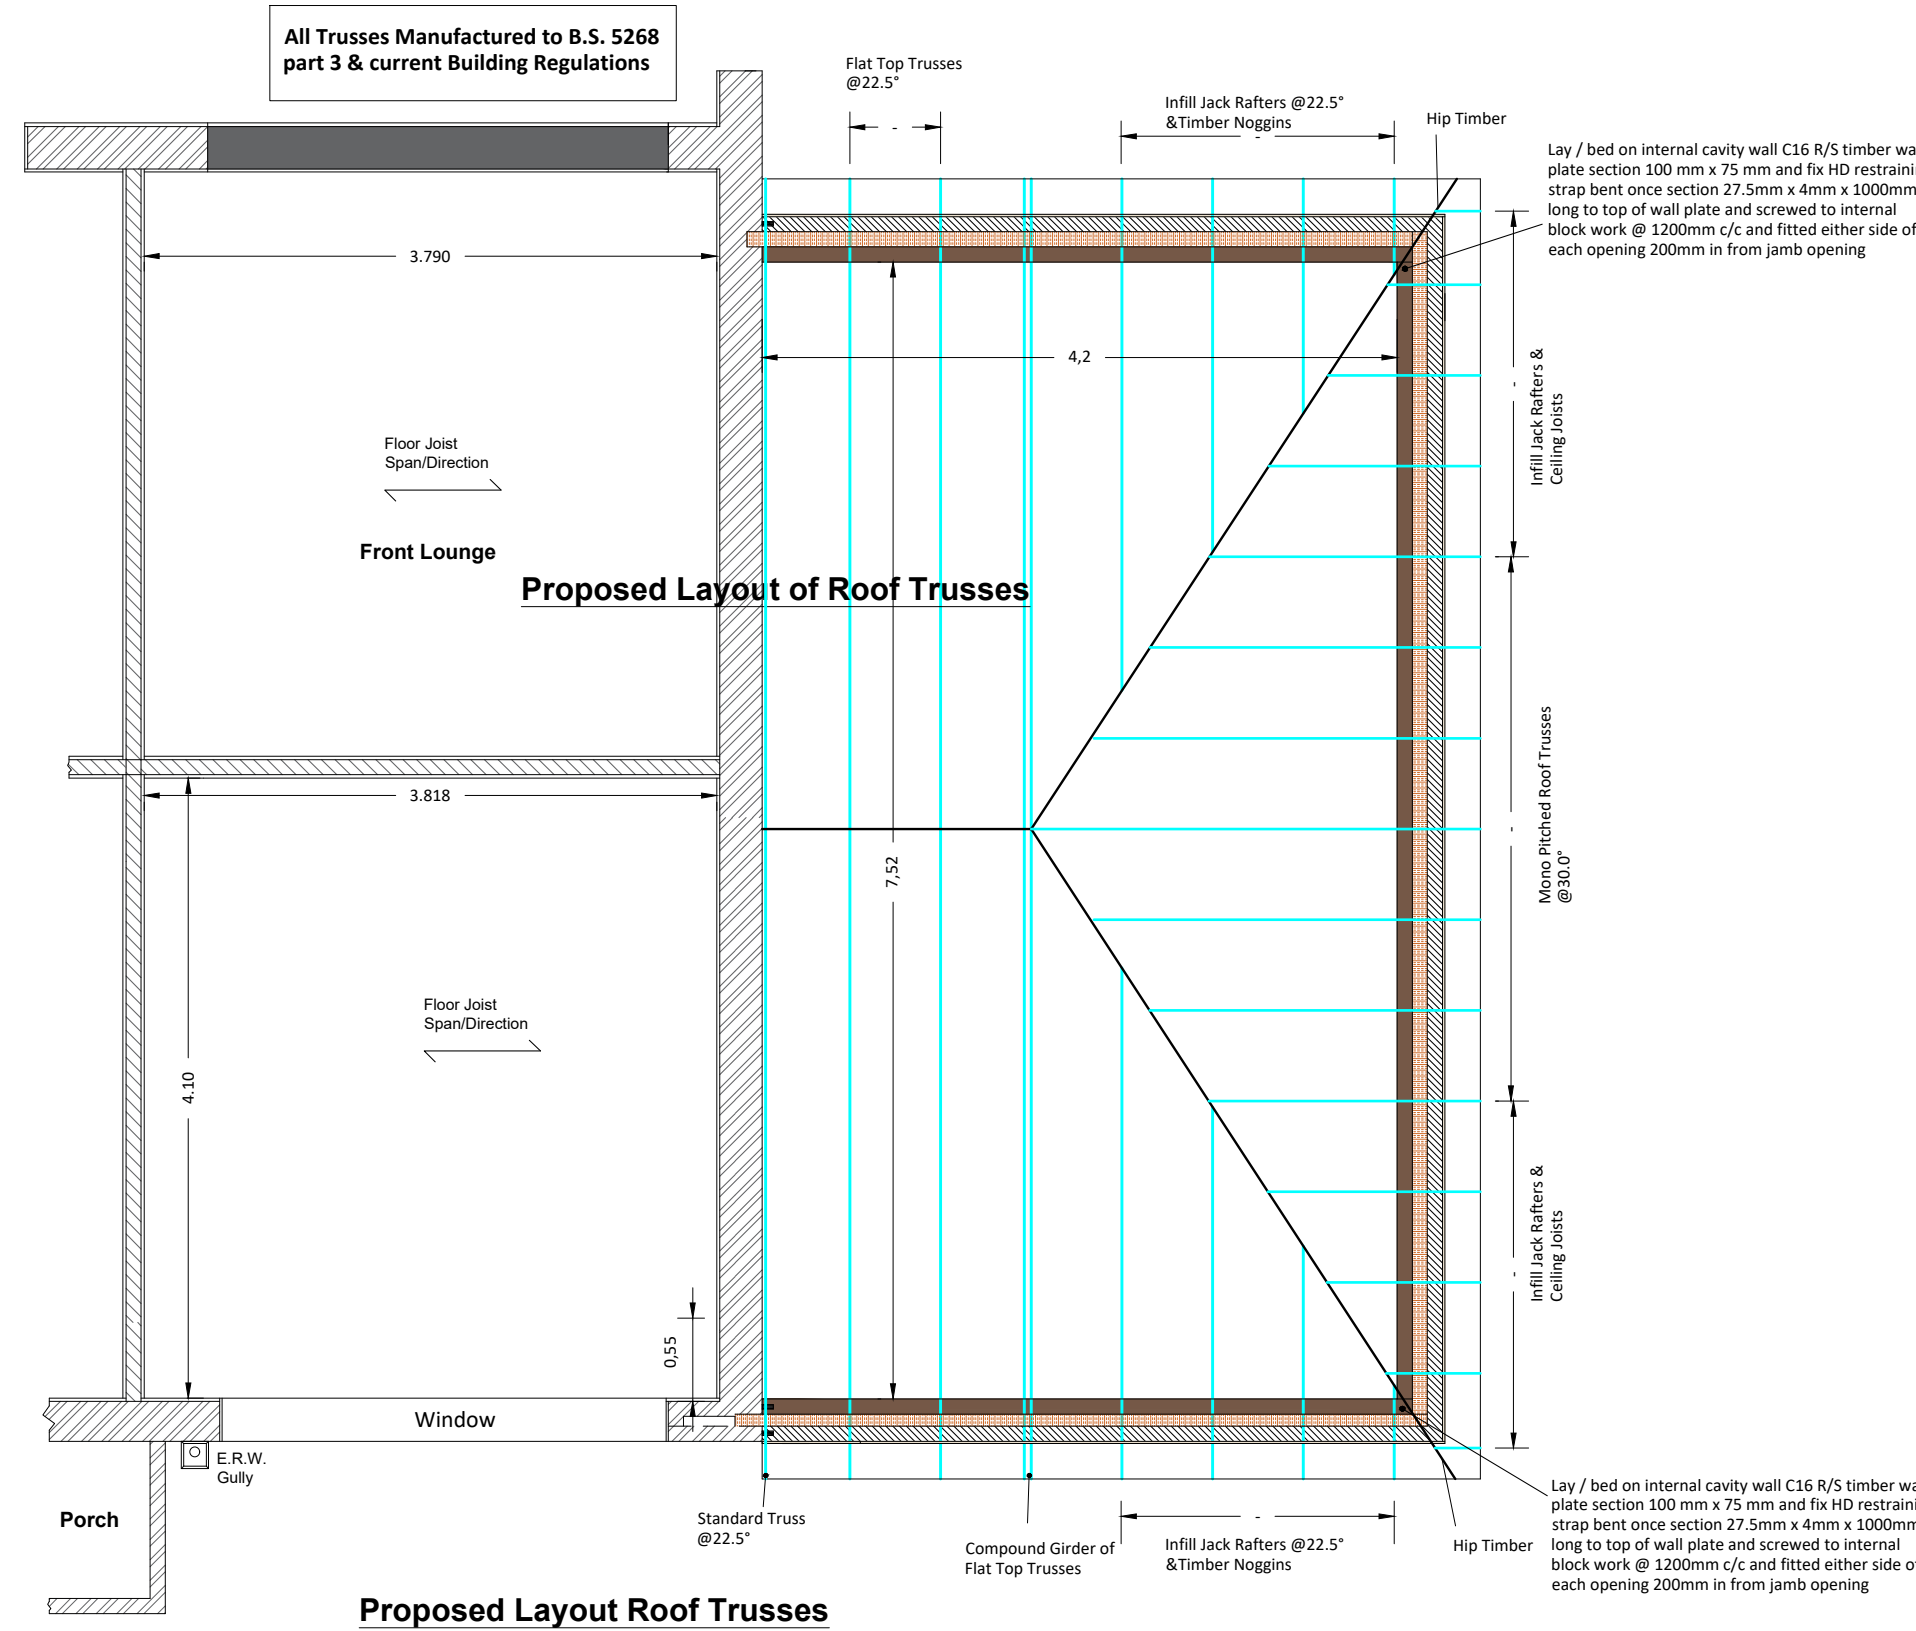

Proposed Layout Roof Trusses

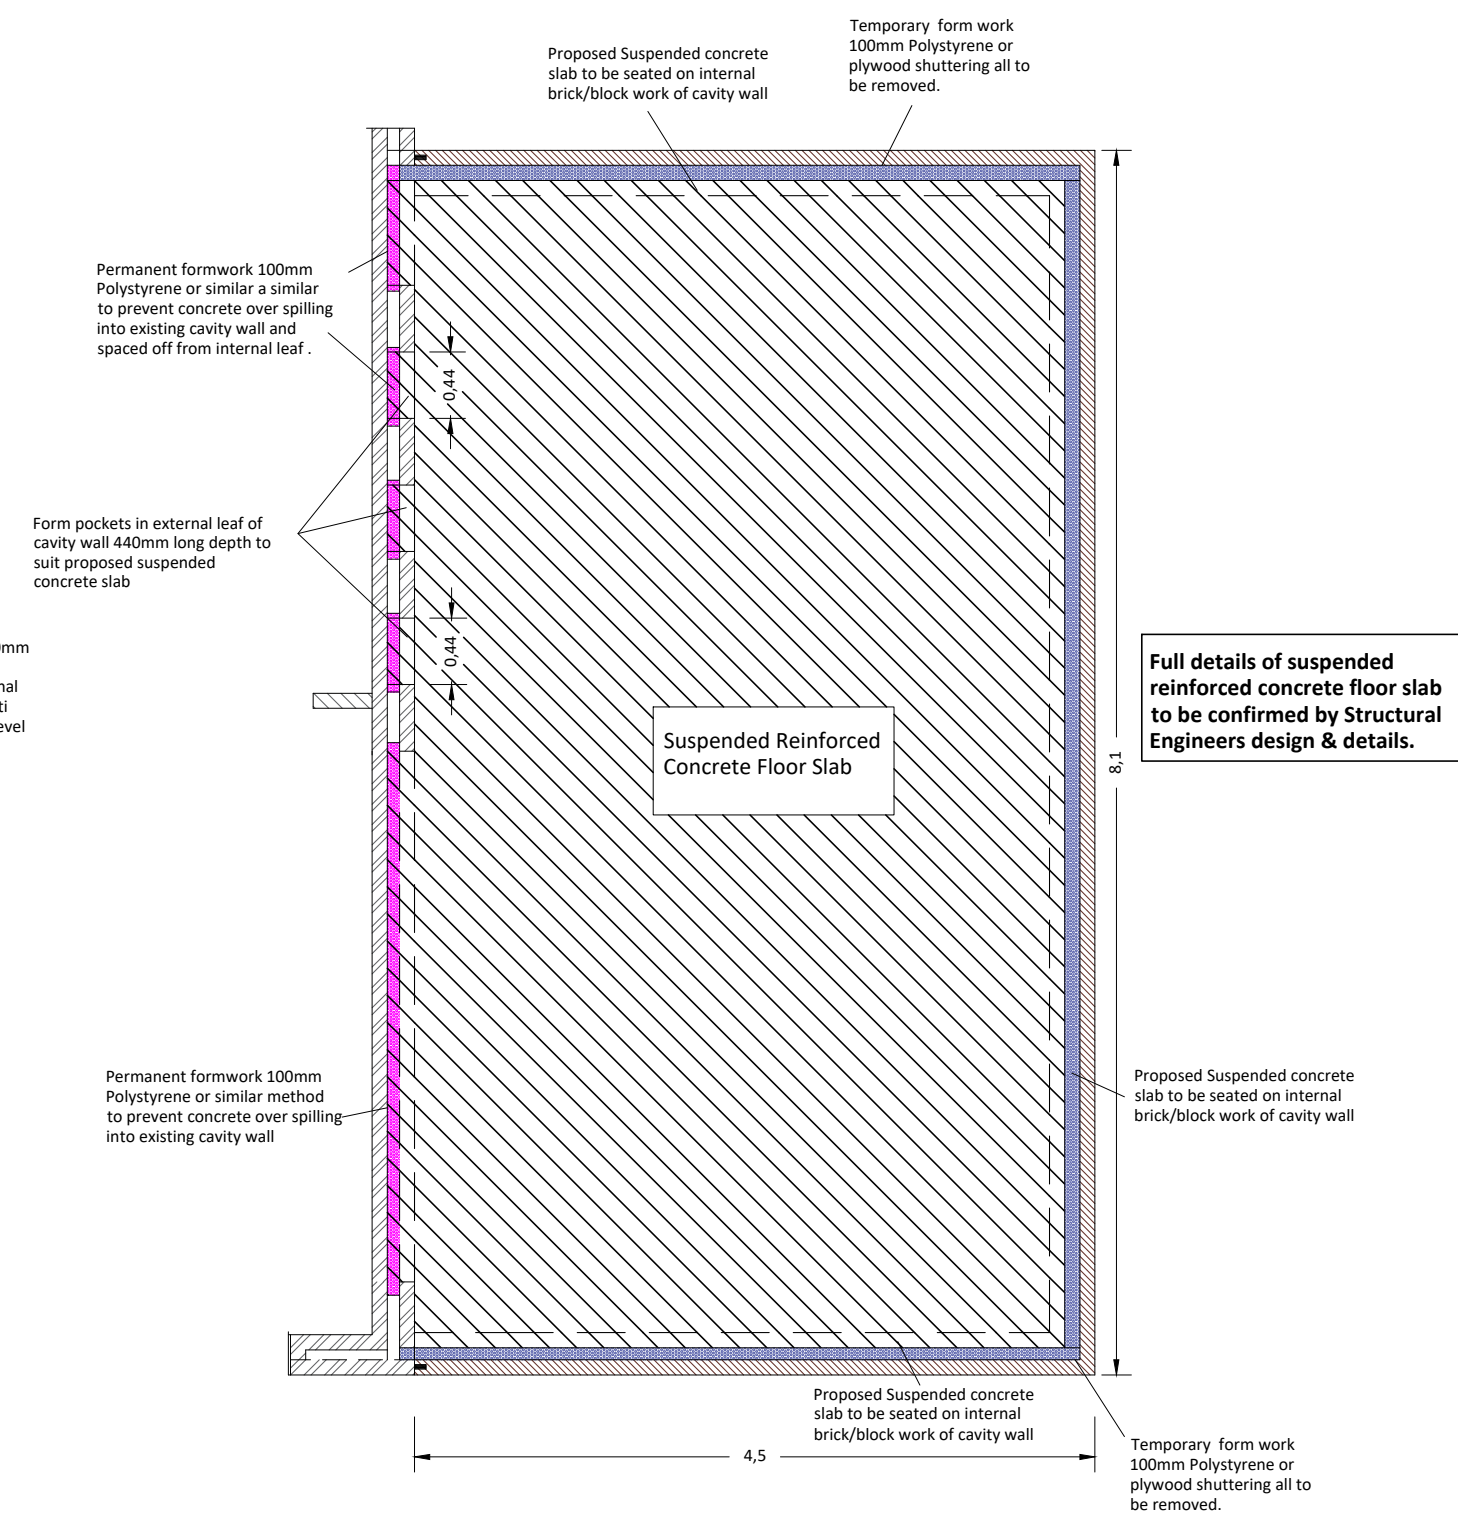

Proposed Layout of Suspended Reinforced Concrete Floor Slab

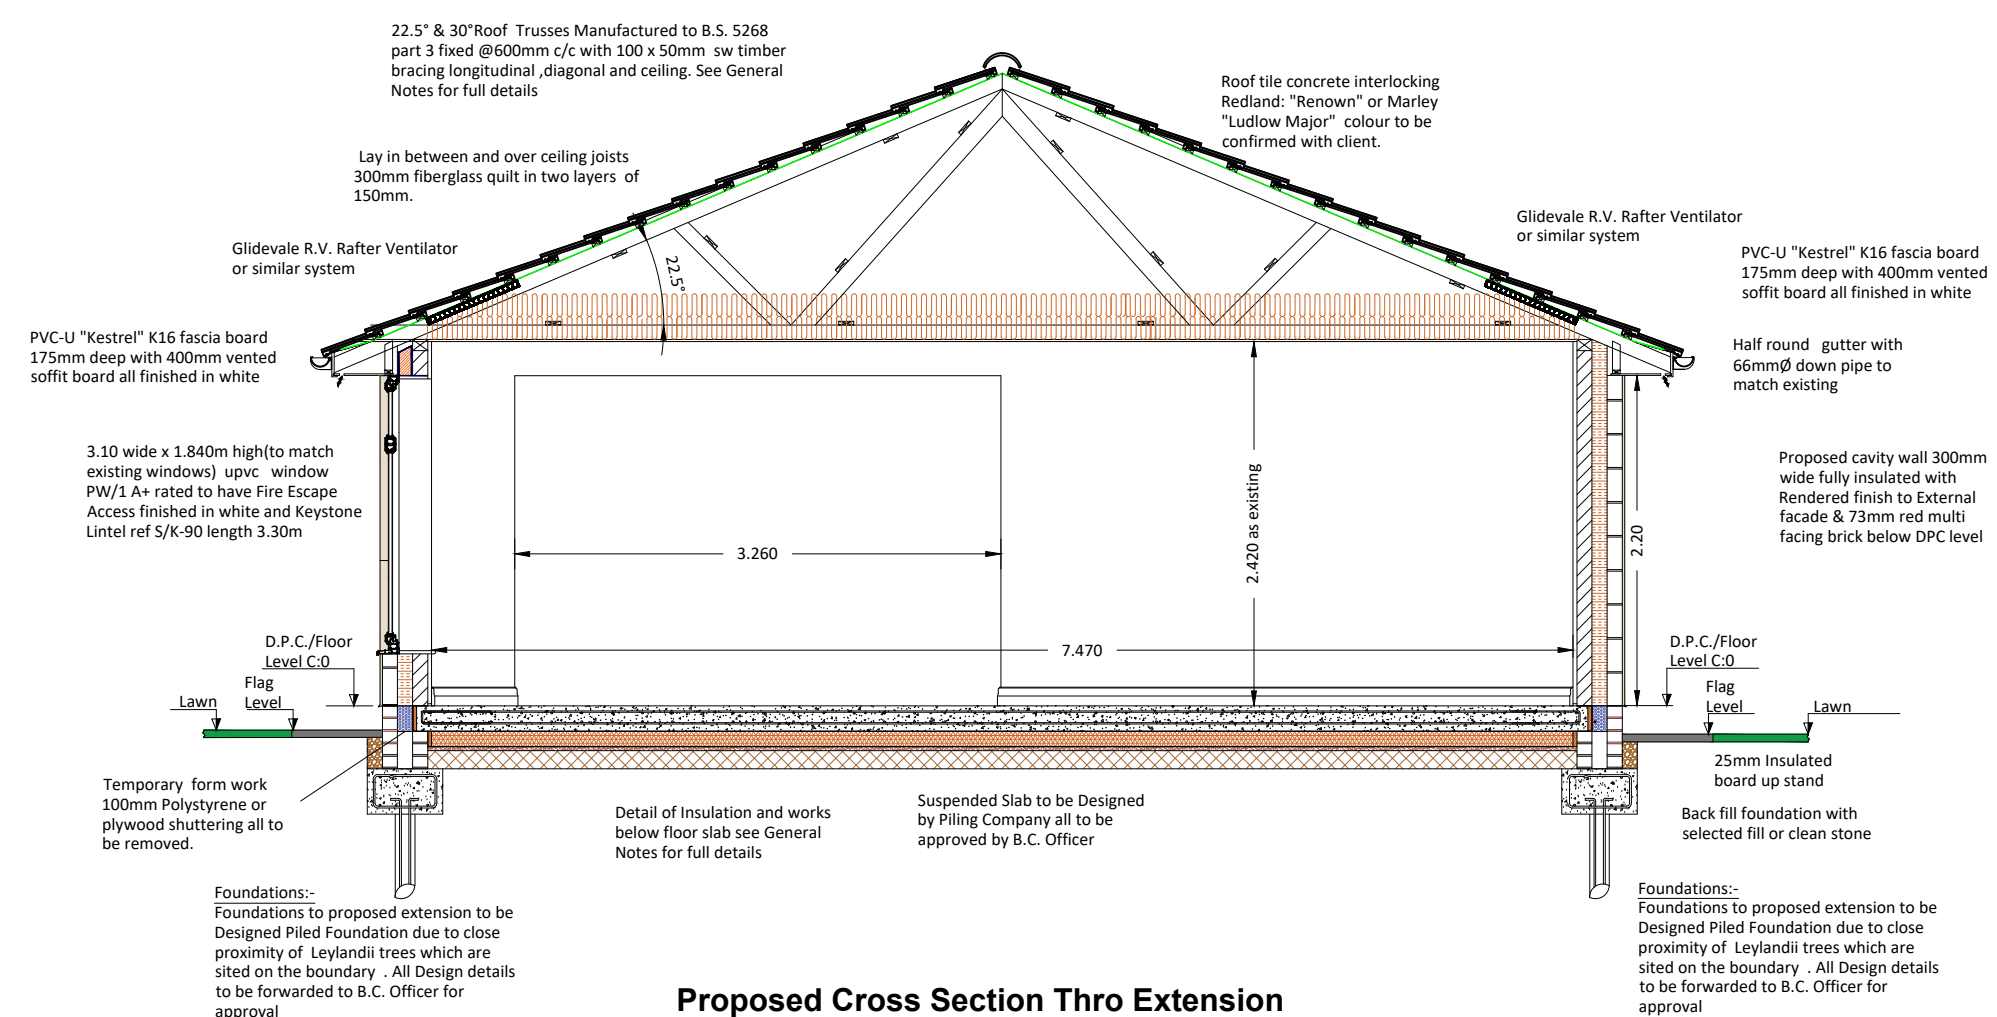

Proposed Cross Section Thro Extension

D.P.Bertram <u>Building & Planning Solutions</u>		
15 Willow Drive, Charnock Richard, Chorley, Lancashire. PR7 5NL T:- 01257 793222 M:- 07751 324431, E-mail bertypat@yahoo.co.uk		
<u>Client:-</u>	Mr. D. Silvera 31 Hillingdon Road, Whitefield, Bury. M45 7QQ	
<u>Project:-</u> Proposal - Ground Floor Side Extension with Internal Alterations at 31 Hillingdon Road, Whitefield, Bury. M45 7QQ		
<u>Drawing Title :-</u> Existing & Proposed Layouts & Cross Section		
<u>Scale :-</u> 1:50 (A1)	<u>Drawn By :-</u> DPB	<u>Date :-</u> Mar 2022
<u>Drawing No :-</u> DPB/ DS /22 /02		<u>Rev No :-</u>