
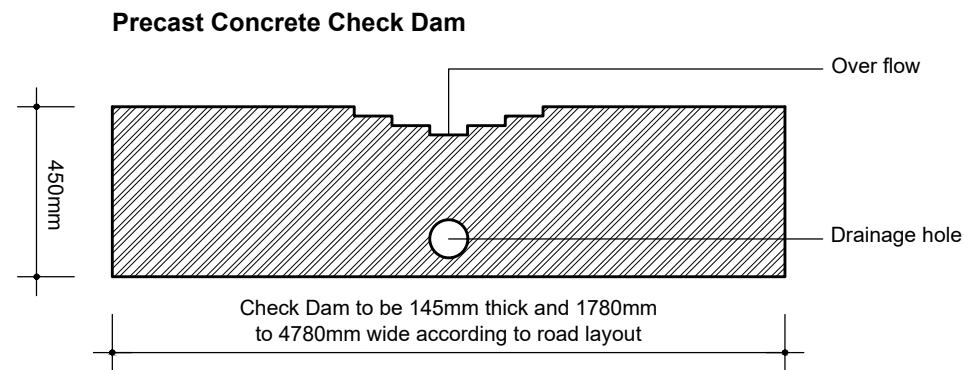


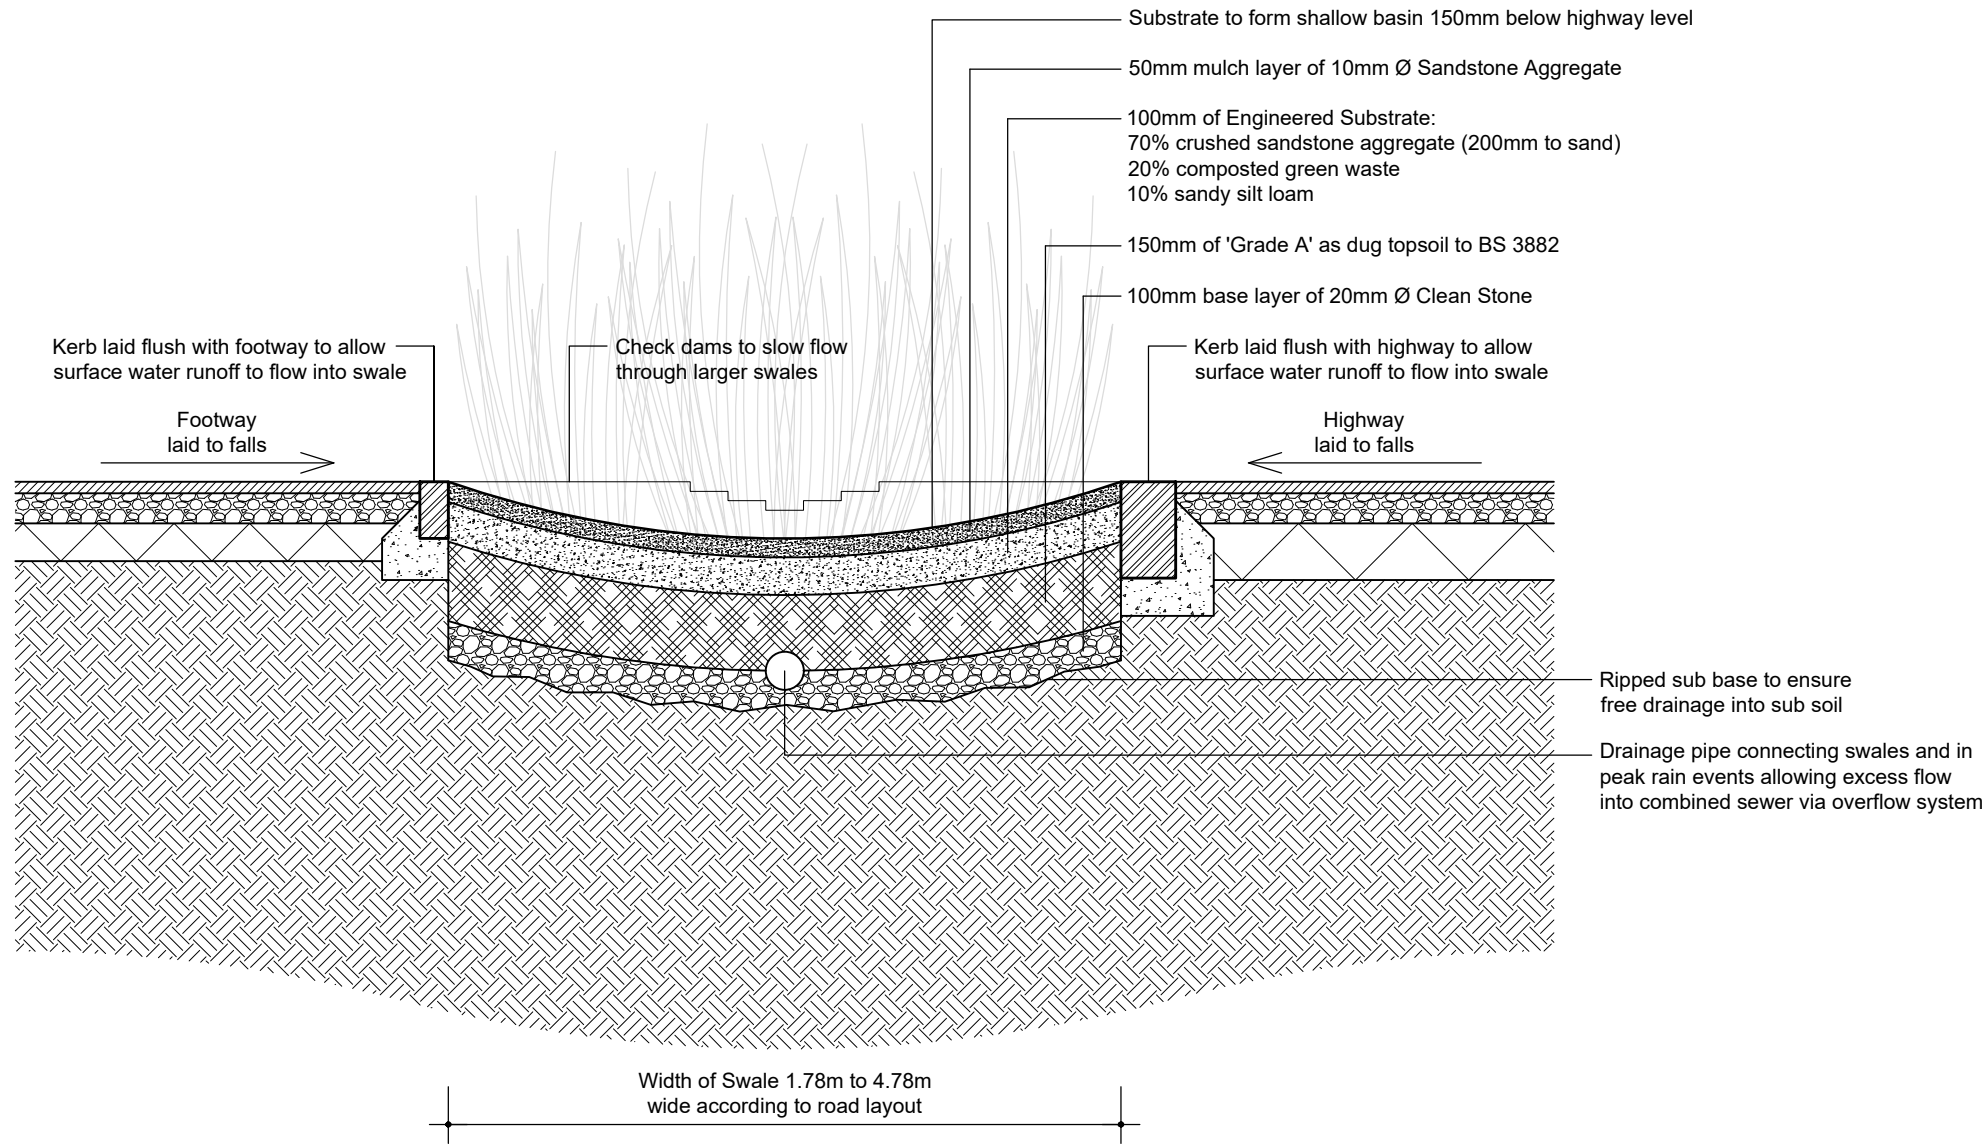

V02: Addition of planting_10/01/25_JH

DWG TITLE:
Typical Urban Swale Section Detail
PROJECT TITLE:
East Lancs Paper Mill, Radcliffe
DATE:
04.2023
DRAWN BY:
JH
CHECKED BY:
NW

DWG NO.
M3477-SD-03-V02
CLIENT:
Morris Homes Ltd
WORK STAGE:
Sketch
SCALE:
1:20@A3

Unit 6, Longley Lane
Northenden, Manchester
M22 4WT
T: 0161 946 0808
E: design@barneswalker.co.uk
W: www.barneswalker.co.uk