


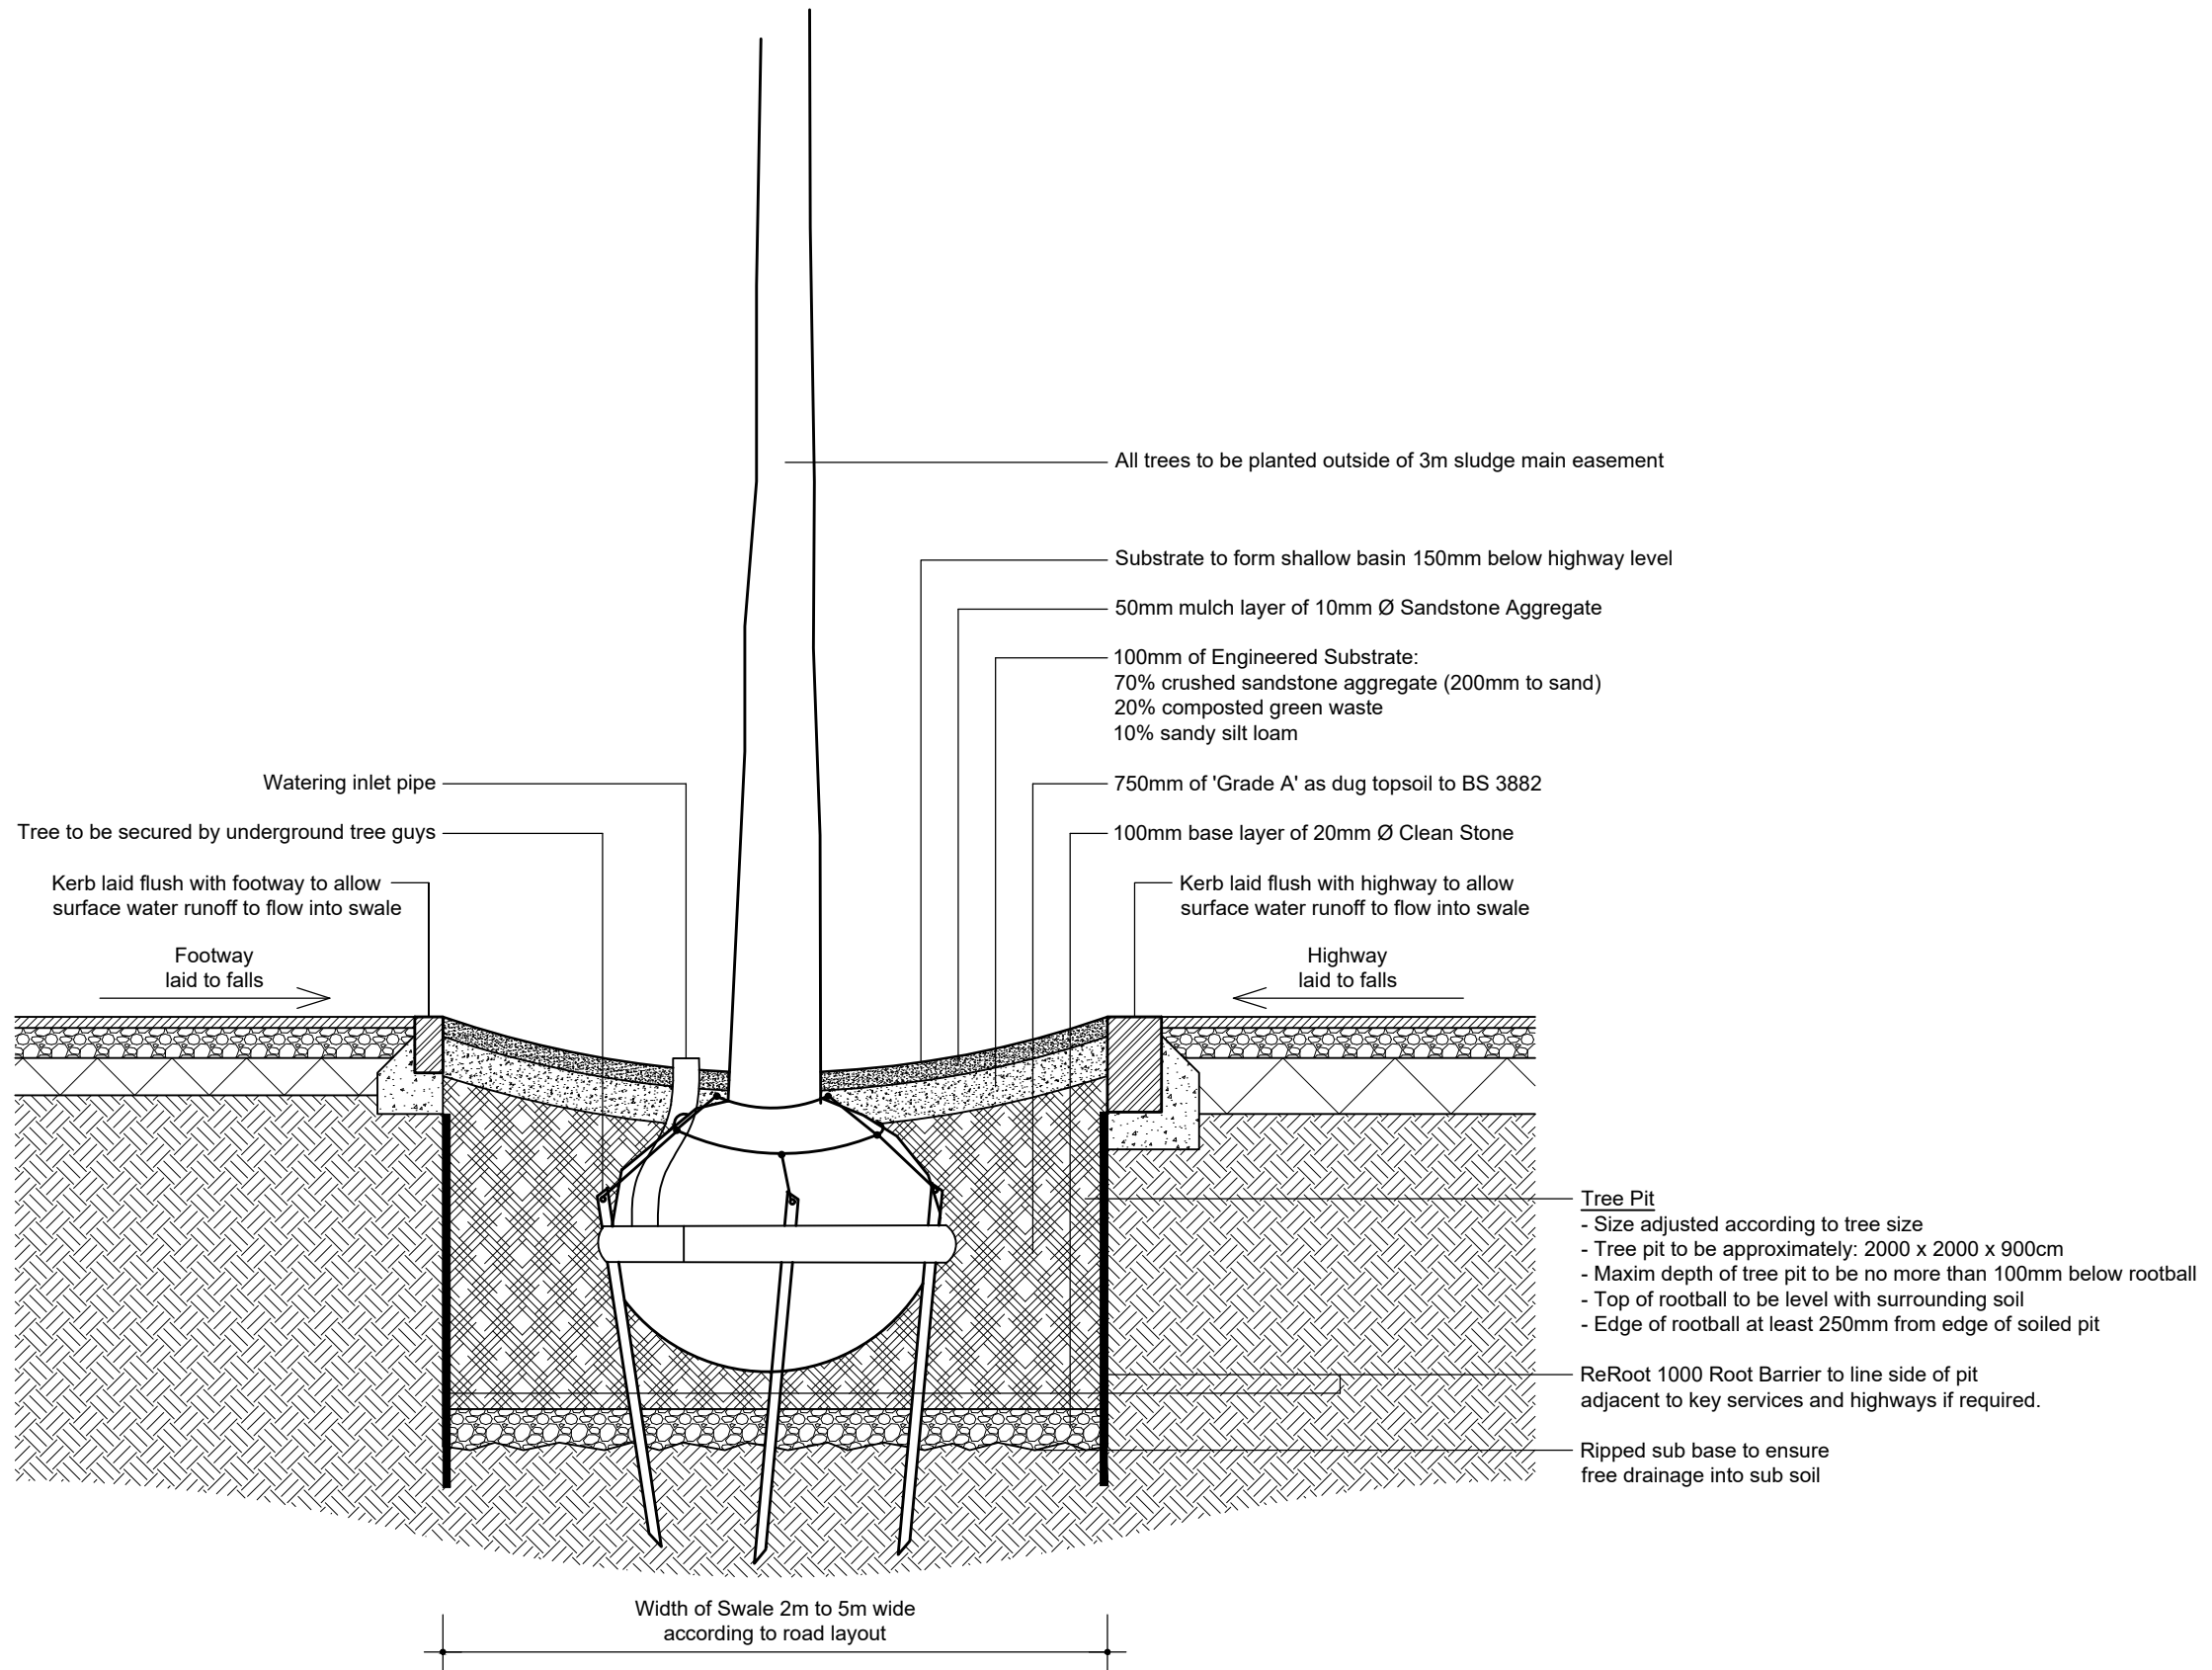

V02: Additional root barrier_10/01/25_JH

DWG TITLE:
Typical Urban Swale Tree Pit Section Detail

PROJECT TITLE:
East Lancs Paper Mill, Radcliffe

DATE: 04.2023
DRAWN BY: JH
CHECKED BY: NW

DWG NO:
M3477-SD-04-V02

CLIENT:
Morris Homes Ltd

WORK STAGE: Sketch
SCALE: 1:20@A3

Unit 6, Longley Lane
Northenden, Manchester
M22 4WT

T: 0161 946 0808
E: design@barneswalker.co.uk
W: www.barneswalker.co.uk