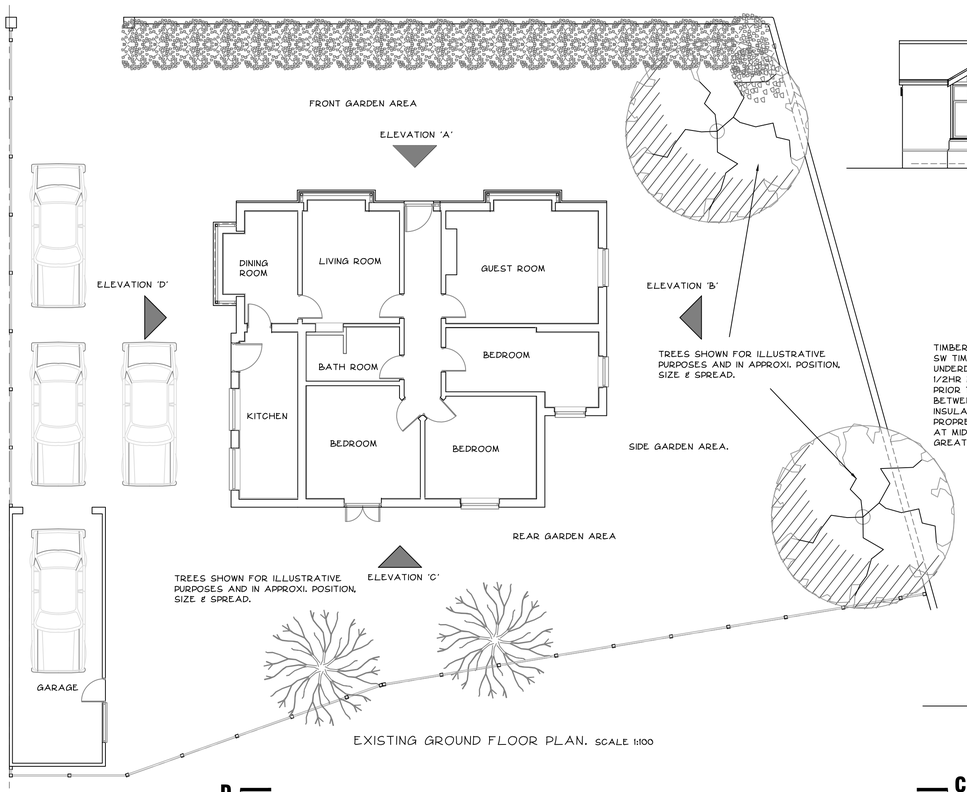

EXISTING GROUND FLOOR PLAN. SCALE 1:100

EXISTING FRONT ELEVATION 'A'.
SCALE 1:100

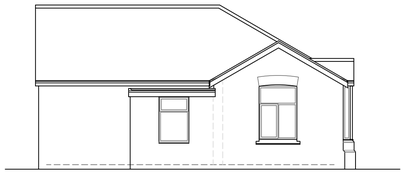

EXISTING SIDE ELEVATION 'B'.
SCALE 1:100

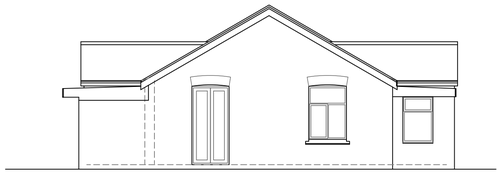

EXISTING REAR ELEVATION 'C'.
SCALE 1:100

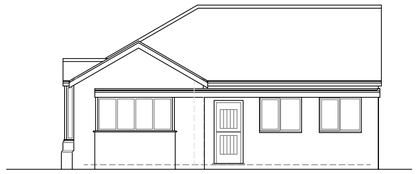

EXISTING SIDE ELEVATION 'D'.
SCALE 1:100

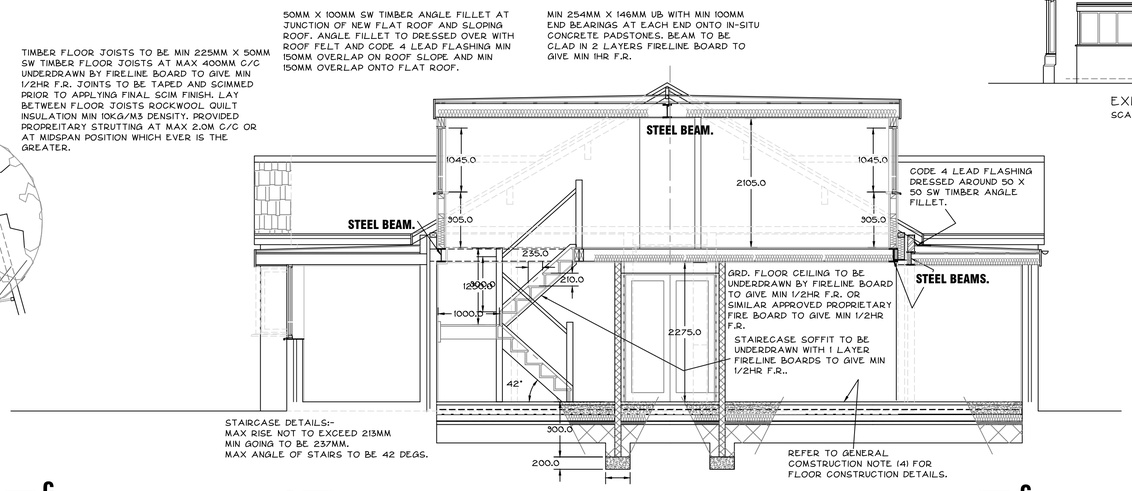

PROPOSED CROSS SECTION B-B. SCALE 1:50

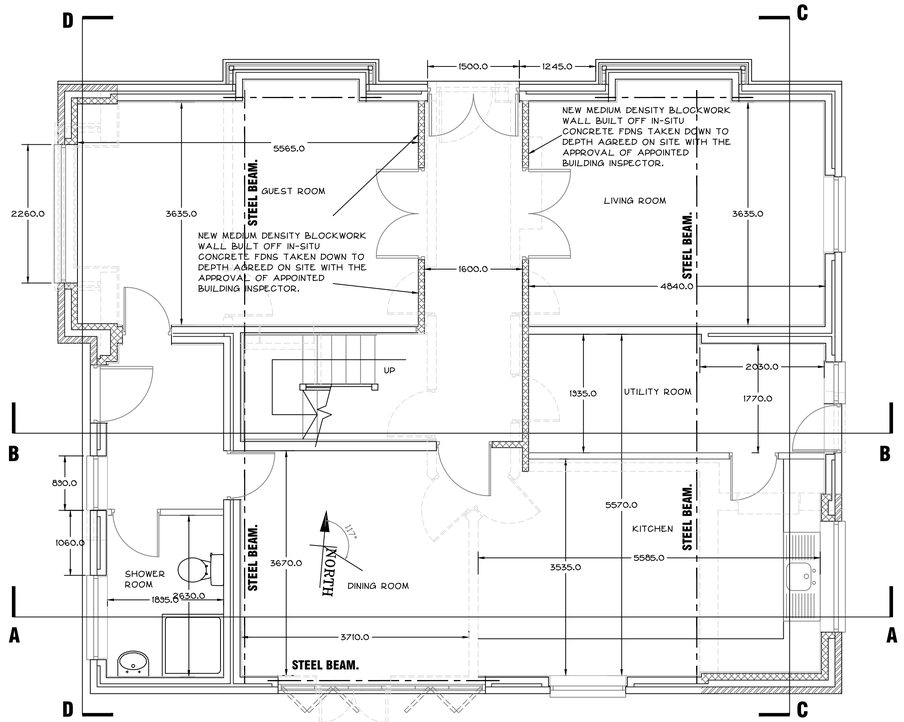

PROPOSED GROUND FLOOR PLAN. SCALE 1:50

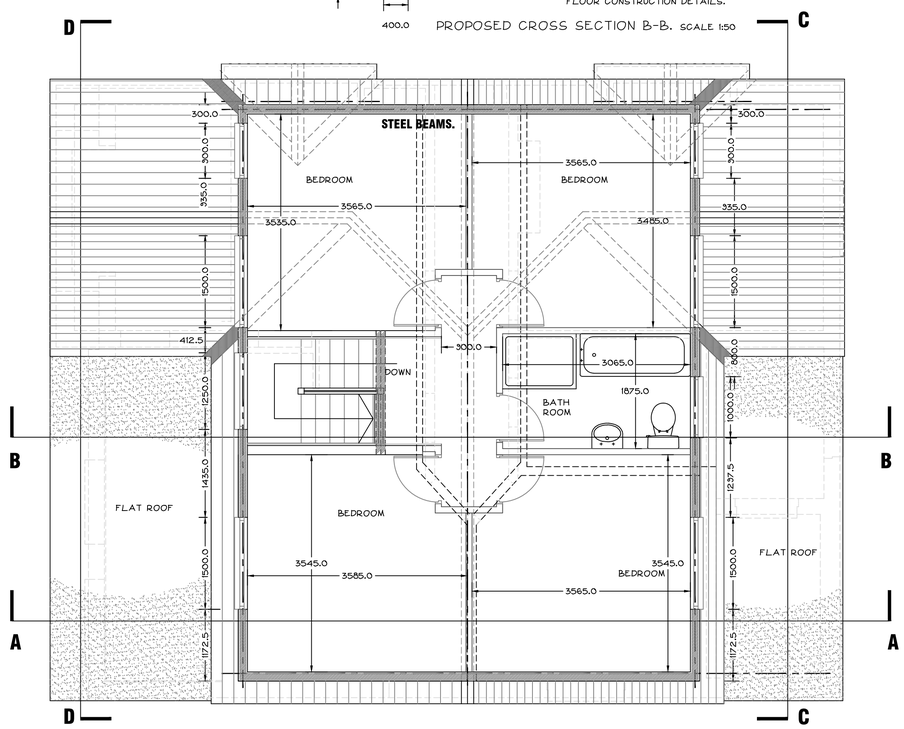

PROPOSED FIRST FLOOR PLAN. SCALE 1:50

NOTE:- THIS PLAN COPY IS FOR PLANNING APPROVAL PURPOSES ONLY.

No reliance should be placed upon dimensions which are scaled off this drawing : please see annotations.

Revision	
Issued	08.02.23
PLANNING DEPT	!
CLIENT	!
BUILDING REGS	

title
PROPOSED ALTERATION OF HIPPED ROOF TO FRONT ELEVATION TO GABLE PROFILE, ADDITION OF FIRST FLOOR LEVEL DORMER EXTENSIONS & SINGLE STOREY EXTENSIONS AT:-
219 AINSWORTH RD,
BURY. BL8 2SQ.

EXISTING & PROPOSED FLOOR PLANS, EXISTING ELEVATIONS AND CROSS SECTION DETAILS.

YOUNUS KHAN
ARCHITECTURAL CONSULTANT
YOUNUS KHAN B.A. (HONS) ARCH. DESIGN CONSULTANT
TEL + FAX BLACKBURN 01254 691888. MOBILE 07930 344601

date	drawn	checked	rev
FEB 2023			
scale	project no.	drawing no.	
1:50, 1:100	3632	01	