
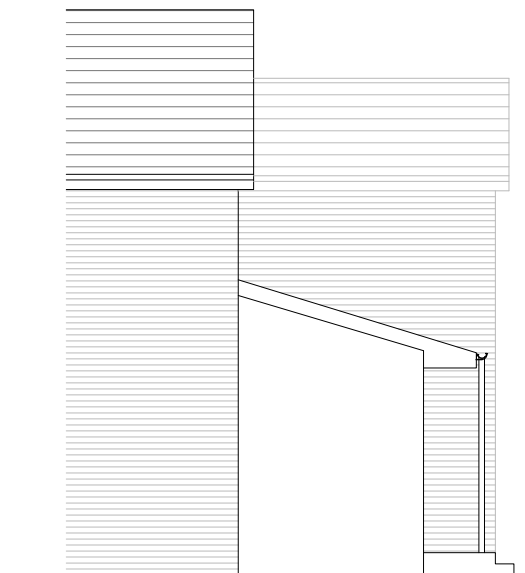


Proposed drains to connect back into existing to contractors details.

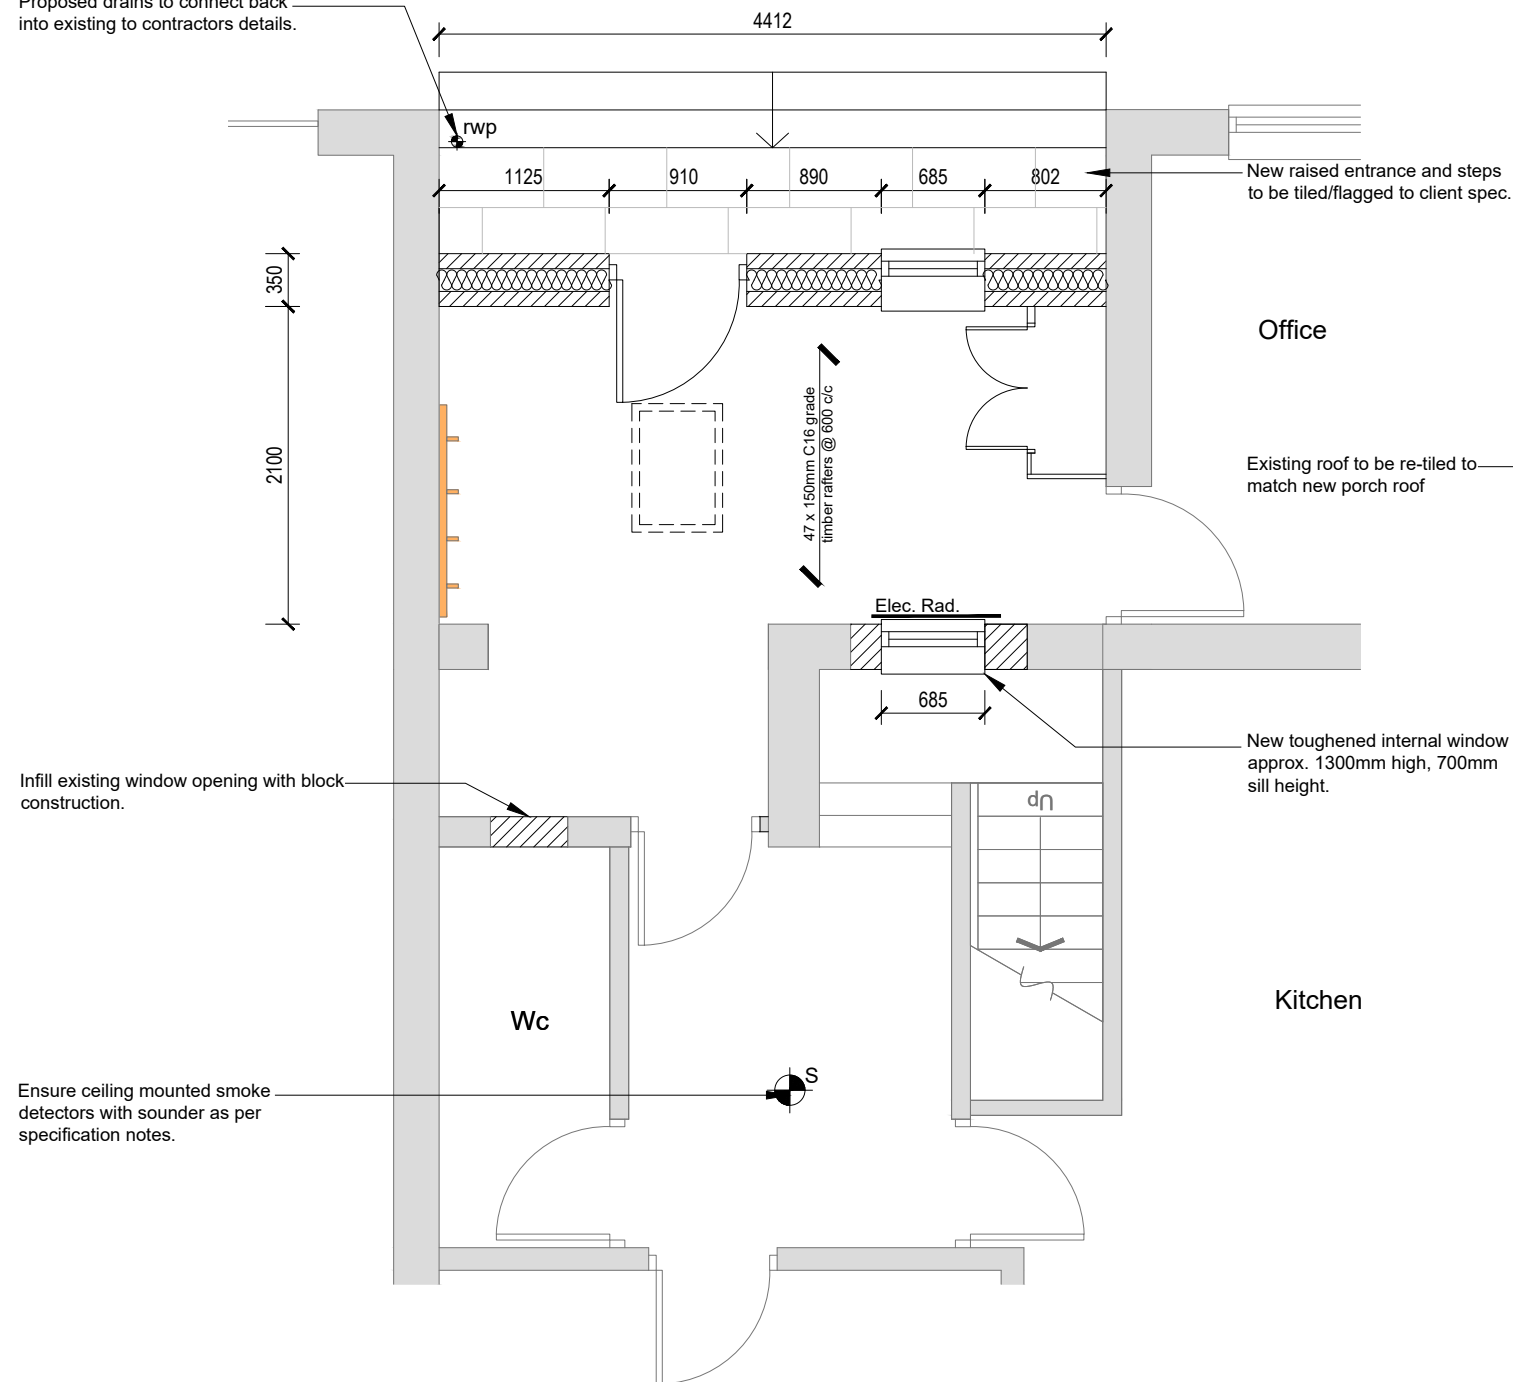

DO NOT SCALE FROM THIS DRAWING.
This drawing is to be read in conjunction with all related drawings. All dimensions must be checked and verified on site before commencing any work or material production. The originator should be notified immediately of any discrepancy.

Ronson
building design
Tel: 07926826016
craig@ronsonbuildingdesign.co.uk

Rev	Date	Description
Issued For : INFORMATION PURPOSES ONLY		
Client Mr & Mrs Woodhouse		
Project 45 Randle Drive		
Scheme - Drawing Title Proposed Plans & Elevations		
-/	03	Date 11-01-2022
Project No.	Drawing No.	Revision Scale 50/100 @A3