

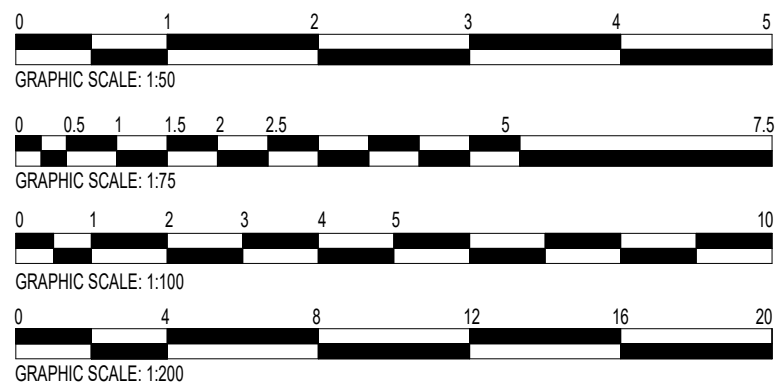
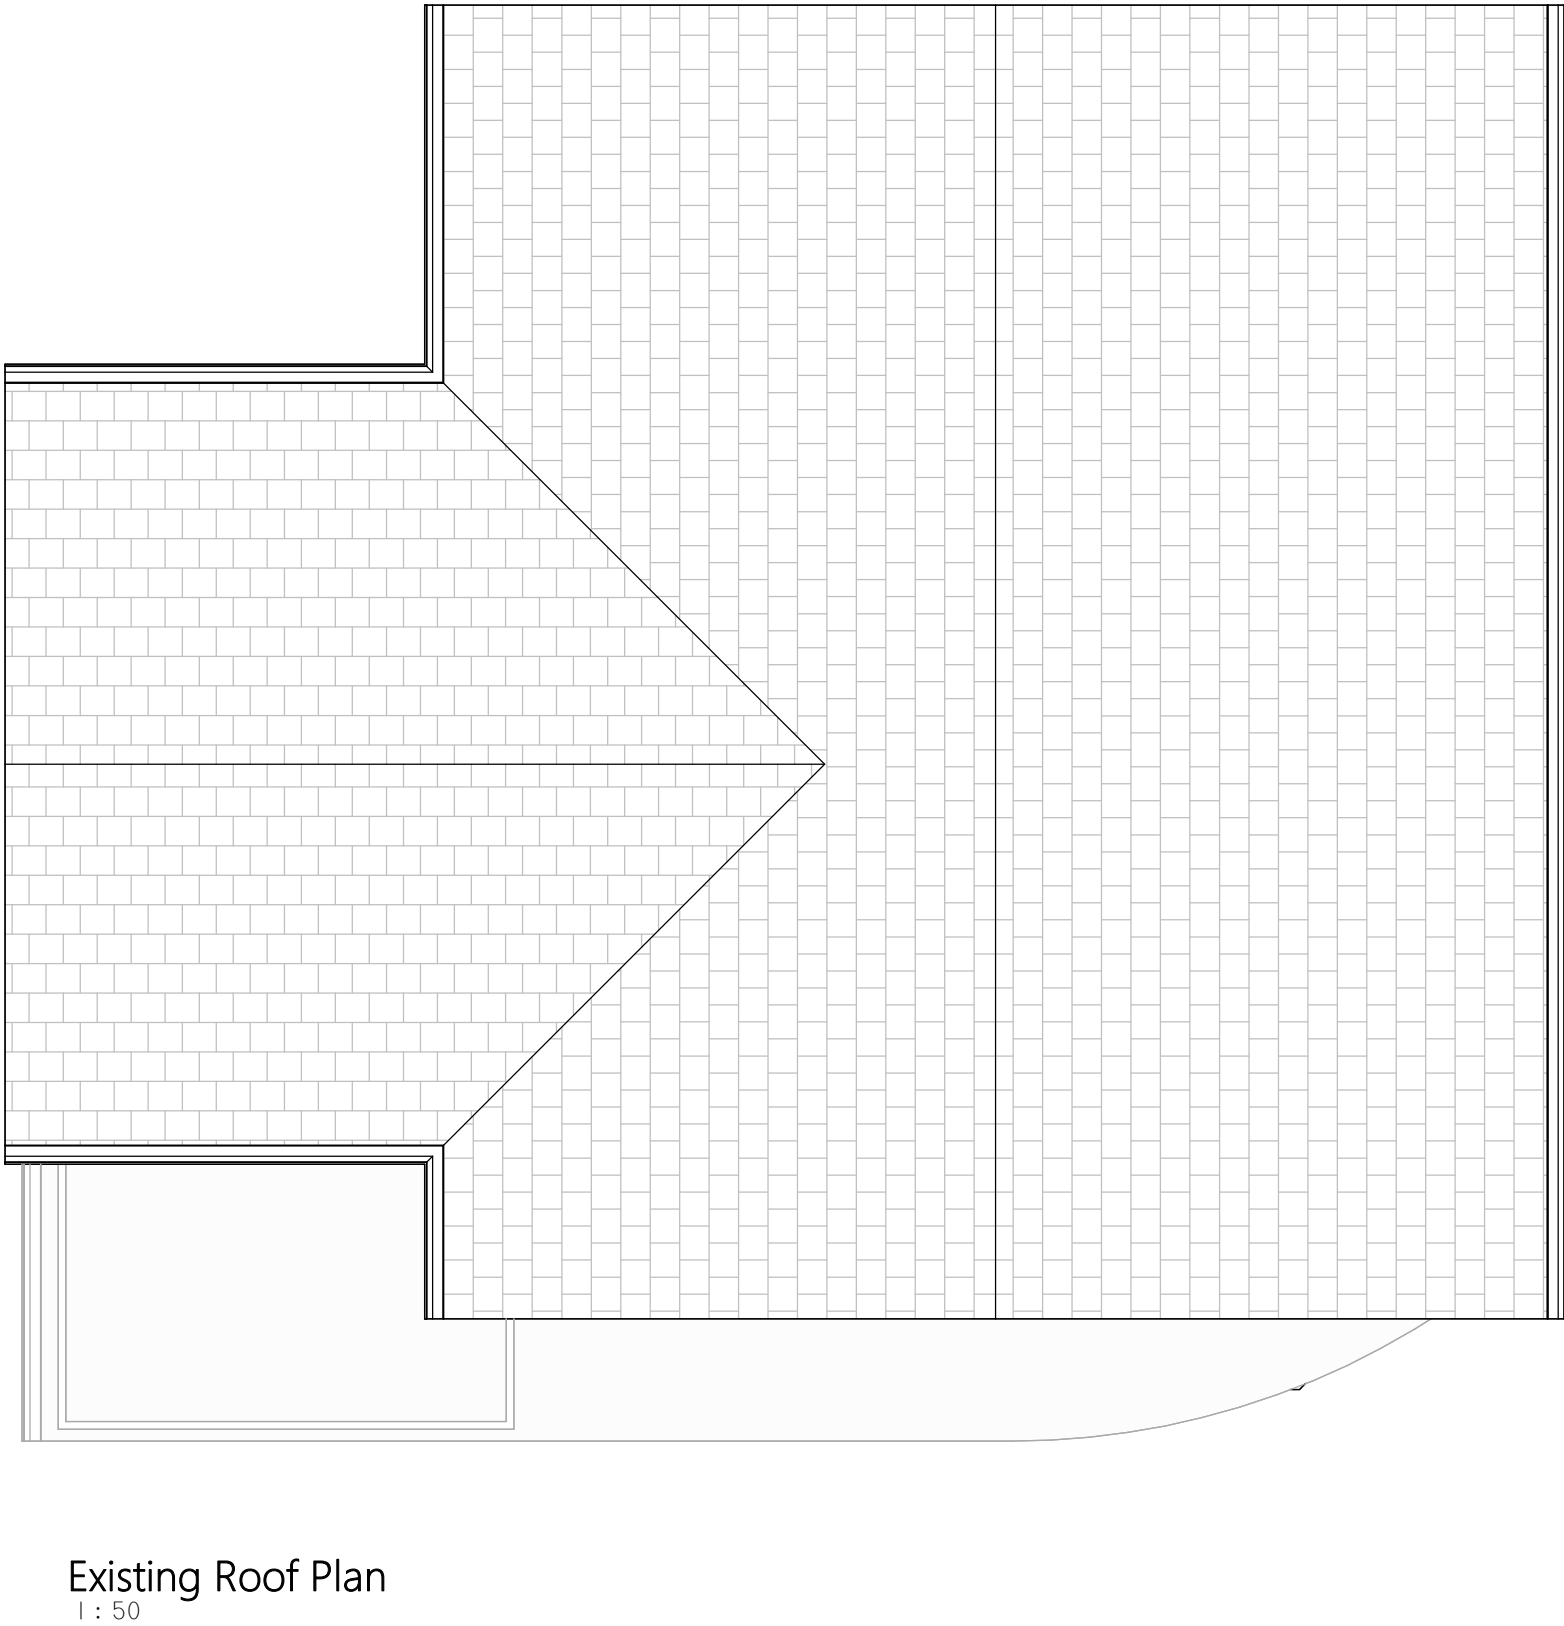


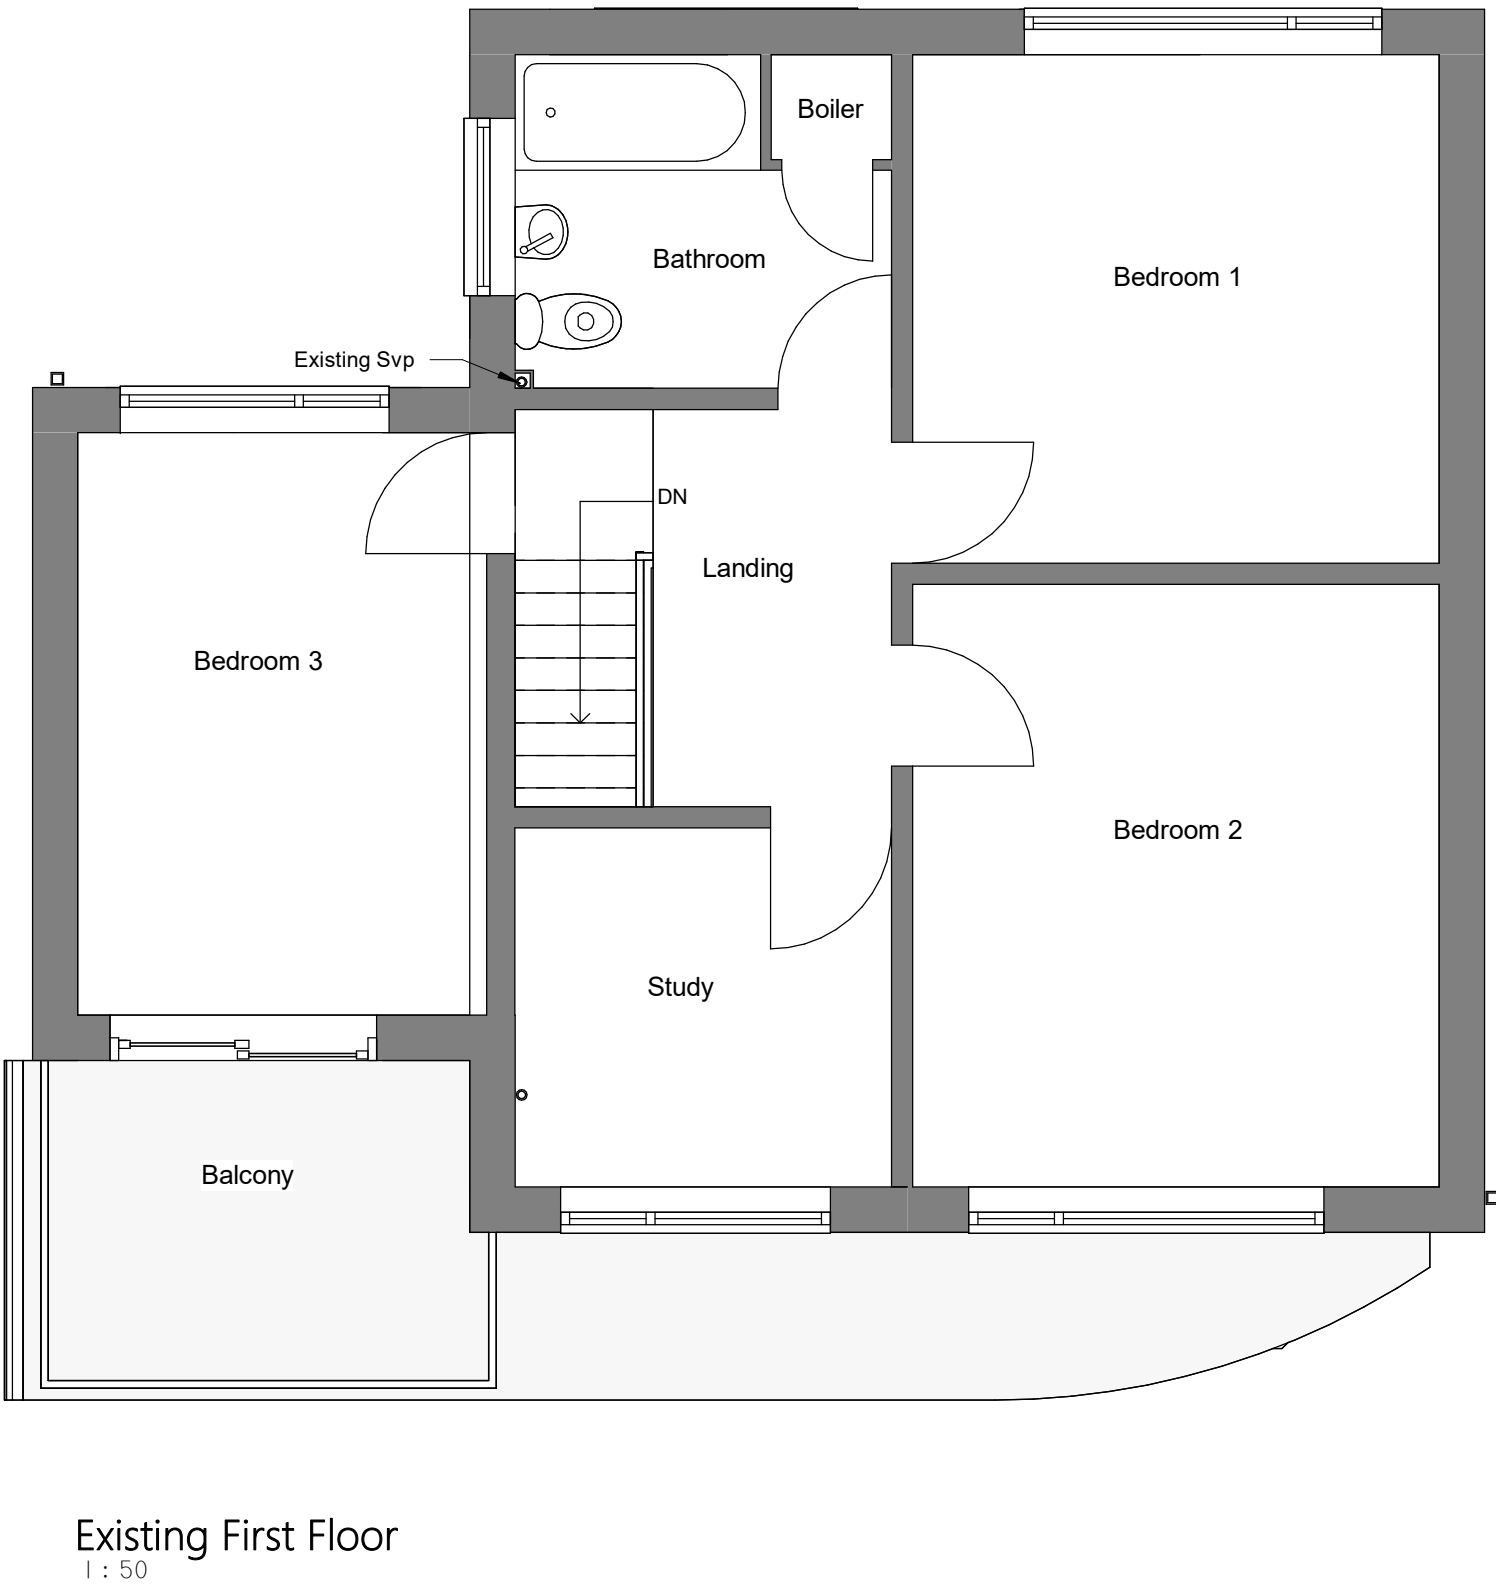

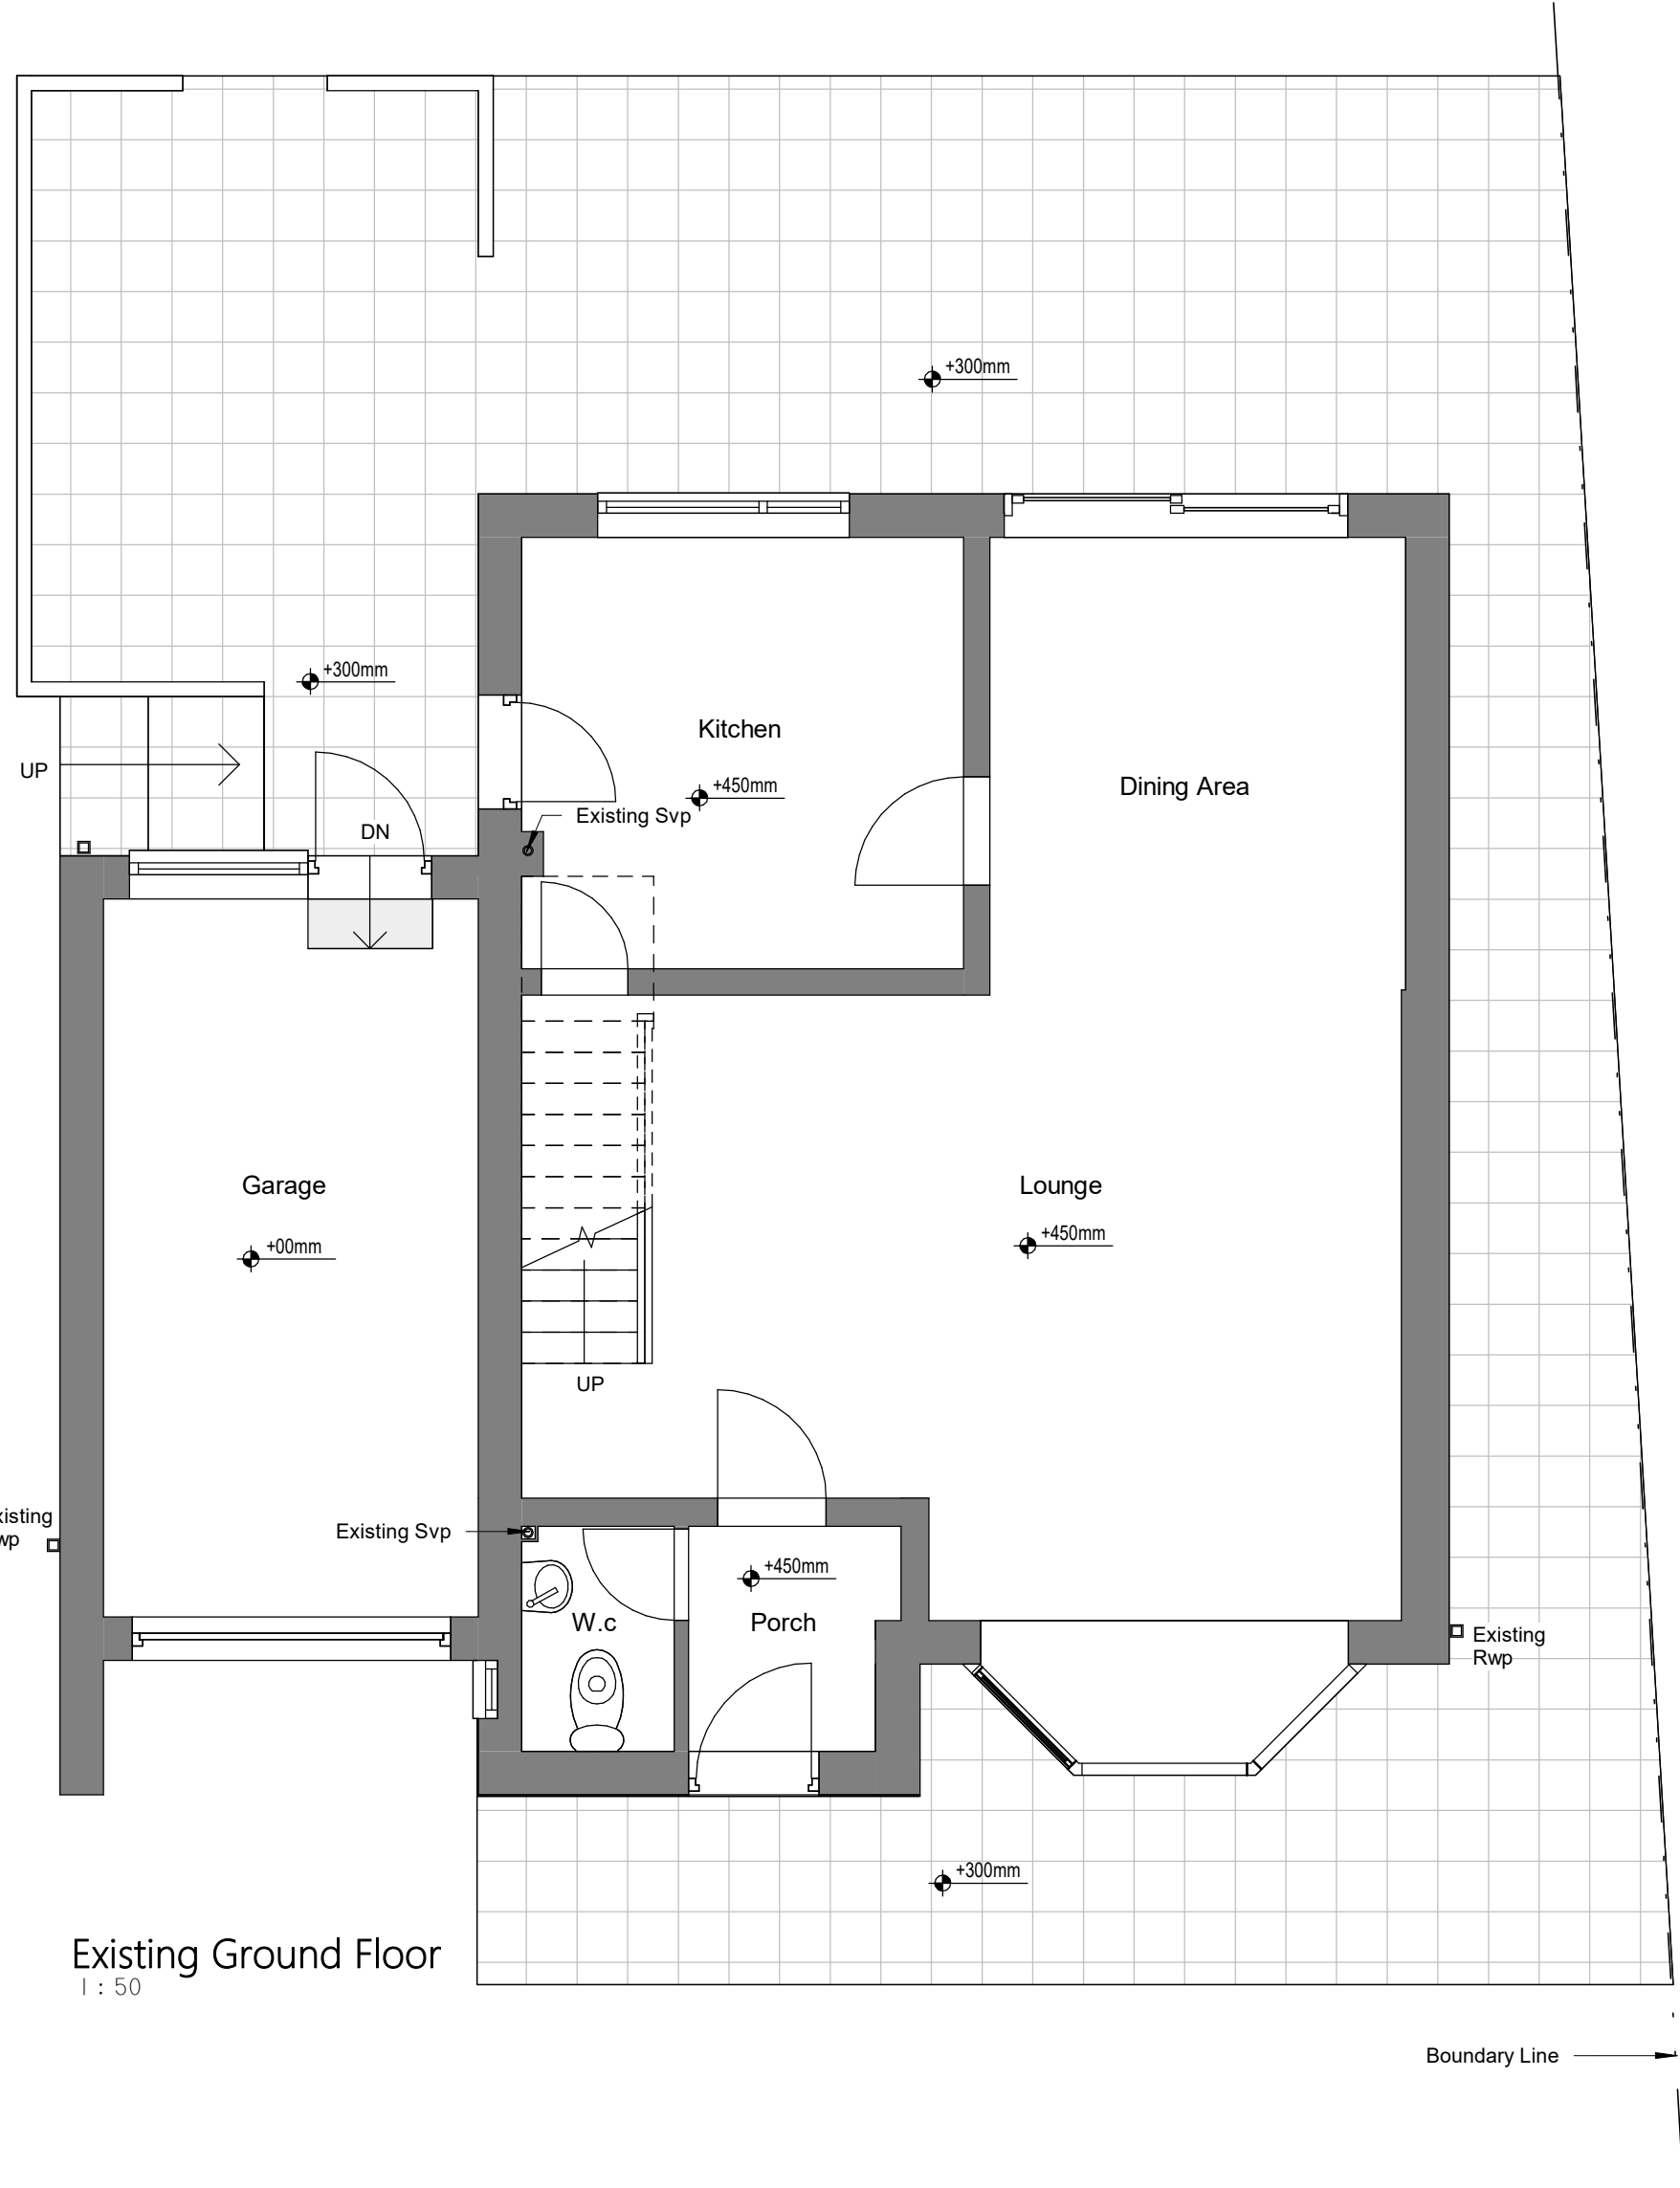

LDM
Group

PROJECT :
2 Stainforth Cl, Bury BL8 3DQ

SHEET :
Existing Drawings

CLIENT :
Xiaoling shi

Scale (@ A1):
As indicated

Drawn by :	RI	DRAWING NUMBER :	REV :
Checked by :	KK	DR_201	P01