


Important Notice:

The positions and sizes of Existing
windows and doors are approximate



Existing Front Elevation
1 : 75

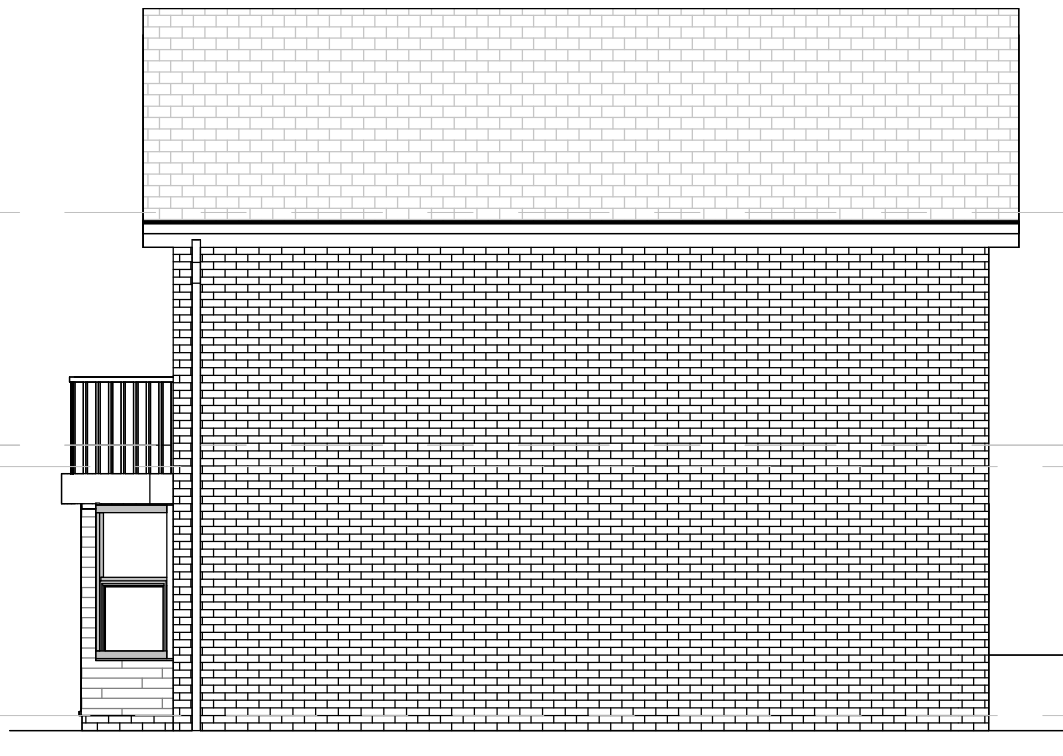

Existing Right-Side Elevation
1 : 75




Existing Left-Side Elevation
1 : 75




Existing Rear Elevation
1 : 75

Important Notice:


The positions and sizes of Existing
windows and doors are approximate

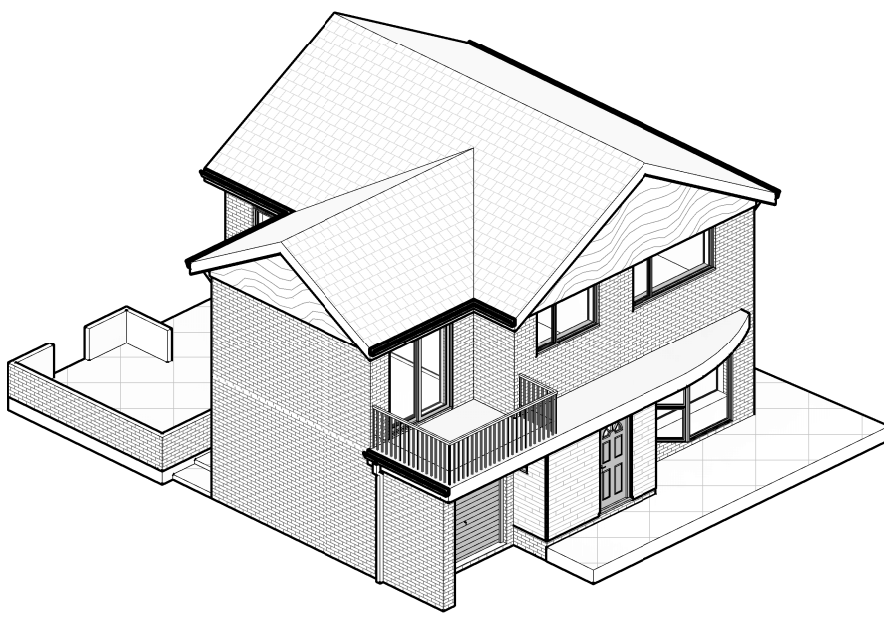


Existing Front-Left 3D View

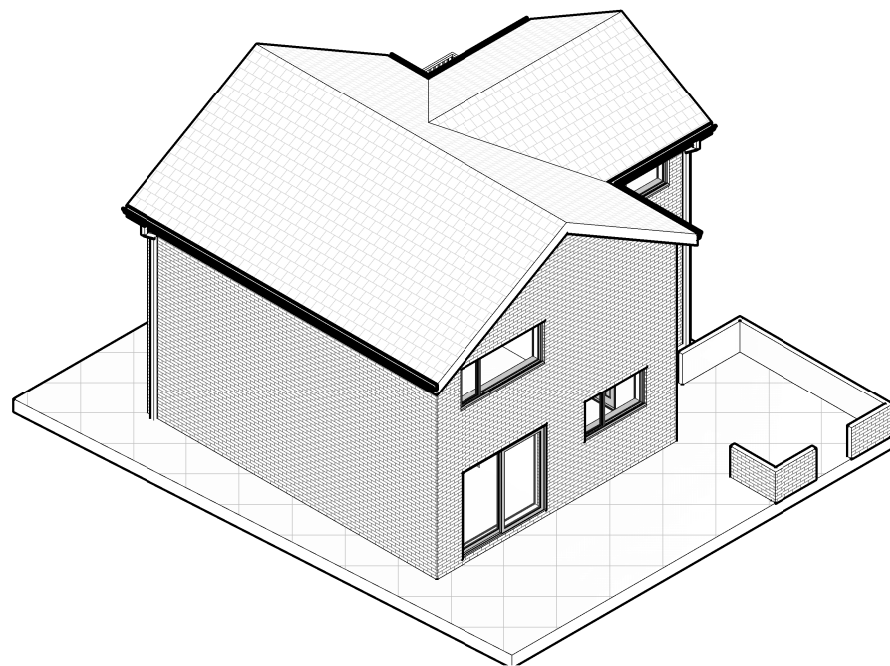

Existing Rear-Right 3D View

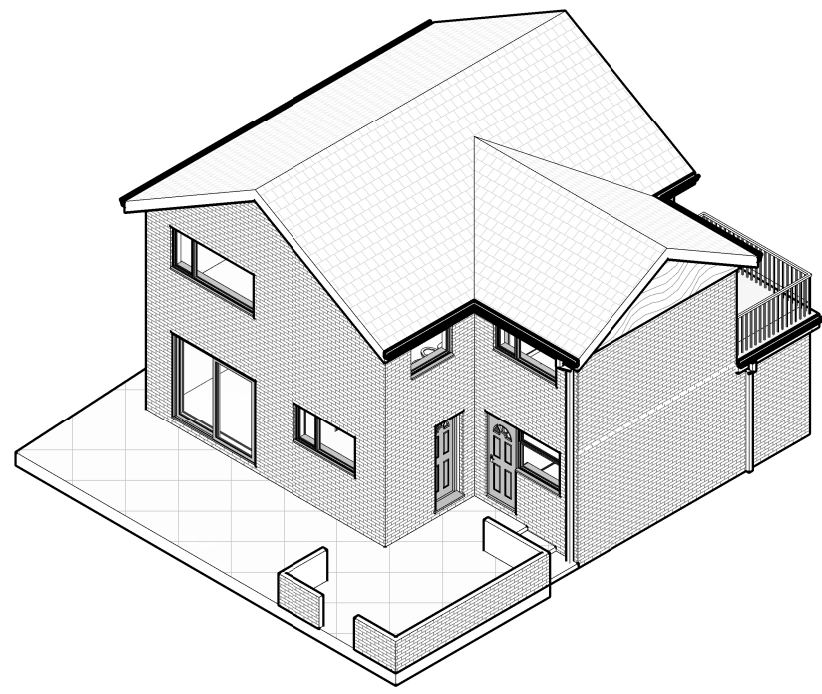


Existing Left-Right 3D View

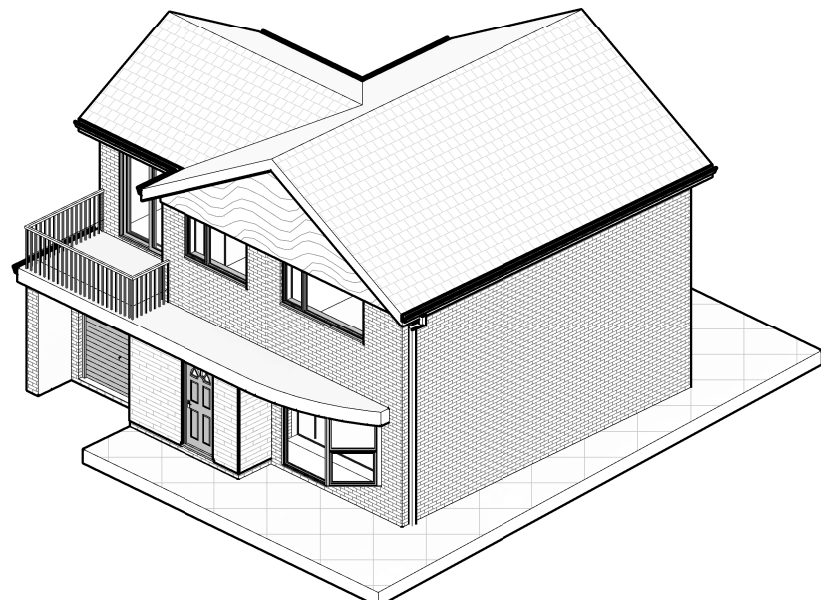


Existing Front-Right 3D View



Proposed Front Elevation
1 : 75

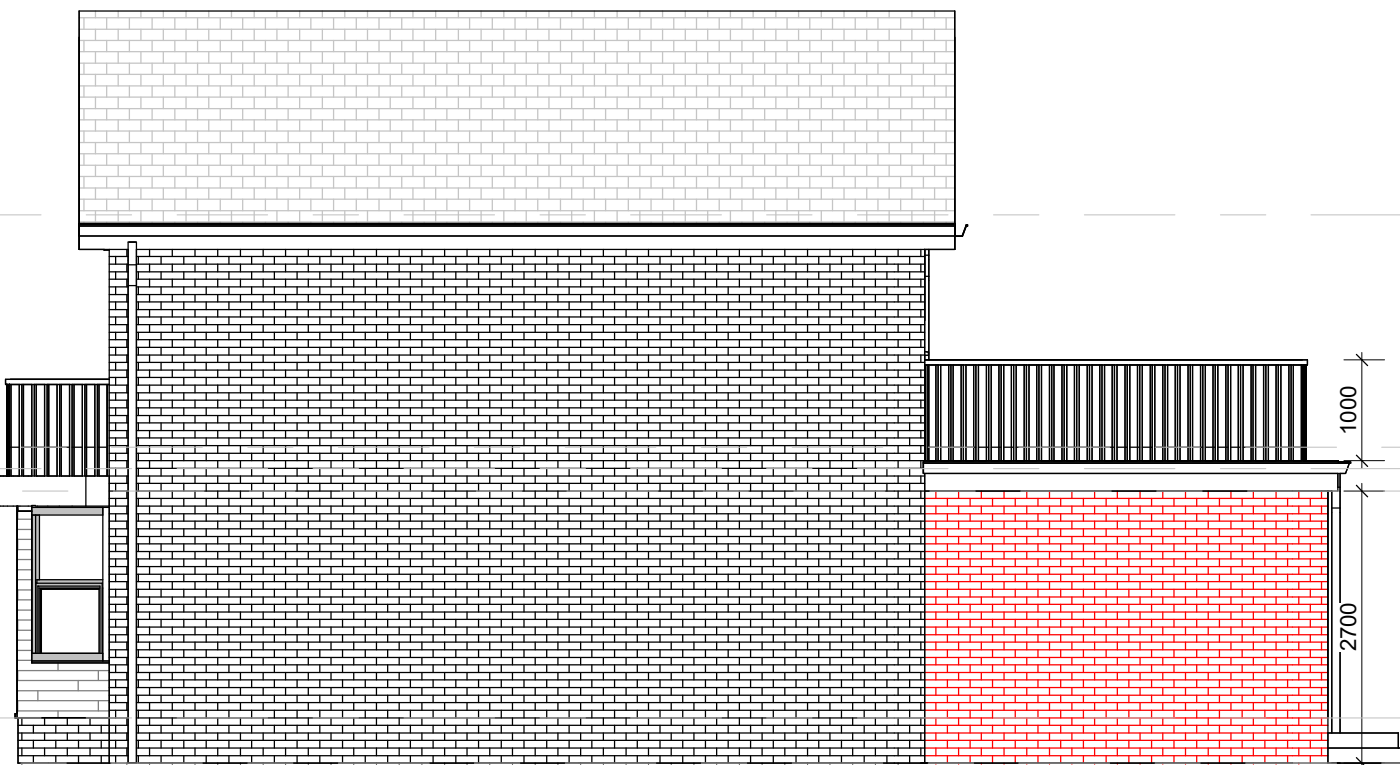


Proposed Right Side Elevation
1 : 75

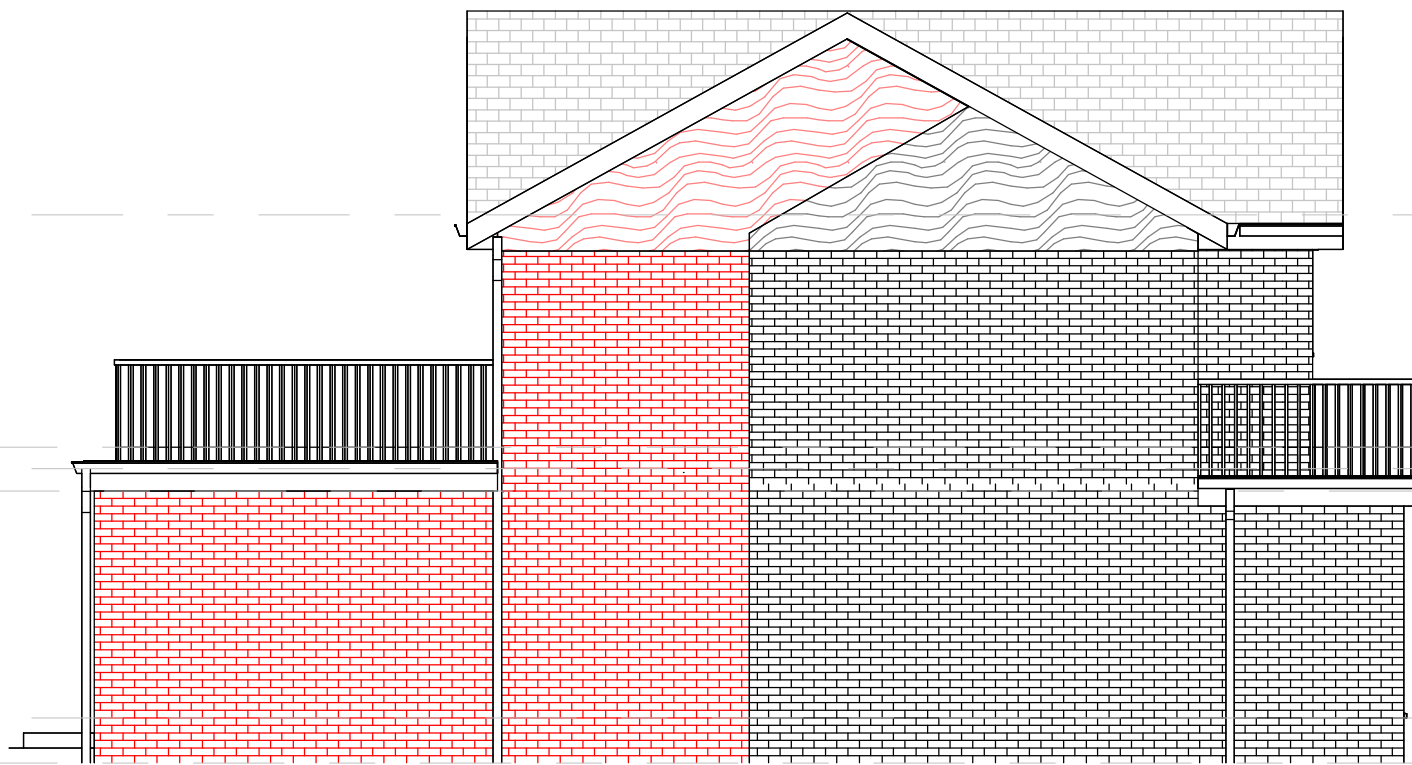


Proposed Left-Side Elevation
1 : 75




Proposed Rear Elevation
1 : 75

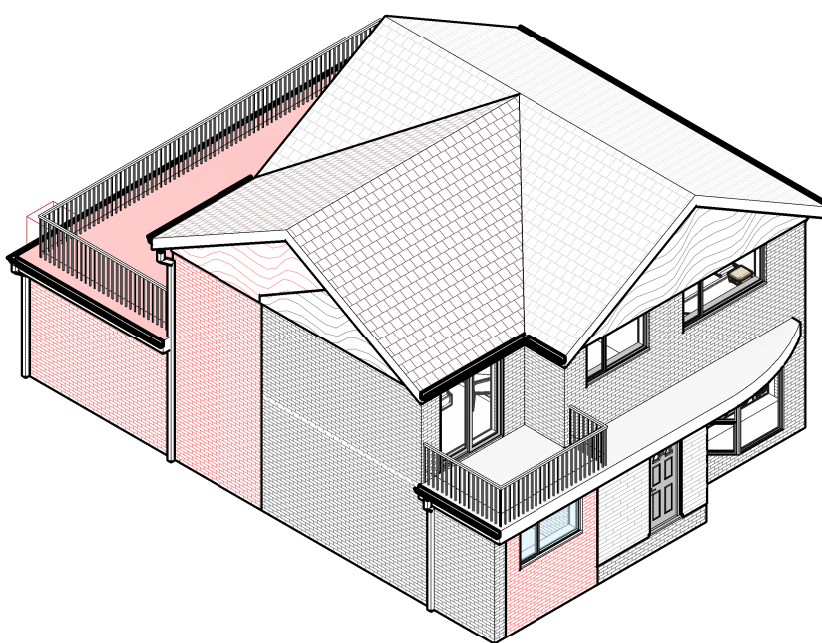


Proposed Front-Left 3D View

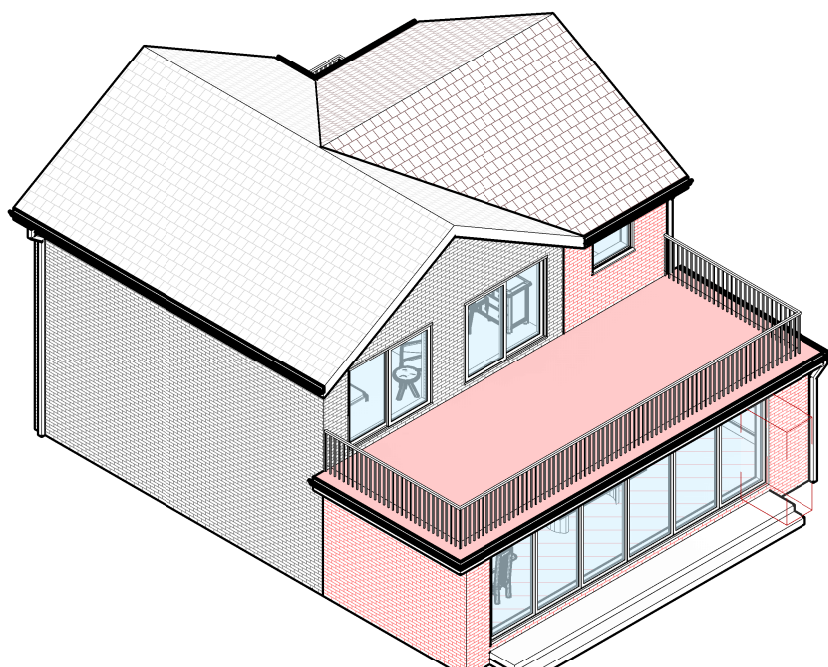

Proposed Rear-Right 3D View

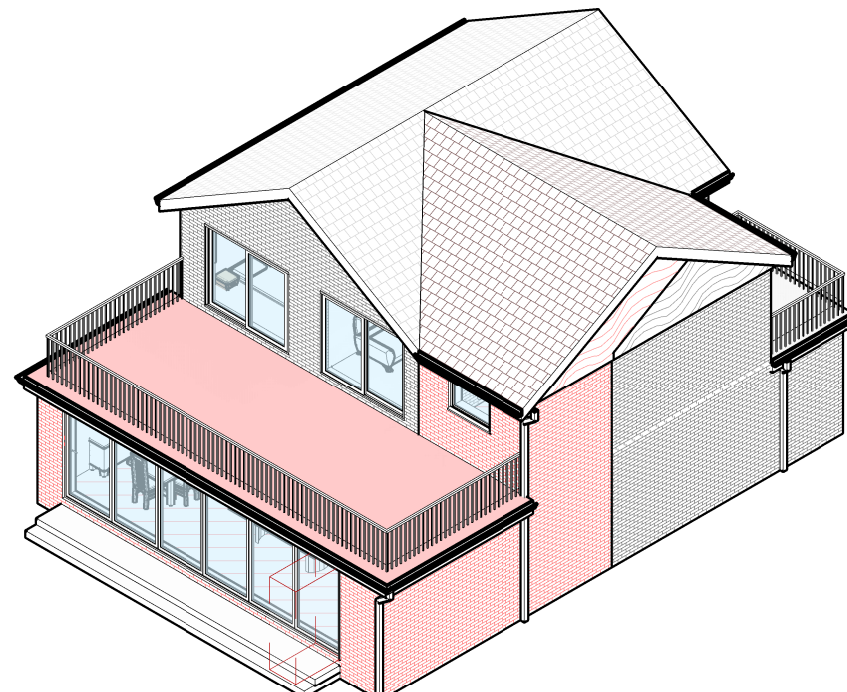

Proposed Rear-Left View

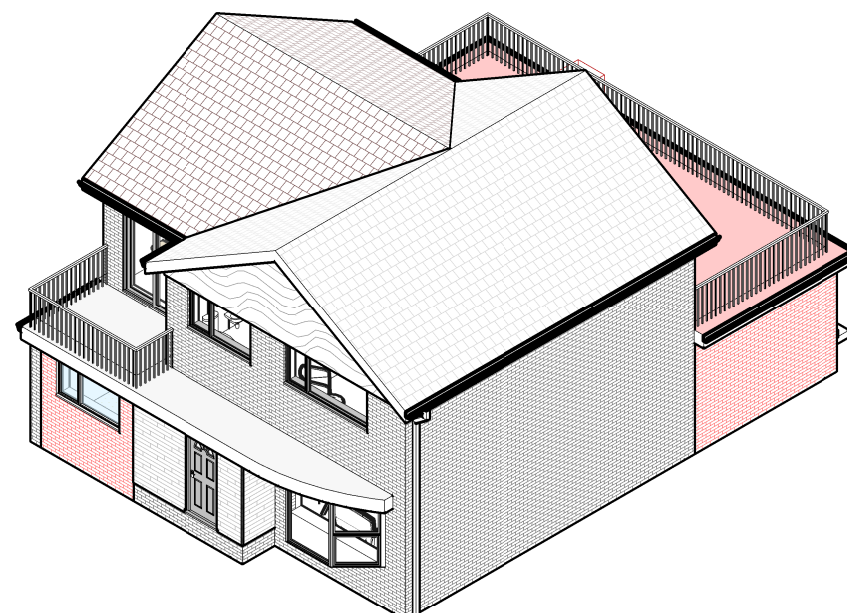

Proposed Front-Right View