


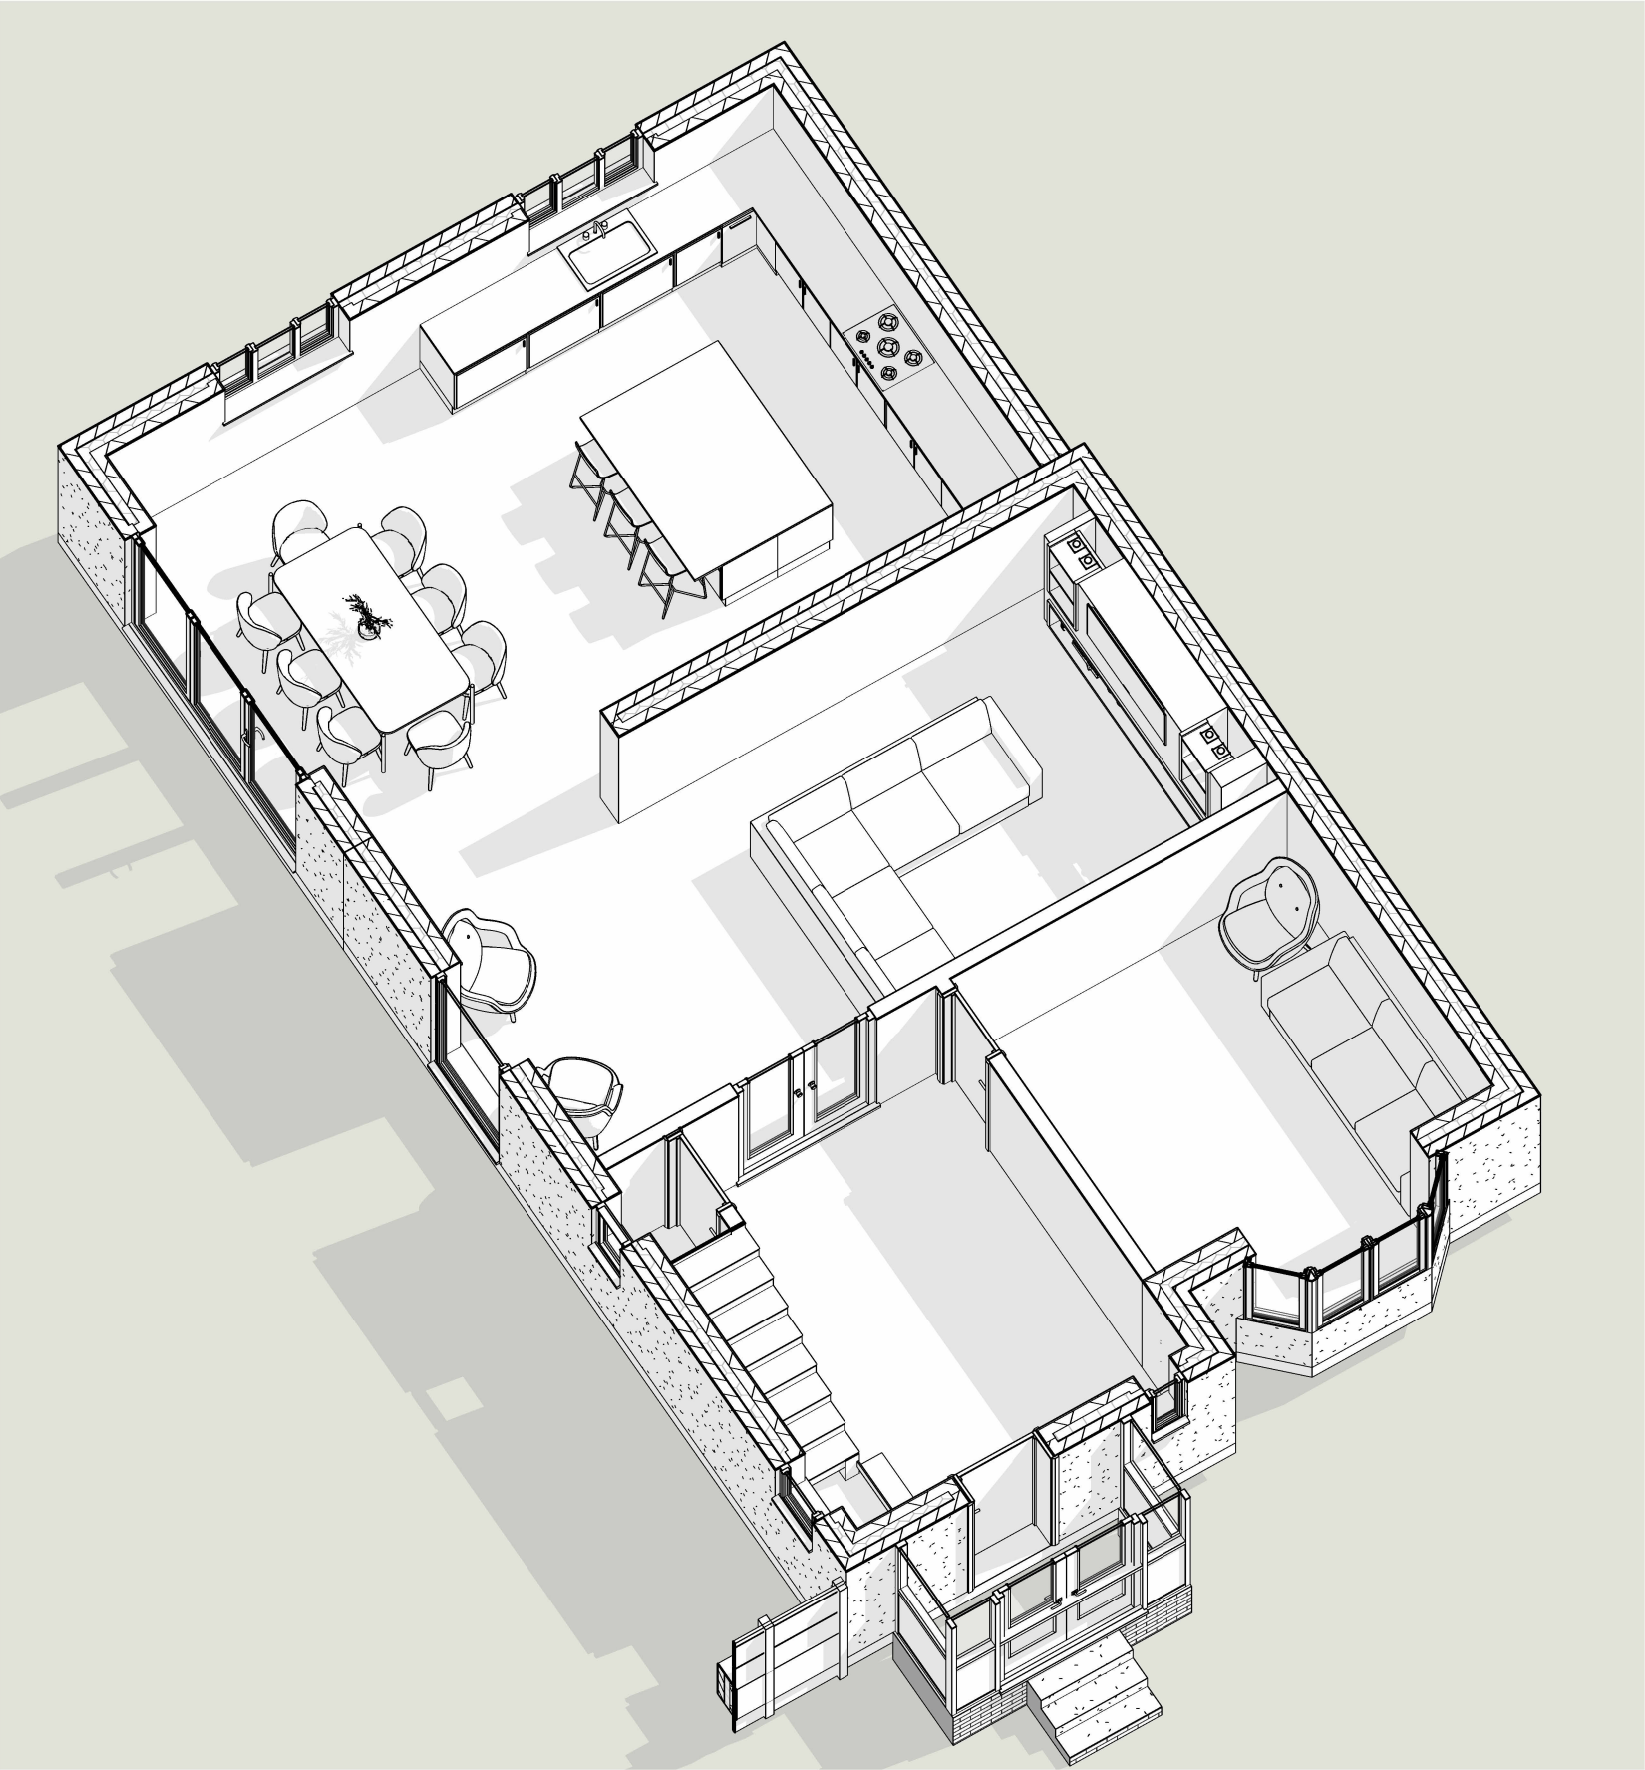

THIS DRAWING IS THE COPYRIGHT OF MD DESIGN CONSULTANCY. DO NOT SCALE FROM THESE DRAWINGS. ALL LEVELS/DIMENSIONS TO BE CHECKED ON SITE PRIOR TO WORKS COMMENCING. REPORT ALL DISCREPANCIES TO CLIENT/DESIGNER.

CIAT

affiliate



MD DESIGN
CONSULTANCY
07728417797
dabeer@mddesigns.co.uk

**Proposed Single Storey Extension &
Internal Alterations**
37 Bland Rd Prestwich, Manchester M25
9WG

3D Plan
(DR) A203

Project Number
100

Client Name
Ari Ranj

Drawn By
MDR

Rev	Description	Date
A	Submitted for planning approval	24.02.26

Revision **A**