


Location Plan

Site Address: 71, Thatch Leach Lane, Whitefield, M45 6EN

Date Produced: 01-Jul-2025

Scale: 1:1250 @A4

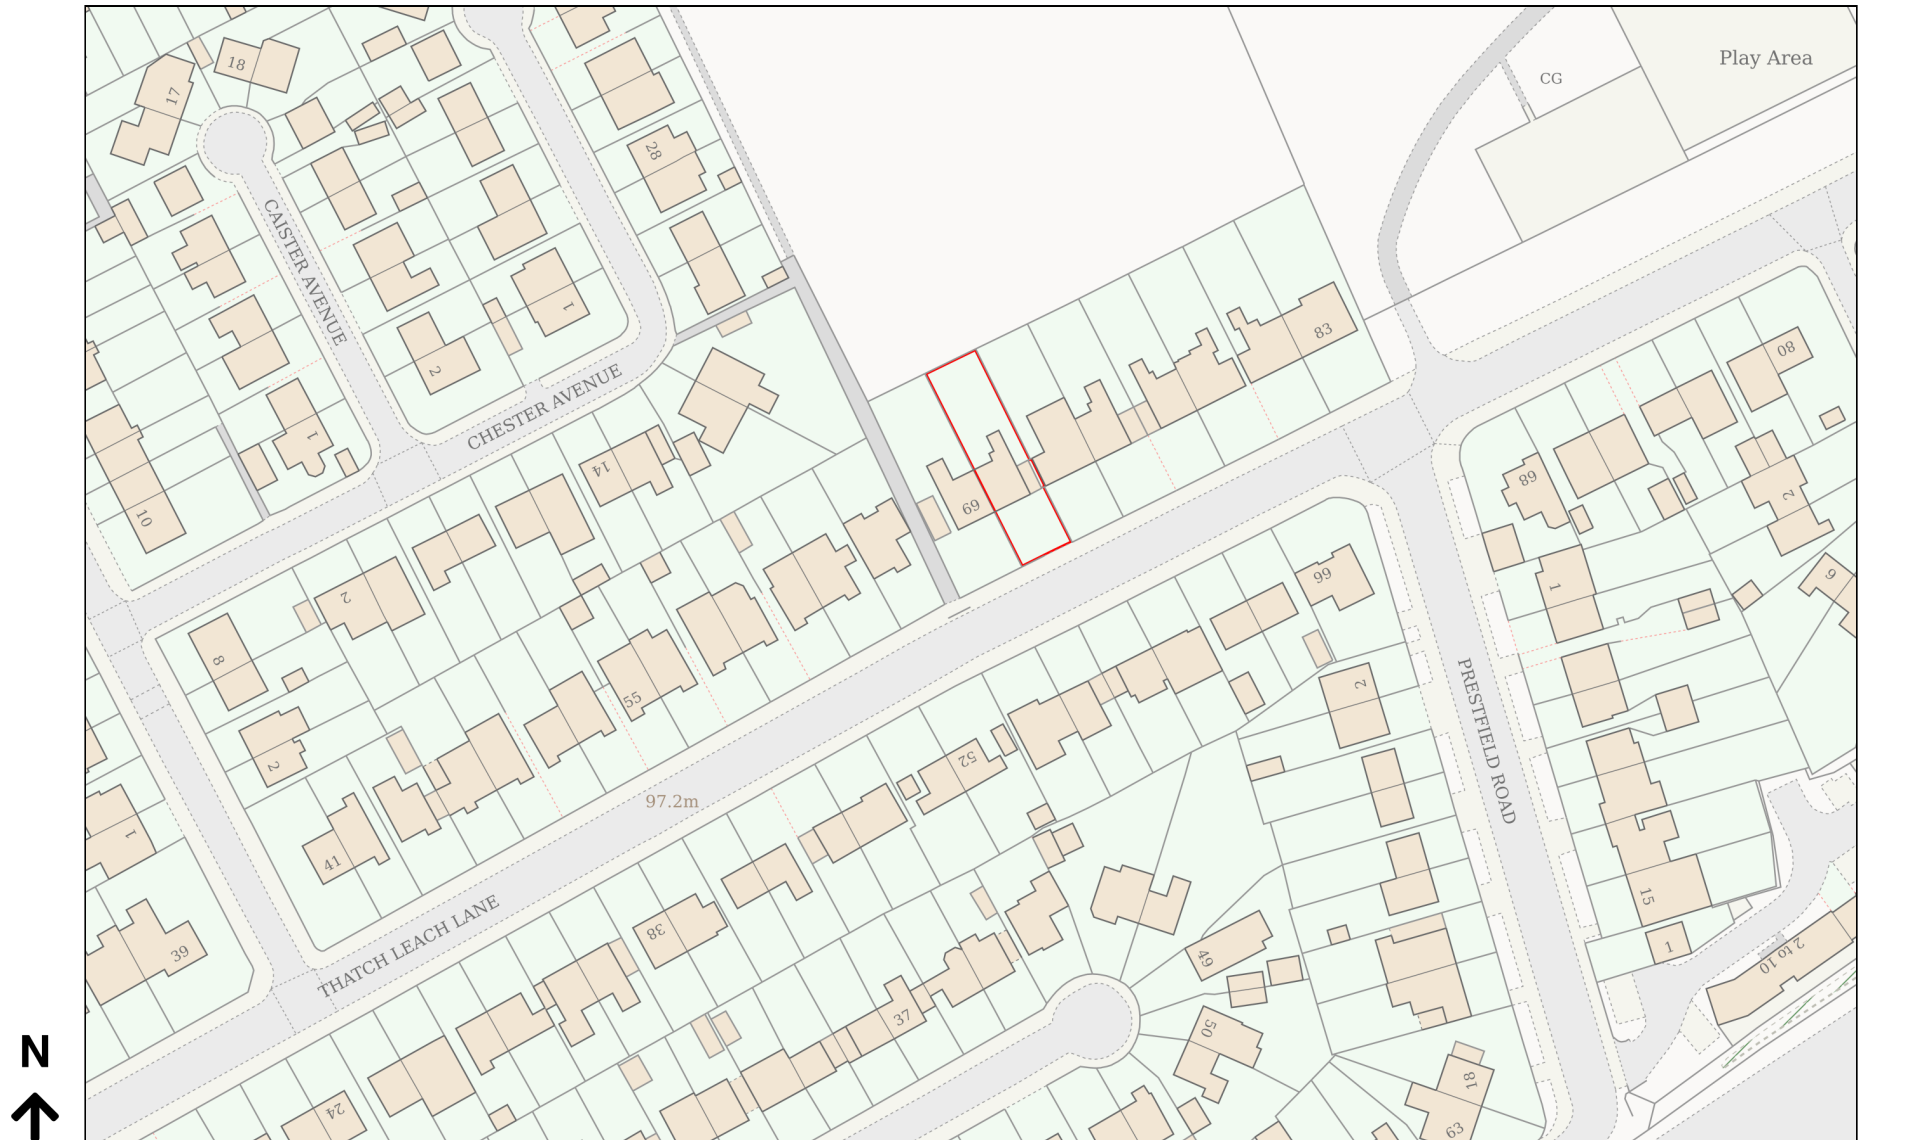

Planning Portal Reference: PP-14142759v1

0 50
Metres