


This drawing is protected by copyright and the information contained therein is the property of William McCall.
The drawing must not be copied and the information contained therein may not be used or disclosed without written permission of and in the manner permitted by William McCall.

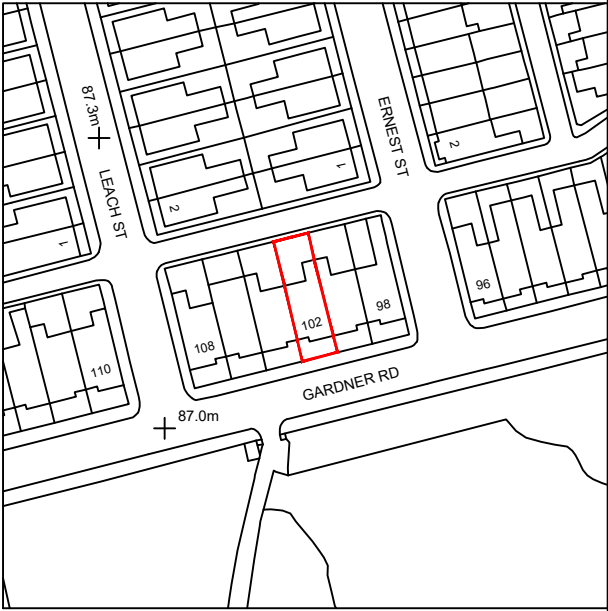

Location Plan (1:1250)
0 1 2 3 4 5 6 7 8 9 10M
Scale 1:200@ A3



Stage :-		Lawful Development	
Project Title :-		Proposal to Replace Pitched Roof with Flat Roof on Existing Rear Extension	
Drawing Title :-		Site & Location Plans	
Client :-		Space Whisperer	
Drwg No :-		Date :-	Rev :-
06/25/62		June '25	
Scale :-		Drawn:-	Checked :-
1:200 & 1:1250@A3		SCM	
Site Address :-		102 Gardner Road, Prestwich, Manchester M25 3JE	