





1. Level 0 - Layout Plan
1 : 100

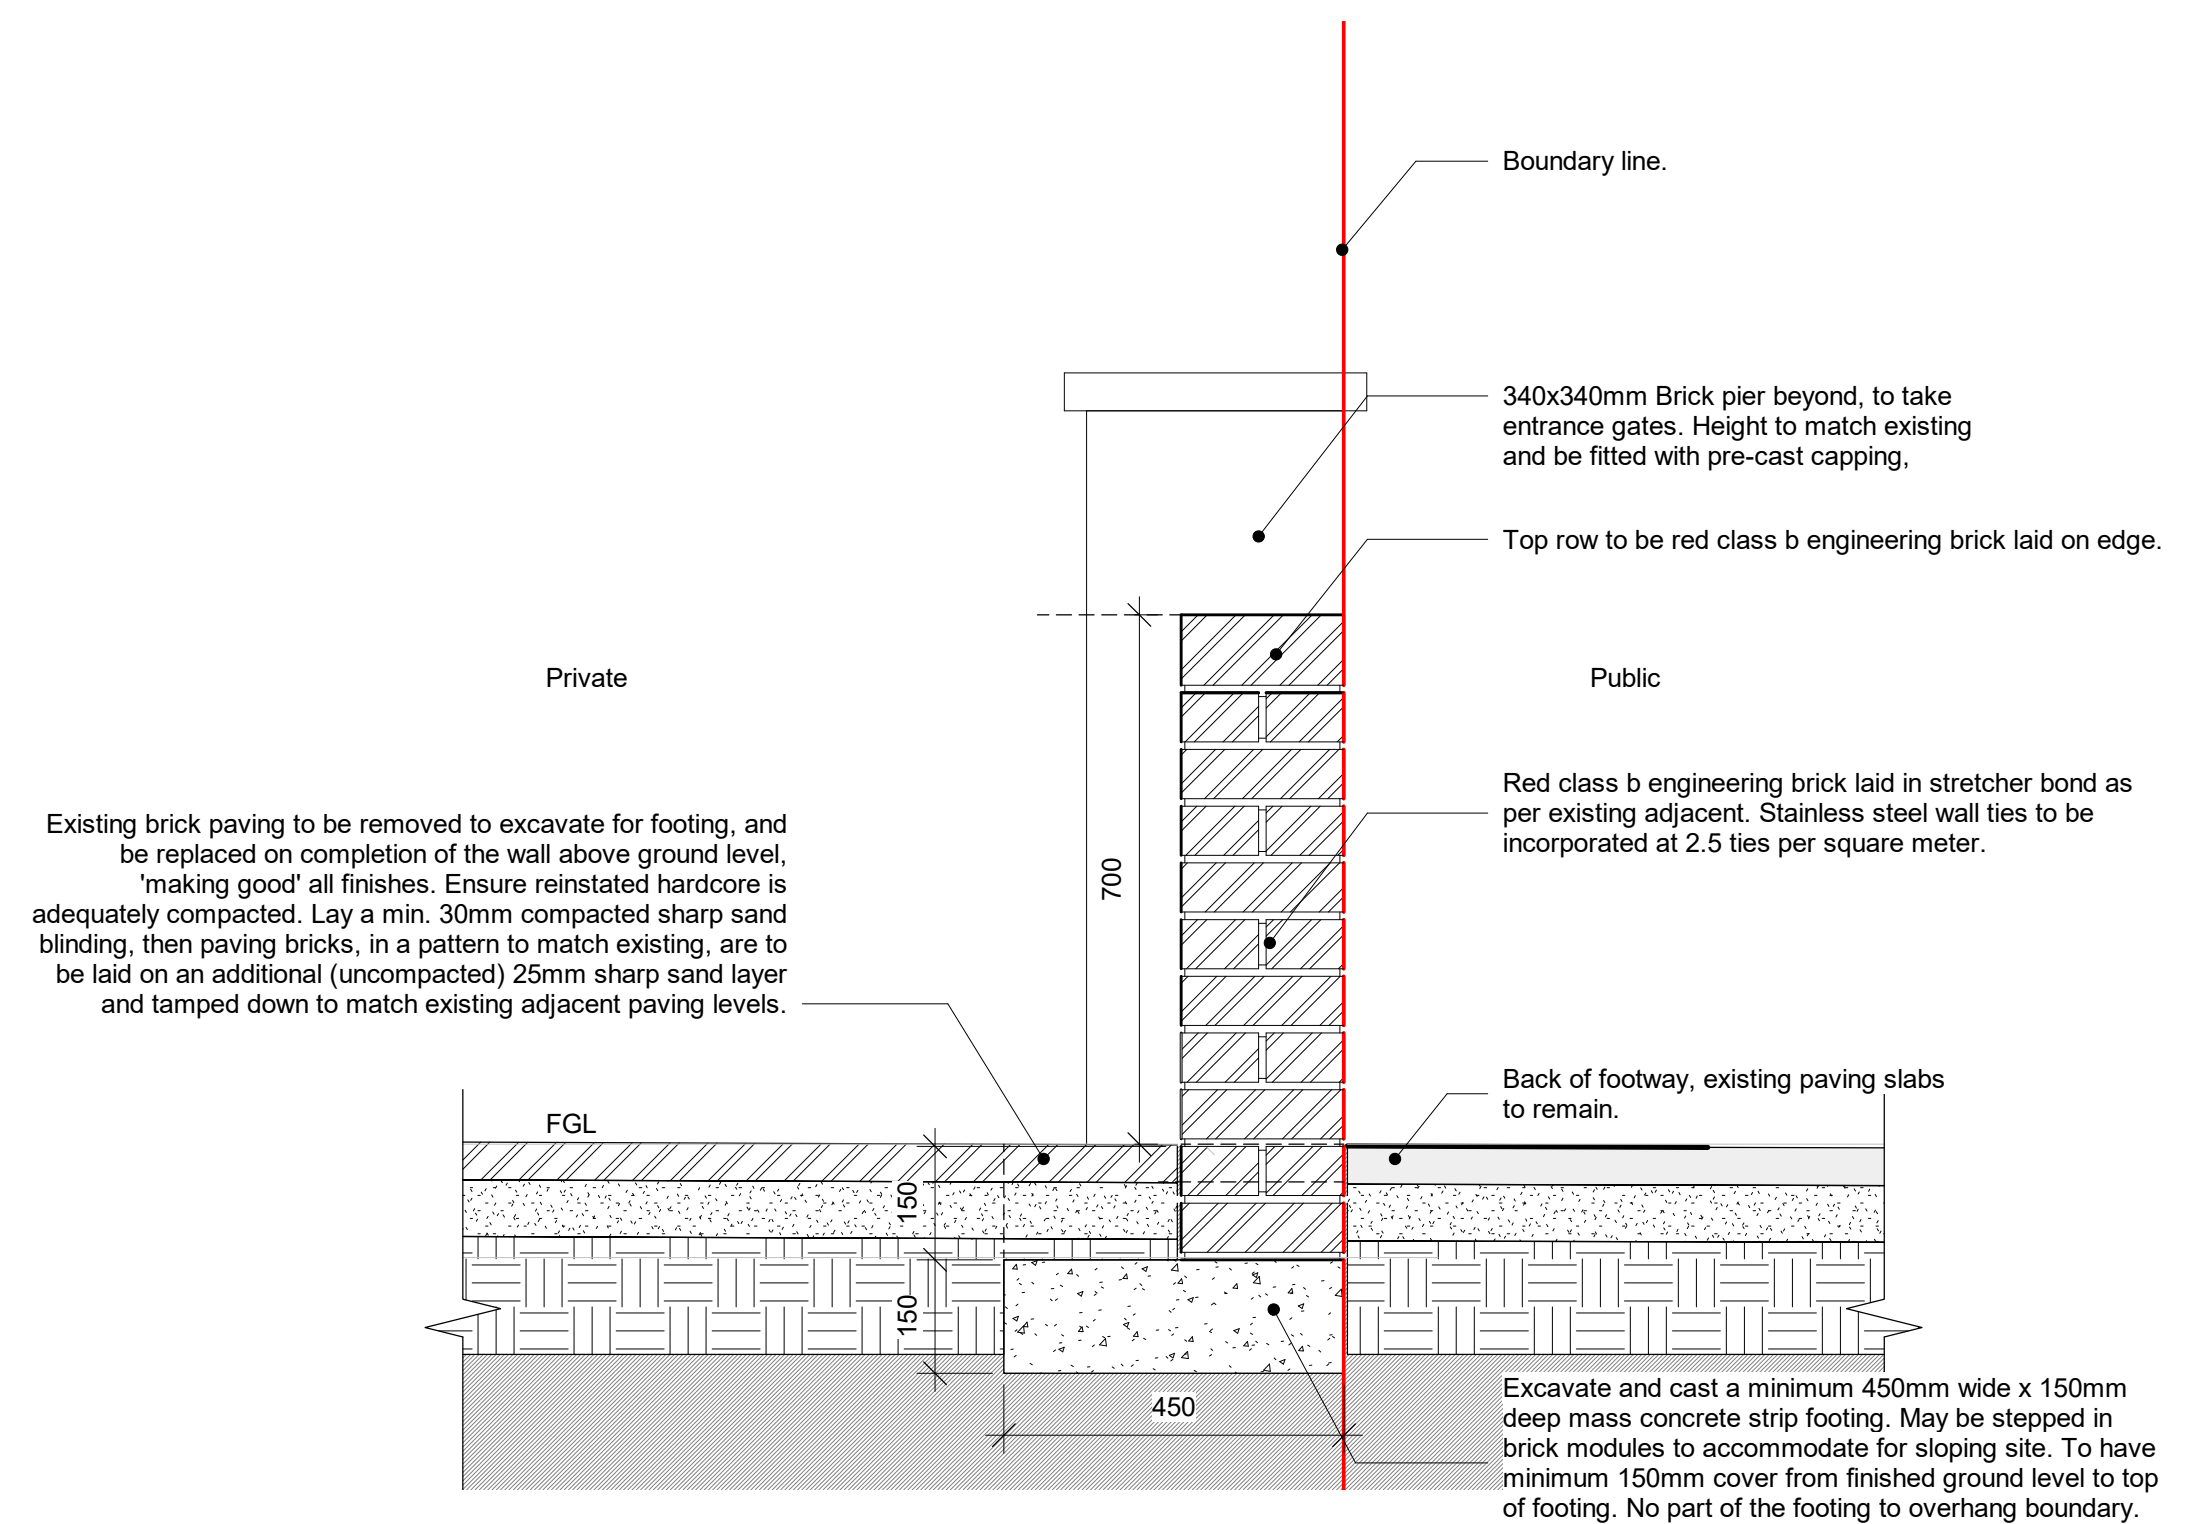

2. Section XX Through Front Wall
1 : 10



3. 3D - Proposed - Front

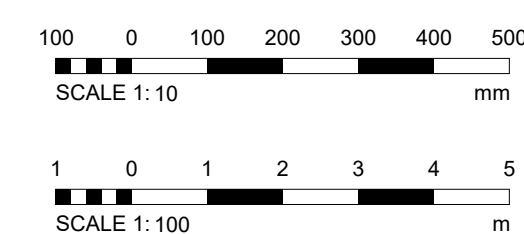

PROJECT	SCALE @ A1	DATE	DRAWN BY
68-70 Bury New Road	As indicated	23 NOV 23	PY
CLIENT	STATUS	PROJECT NO.	REV
J Khan	PLANNING	DA21041.1. 004.	6
TITLE	NOTES		
Proposed Layout Plan	THIS DRAWING MUST NOT BE REPRODUCED WITHOUT WRITTEN CONSENT OF DEBTAL ARCHITECTURE. ALL DIMENSIONS AND MATERIALS TO BE USED SHALL BE CHECKED AND CONFIRMED BY THE ARCHITECT. ANY CHANGES TO BE MADE TO THE DRAWING SHALL BE MADE IN ACCORDANCE WITH THE ARCHITECT'S INSTRUCTIONS. ALL DIMENSIONS TO THIS DRAWING SHALL BE IN ACCORDANCE WITH THE ARCHITECT'S INSTRUCTIONS. ALL DIMENSIONS TO THIS DRAWING SHALL BE IN ACCORDANCE WITH THE ARCHITECT'S INSTRUCTIONS.		