
0.5 0 0.5 1 1.5 2 2.5
SCALE 50 m
1:

1 0 1 2 3 4 5
SCALE 100 m
1:

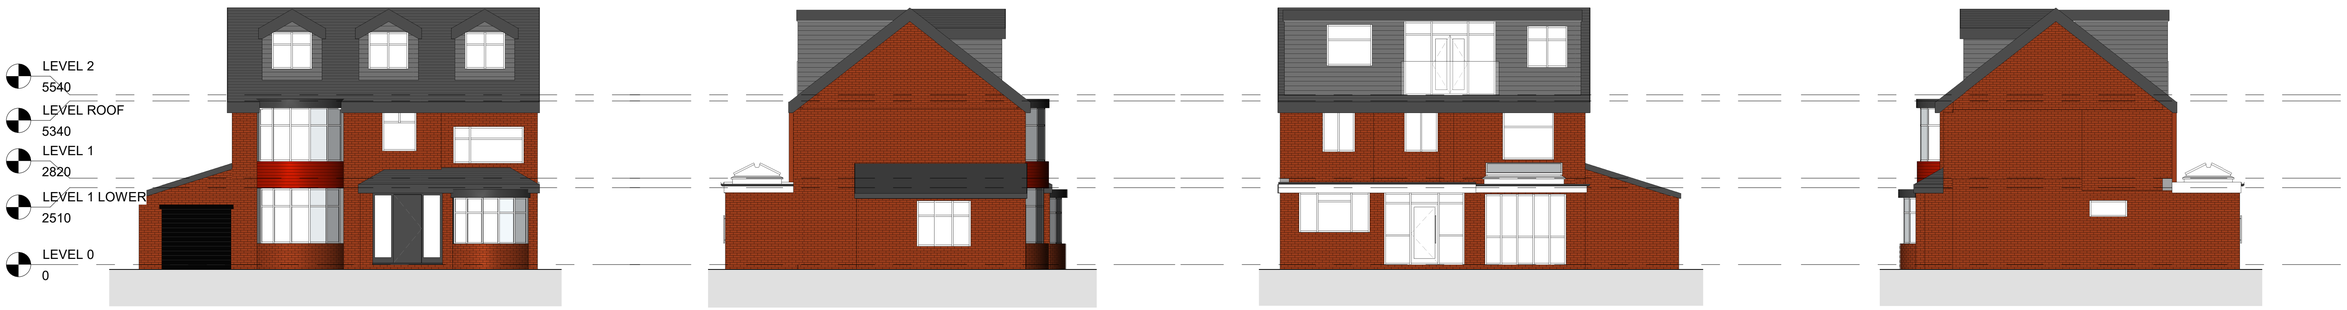


1 Front - Proposed
1 : 100


2 Left Side - Proposed
1 : 100

3 Rear - Proposed
1 : 100

4 Right Side - Proposed
1 : 100

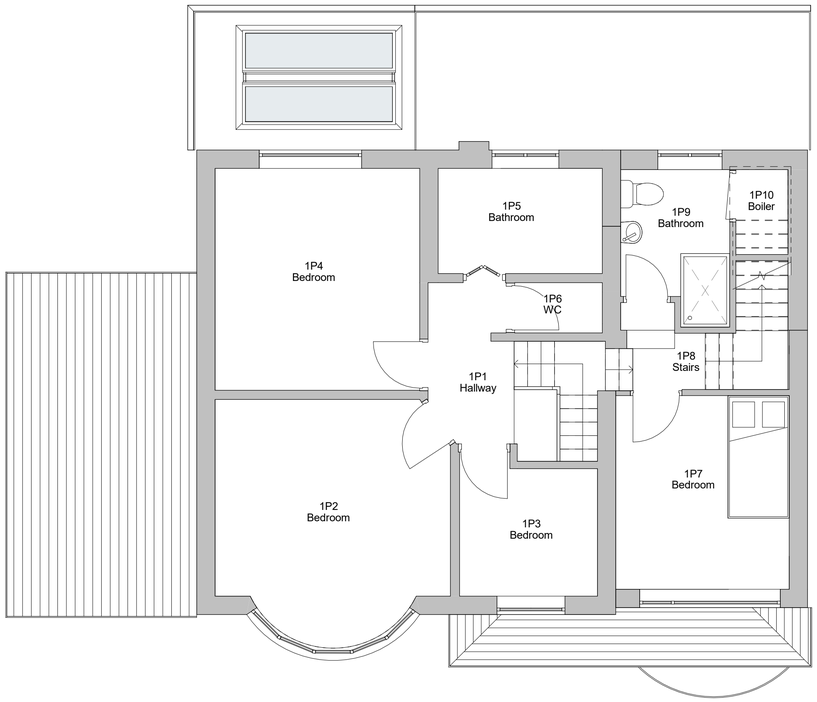

6 Level 1 - Proposed
1 : 50

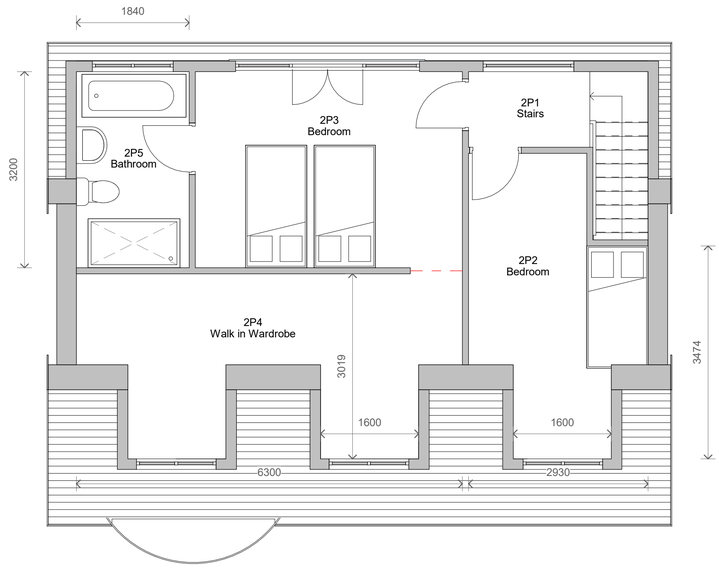

7 Level 2 - Proposed
1 : 50

No.	Description	Date
1	Revised Design	09/09/2020

PROJECT
5 Woodhill Grove

TITLE
Proposed Plans and Elevations

CLIENT
Mr & Mrs Steinhaus

STATUS
DESIGN

DRAWN BY	DATE	SCALE (@ A1)
SG	03/09/2020	As indicated

PROJECT NUMBER	DRAWING NUMBER	REV
GGS20052	003	1

GOLD SKETCH
S T U D I O S
www.goldsketch.co.uk info@goldsketch.co.uk 0161 792 9595

NOTES
COPYRIGHT - ALL RIGHTS RESERVED.
THIS DRAWING MUST NOT BE REPRODUCED WITHOUT PRIOR WRITTEN CONSENT.
DRAWING TO BE USED FOR THE STATUS INDICATED ONLY.
ALL DIMENSIONS AND SETTING OUT SHALL BE CHECKED AND CONFIRMED ON SITE. ANY DISCREPANCIES TO BE REPORTED TO THE DESIGNER PRIOR TO THE COMMENCEMENT OF ANY WORK. ALL WORK AND MATERIALS TO BE IN ACCORDANCE WITH CURRENT STATUTORY REGULATIONS, APPROVED CODES OF PRACTICE AND BRITISH STANDARDS. ALL DIMENSIONS ON THIS DRAWING ARE IN MILLIMETRES UNLESS OTHERWISE STATED.