


DRAWING PRODUCED FOR
PLANNING PURPOSES ONLY.

DO NOT SCALE FROM THIS
DRAWING

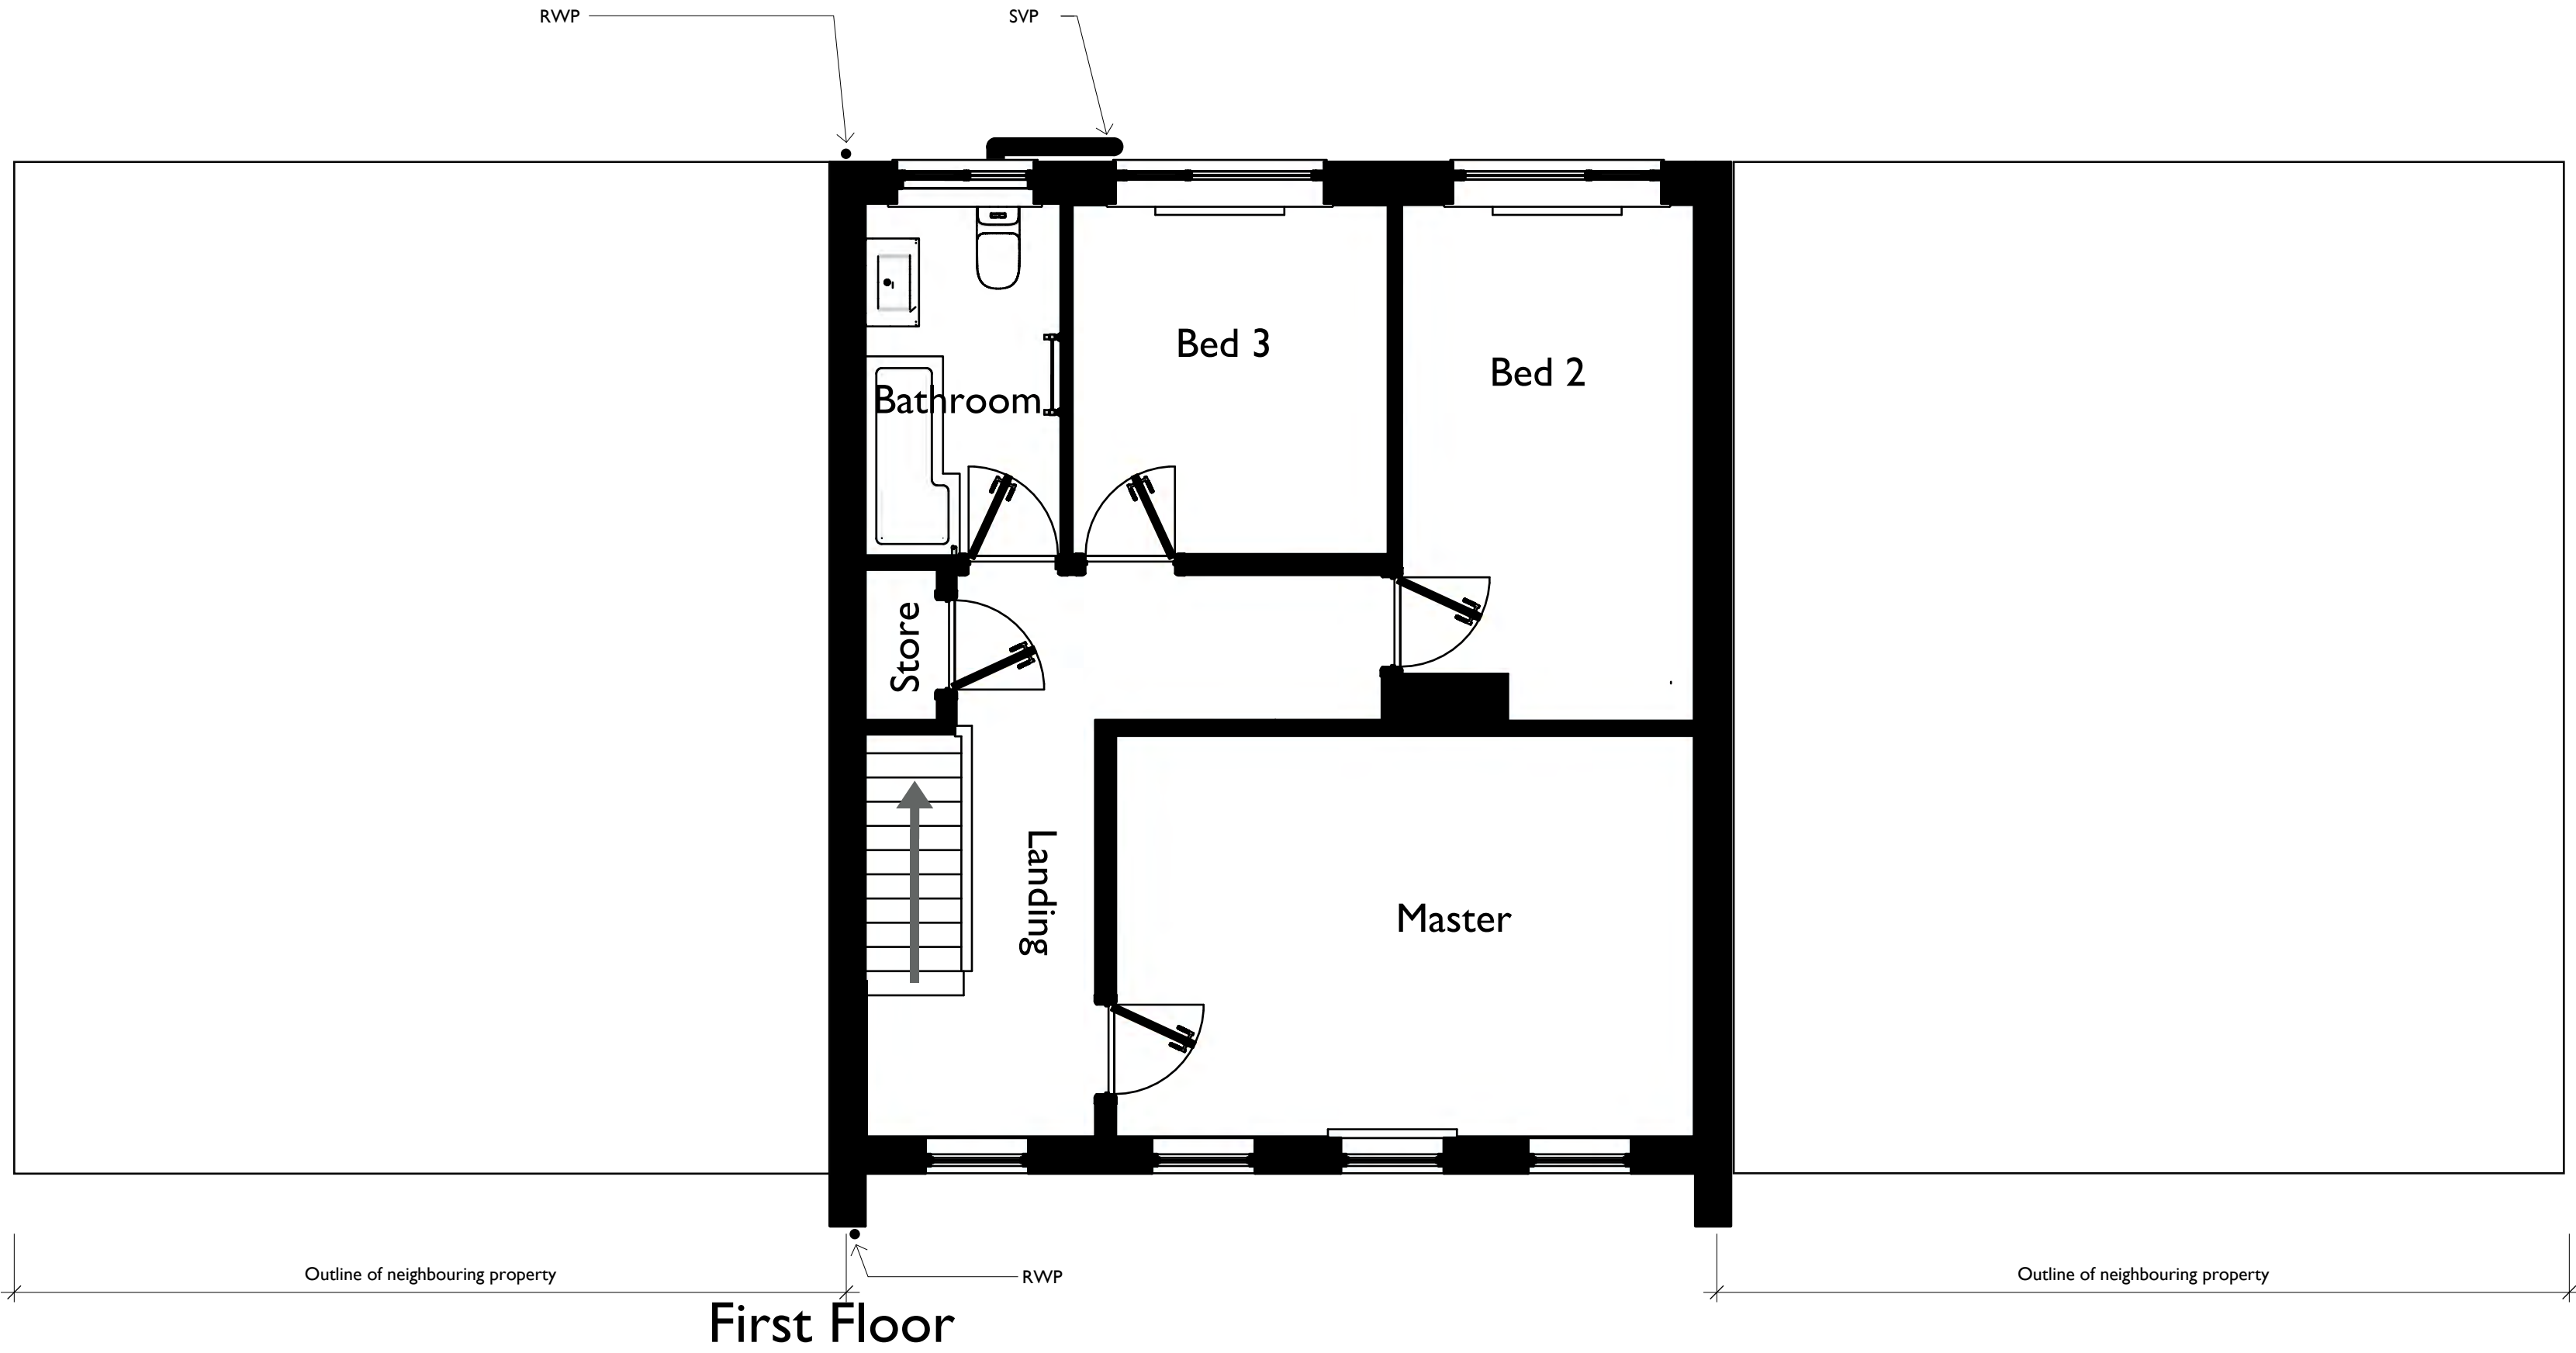

Architecture &
Interior Design

15 Springside View
Bury, BL8 4LU
Tel: 0161 704 4069

Company No. 13615864

hello@homeorganise.me

<https://www.homeorganise.me>

CLIENT
Mr Cryer & Mrs Carr

PROJECT
19 Holcombe Lee
Ramsbottom, Bury
BL9 0QR

DRAWING TITLE:
Existing Building Plans

DRAWING NUMBER: 0015/01_03
REV: -

DATE:
04/05/23

Scale @ A1
1:50

