


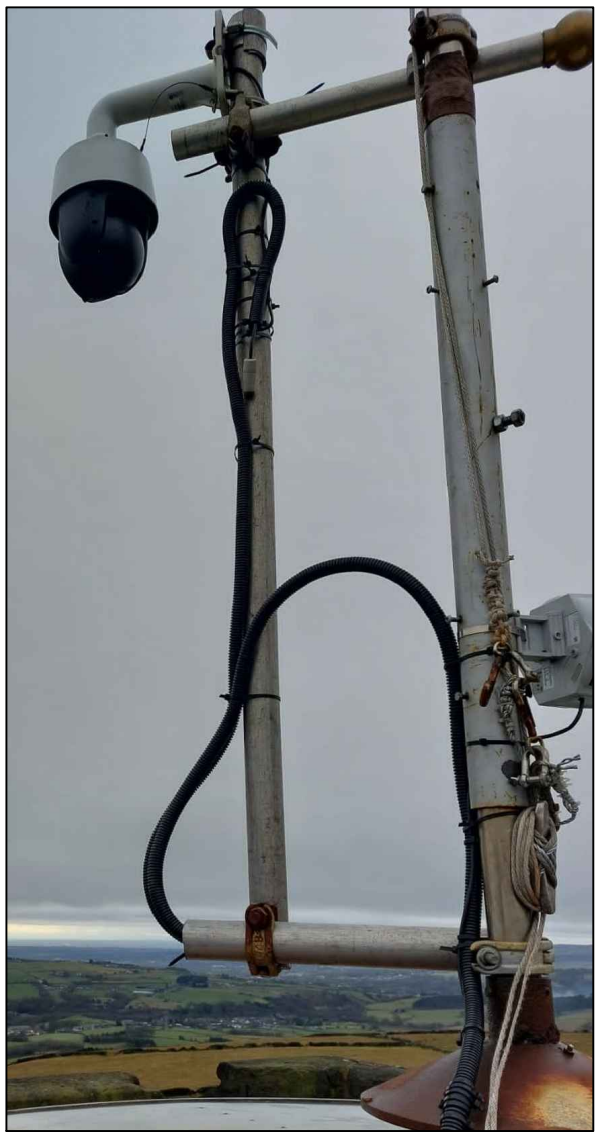

Notes
1) Figured dimensions to be taken. Do not scale dimensions. Contractors must verify all dimensions on site before preparing shop drawings or commencing any work.
2) Copyright © This drawing must not be reproduced without the permission of Proffitts CIC
3) Reproduced from 1998 Ordnance Survey mapping with permission of the controller of HMSO.

DATE	REVISION NOTES	ISSUE	CHKD
27.02.23	v1- detail to the camera fixing		

DESIGN | PLANNING | TENDER | CONTRACT

Proffitts
Investing in Communities

PROFFITTS - INVESTING IN COMMUNITIES
email: communities@proffittscic.com
twitter: @proffittscic
www.proffittscic.com

CLIENT: Bury MBC			
PROJECT: Peel Tower			
TITLE: Elevation of Cameras			
SCALE: 1:125@A3	DATE: Nov 22	DRAWING NO.: EL01 v1	
DRAWN BY: RG	CHECKED BY: MP	PROJECT CODE: Peel	ISSUE