


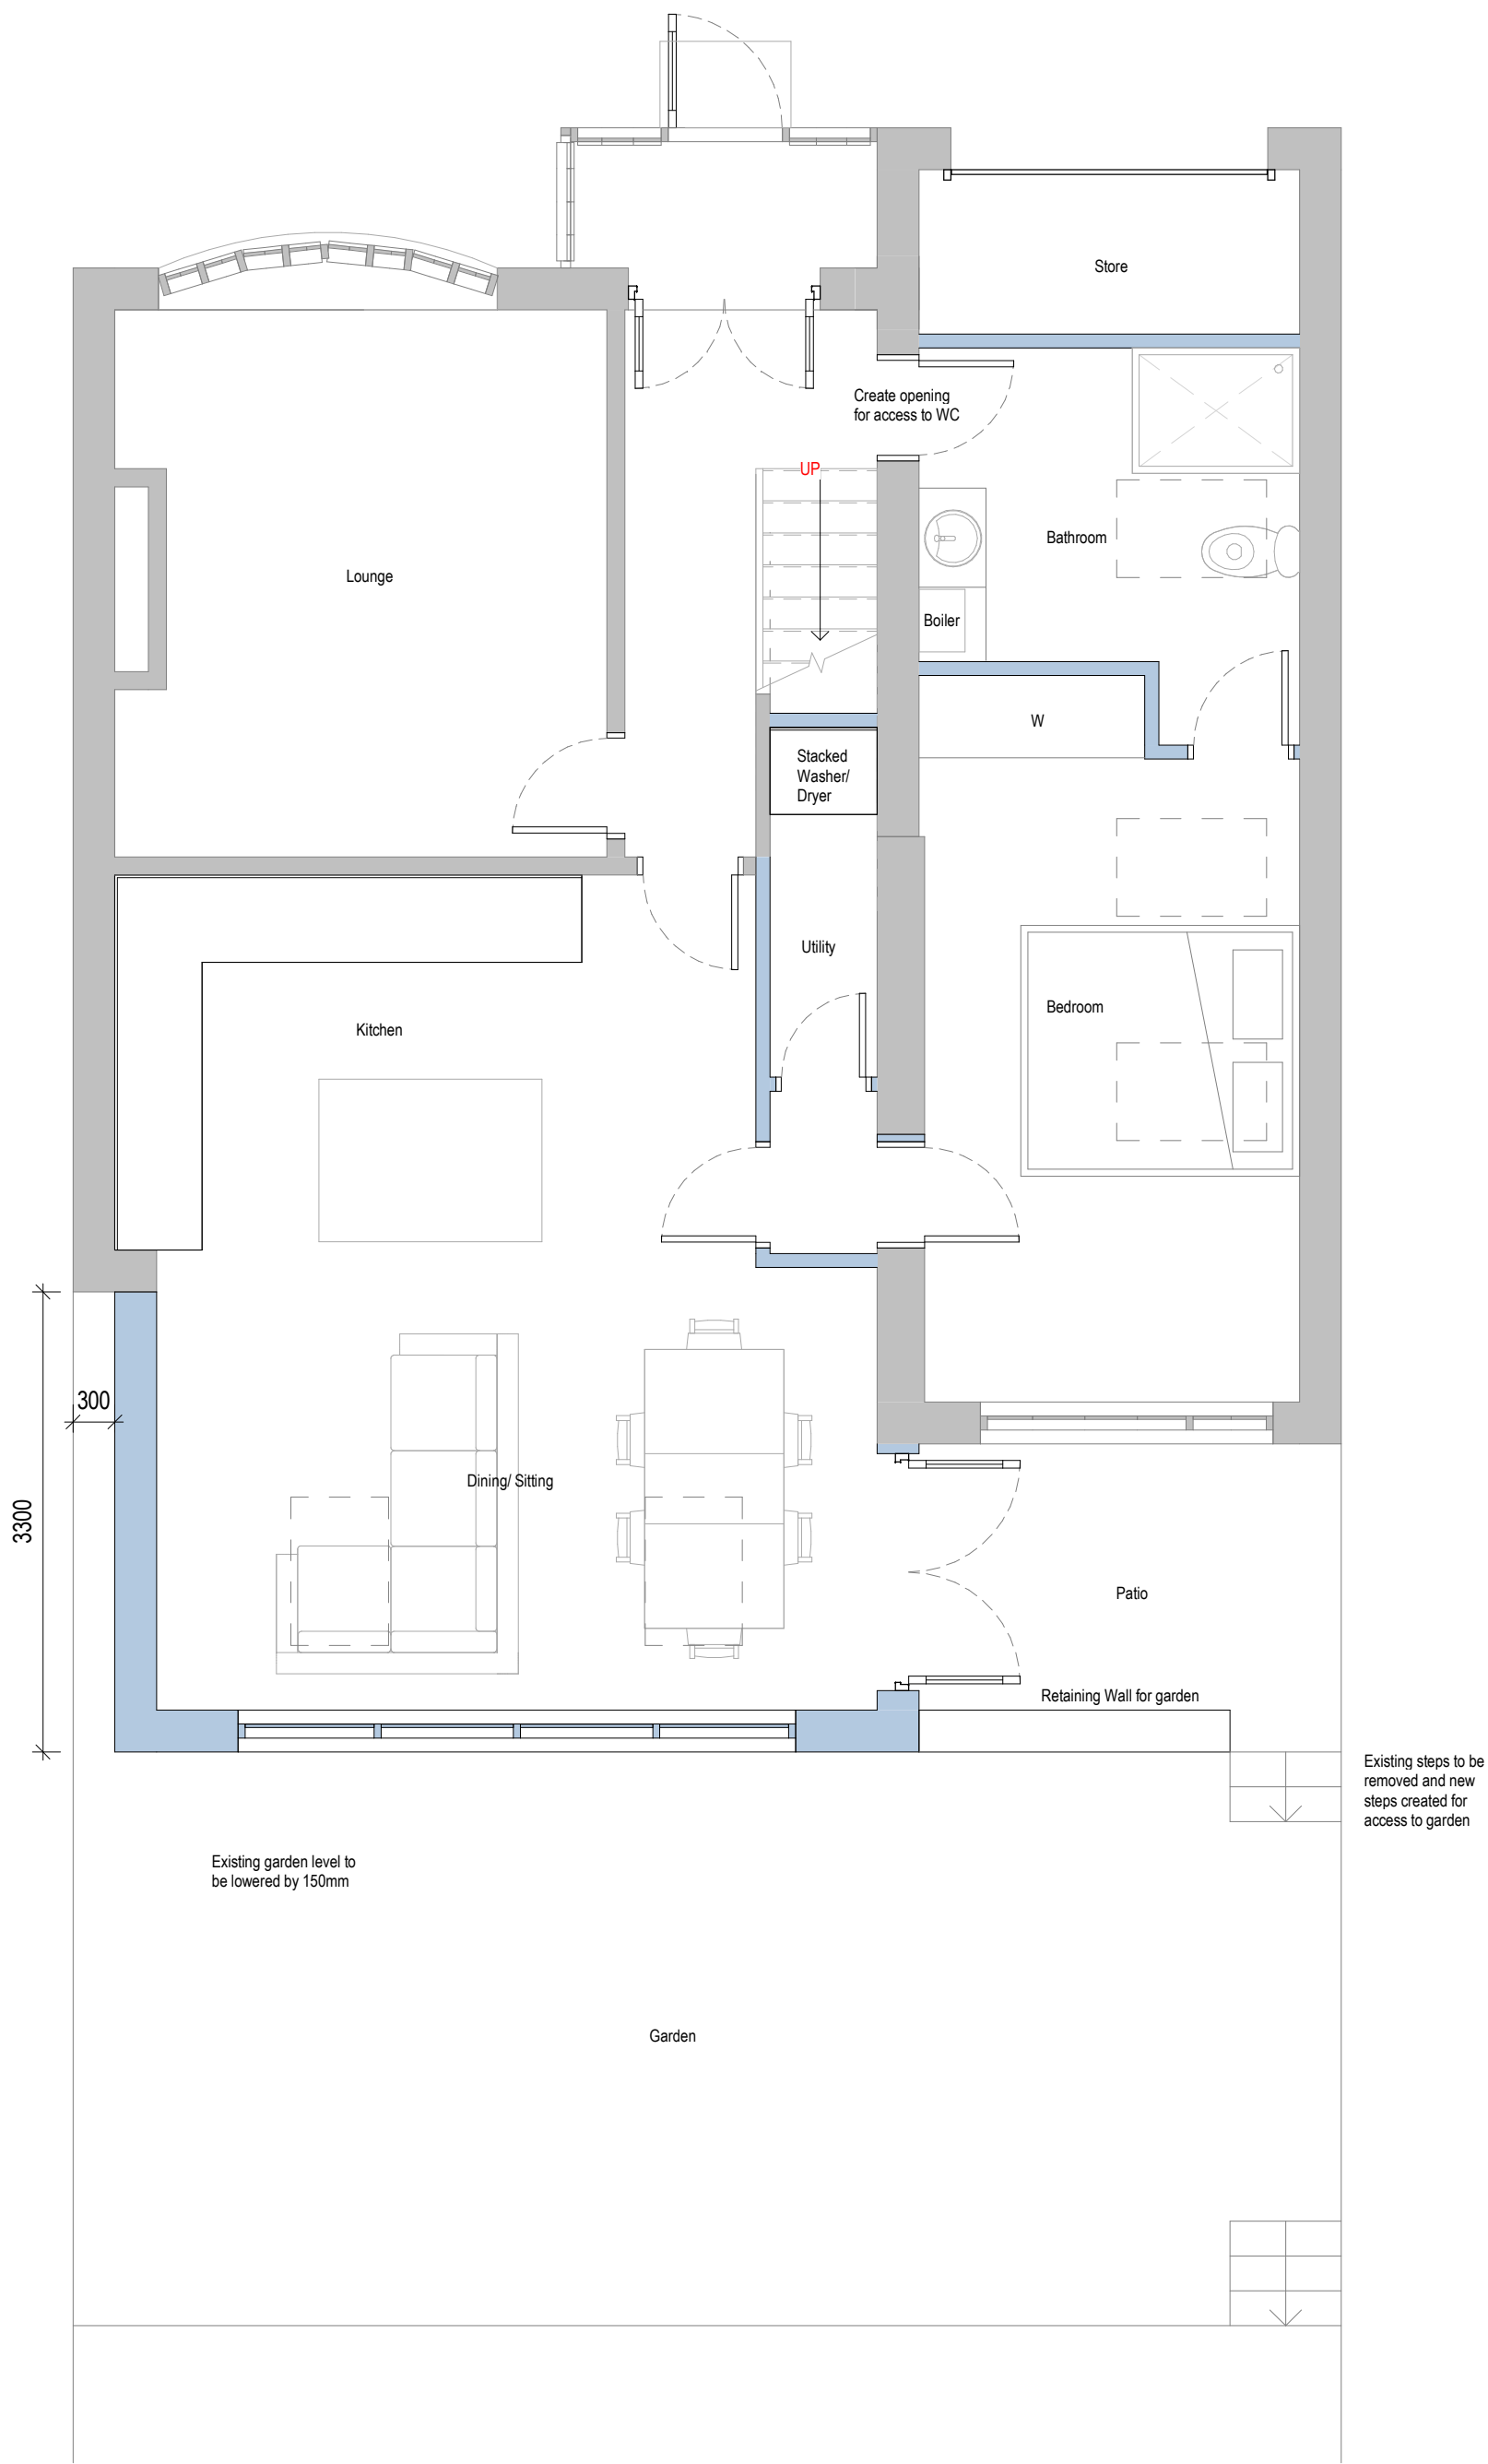

1: PROPOSED GROUND FLOOR PLAN OPTION 1

1 : 50

01

0.000 m
LEVEL 00




2: PROPOSED GA FRONT ELEVATION

1 : 100

01

0.000 m
LEVEL 00

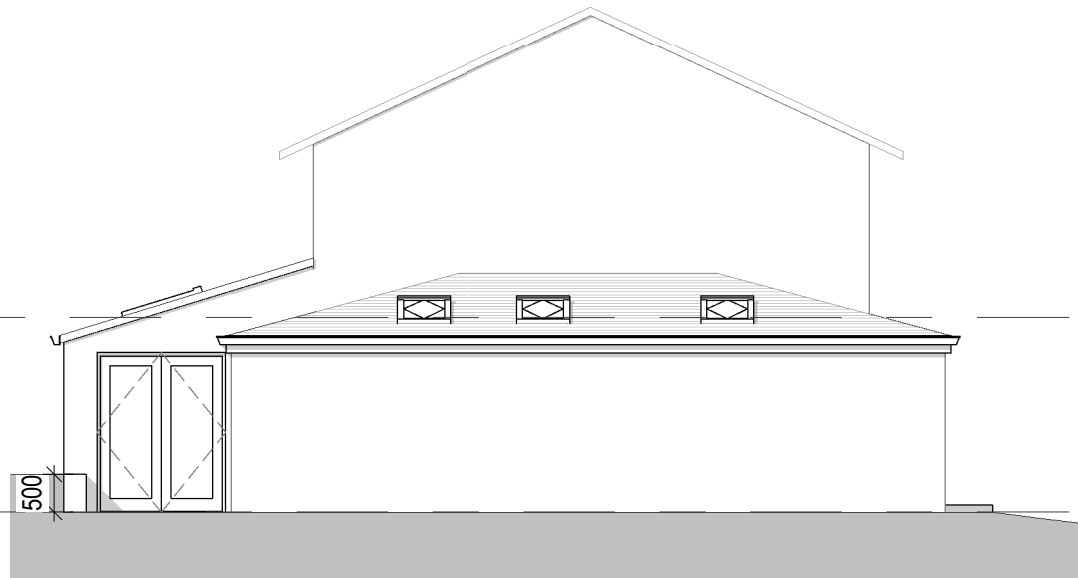

3: PROPOSED GA SIDE ELEVATION

1 : 100

01

0.000 m
LEVEL 00



4: PROPOSED GA REAR ELEVATION

1 : 100

P05	27.09.22	PLANNING ISSUE	GW
P04	30.07.22	Client amendments	GW
P03	12.07.22	Client amendments	GW
P02	05.07.22	Client amendments	GW
P01	30.05.22	First Issue	GW

Rev:	Date:	Description:	By:	Auth:		
Client:						
LINDSAY QUAR						
Project Address:						
13 BLENHEIM CLOSE, BURY BL9 8BY						
Reference:						
Project	Originator	Functional	Spatial	Form	Discipline	Number
22D01 - ZZ - ZZ - XX - DR - A - 2002						
Title:						
PROPOSED PLAN AND ELEVATIONS - OPTION 3						
Status:		Description			Revision:	
Code	PLANNING				Code	P05
Created By:		Authorised By:		Date:		Scale at A2:
GW		MC		May. 22		As indicated