



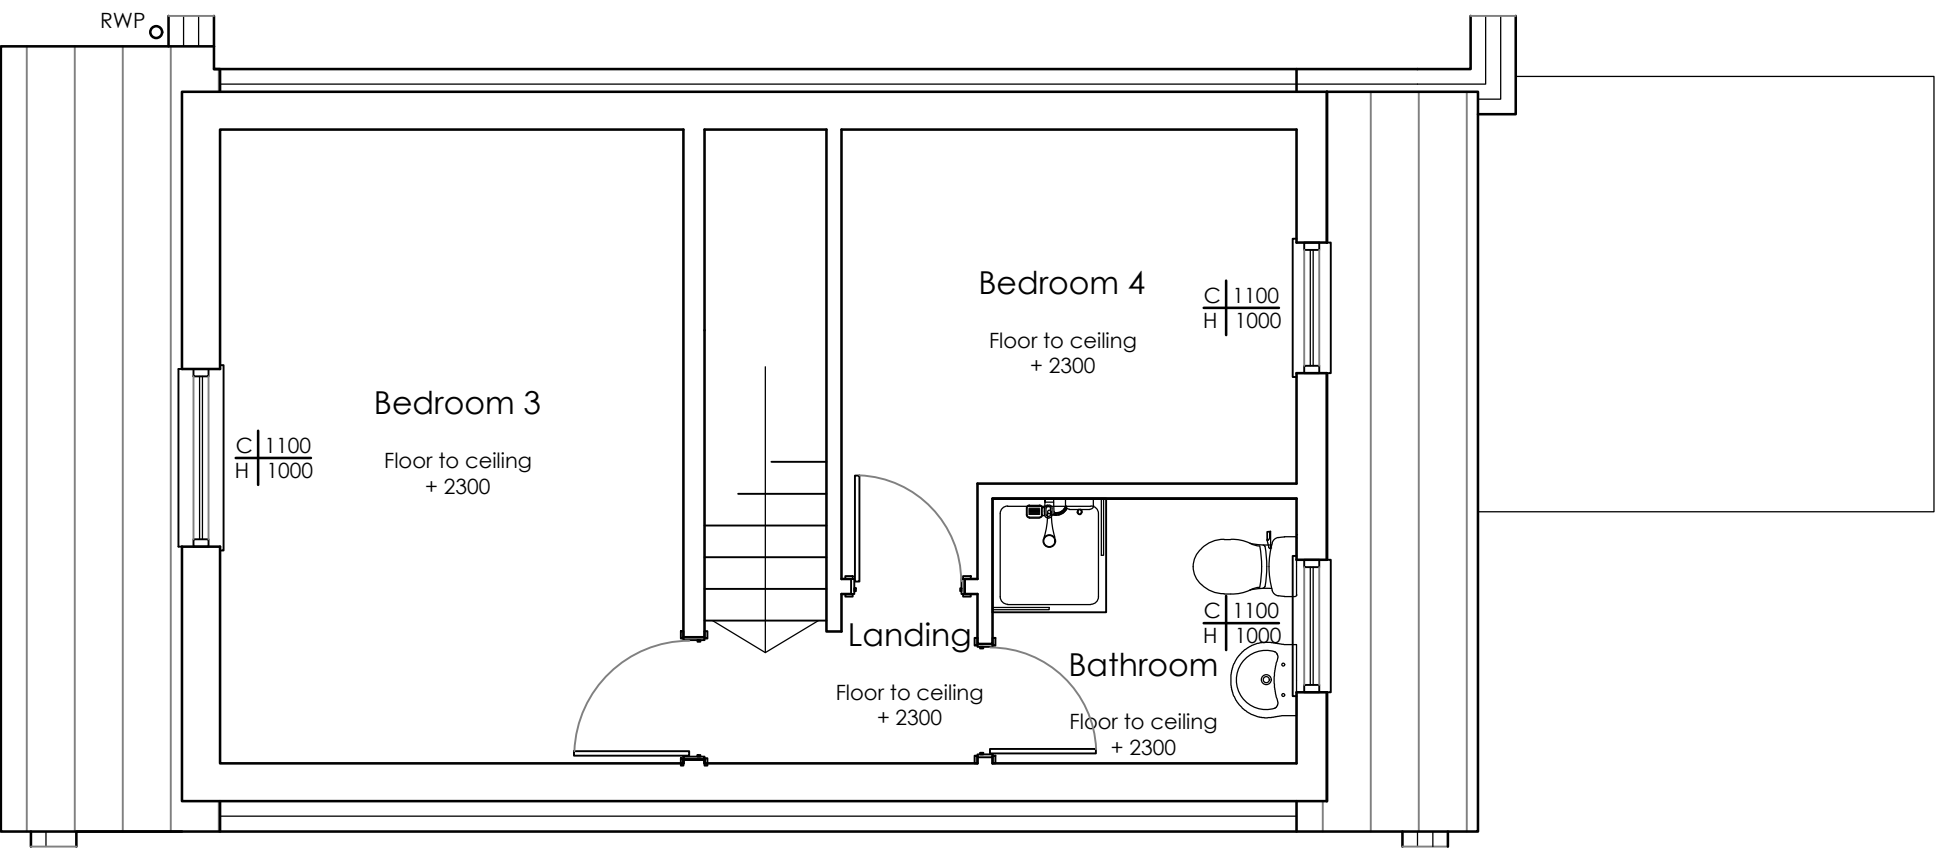

Proposed Loft Plan
Scale: 1:50

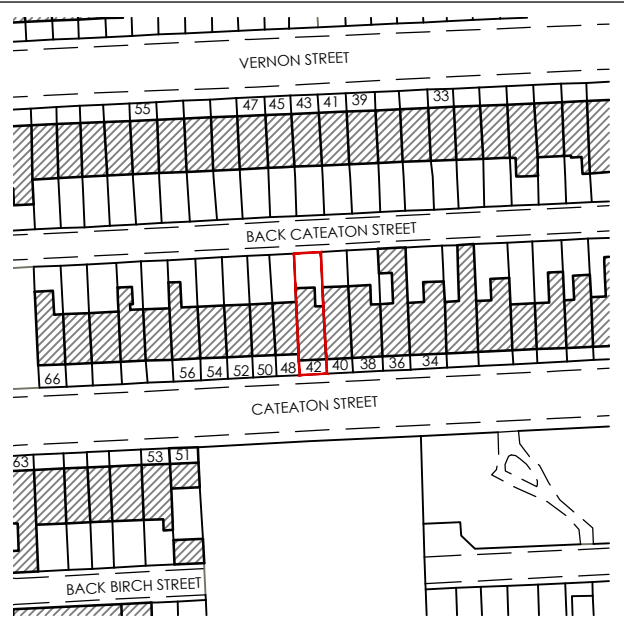

Site Location Plan
Scale: 1:1250



Key

Site Boundary

REV	Notes	Date	By

CRISP

architecture

Email: studio@crisparchitecture.co.uk

Chartered Institute of
Architectural Technologists
Chartered Practice

Project: 42 Cateaton Street, Bury Greater Manchester, BL9 5AW	
Drawing Title: Proposed Loft Plan	
Project No: 2237	File Identifier:2237_72_08
Drawing No: 72_08	Revision:
Drawn By: SMH	Checked By:SMH
Scale: 1:50 @ A3	Date: 30/09/2022
Purpose of Issue: FEASIBILITY	
Drawing Status: PLANNING	