


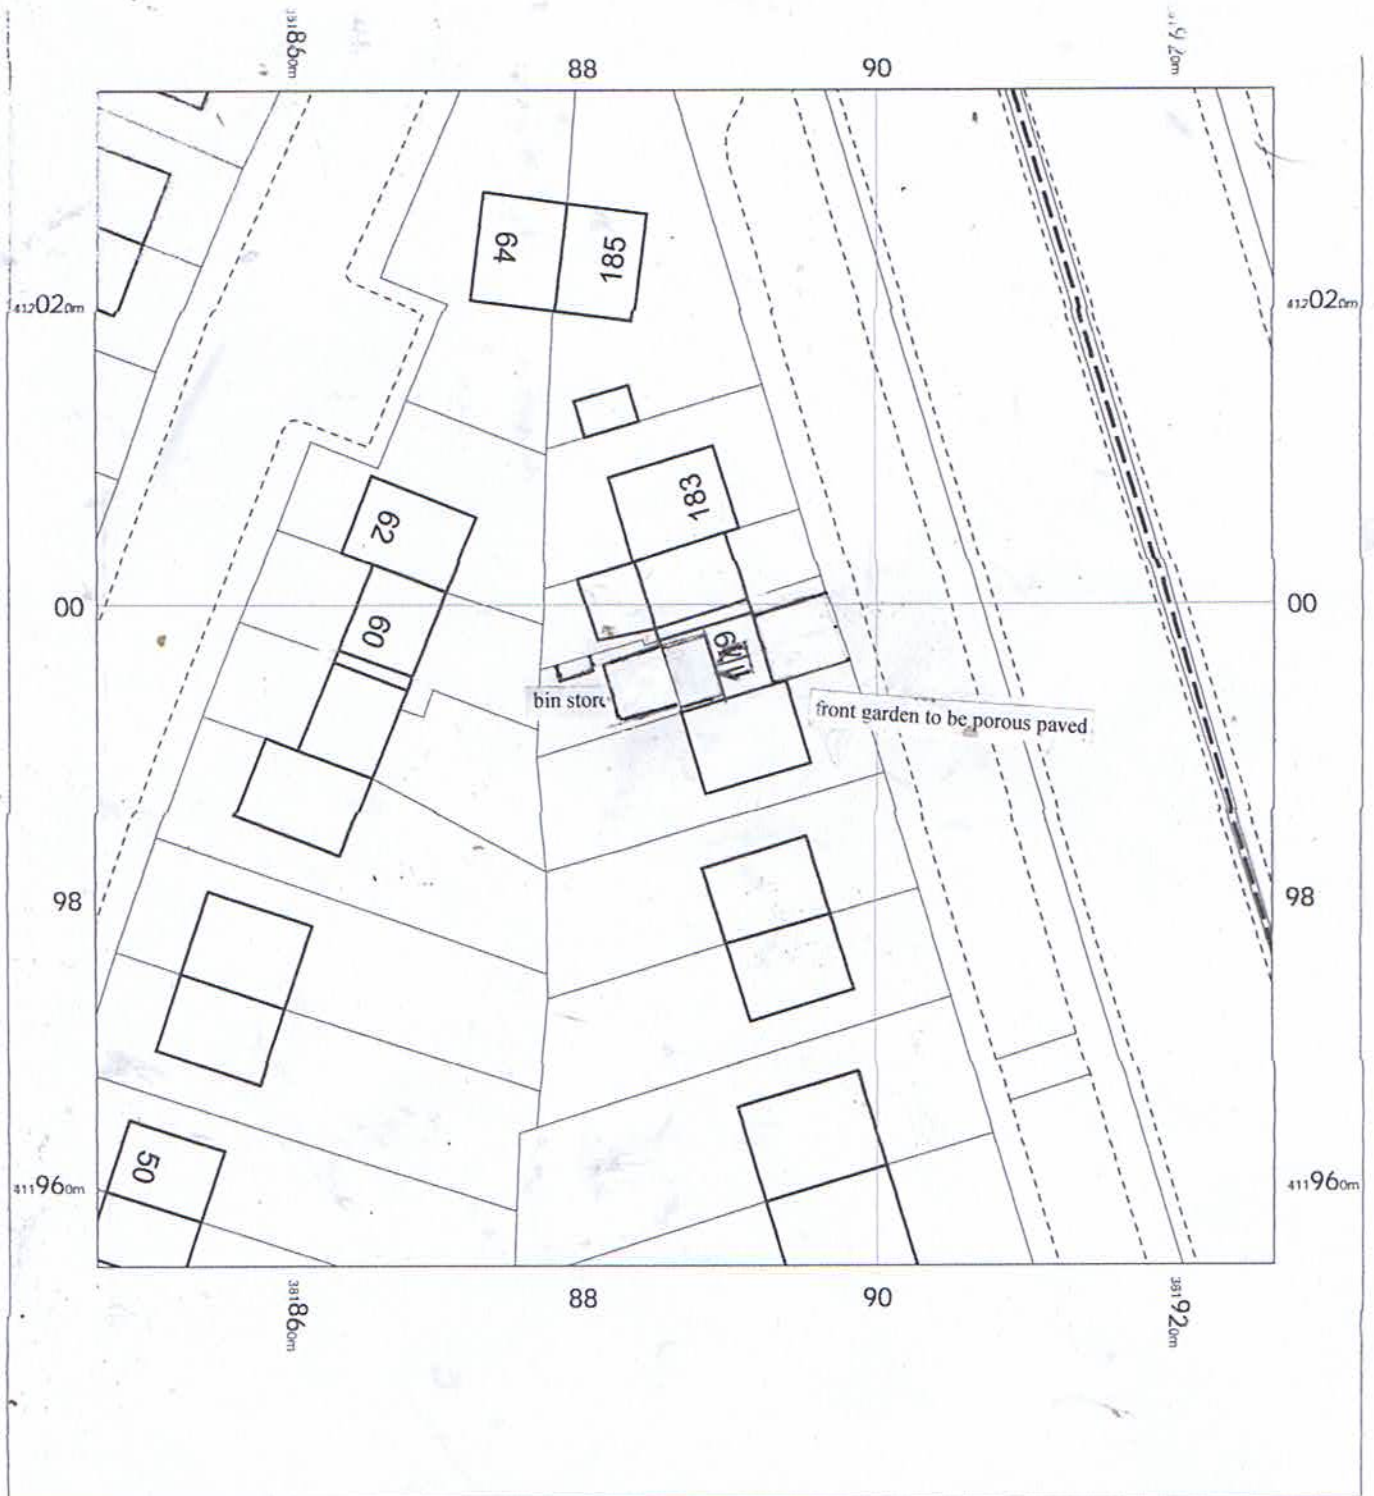

179 Ferngrove,
Bury,
BL9 6JN

OS MasterMap 1250/2500/10000 scale
Thursday, June 5, 2025, ID: MPMBW-01225991
www.blackwellmapping.co.uk

1:500 scale print at A4, Centre: 381887 E, 411995 N

©Crown Copyright Ordnance Survey, Licence no.
100041041

