


ITEM 1 SCALE 1:100 @ A3 (GRAHAM EYES)
3MM ALUMINIUM TRAY SIGN WITH 30MM UPSTAND & 100M RETURNS POWDER COATED RAL 9005 (SEMI GLOSS) FRET CUT LOGO BACKED IN LED
OPAL ACRYLIC C/W SELF ADHESIVE VINYLS APPLIED TO FACE

HEIGHT FROM GROUND LEVEL TO BOTTOM OF ADVERTISEMENT: 2720MM APPROX
SIGNAGE PROJECTION FROM BUILDING: 100MM
HEIGHT OF LOGO/TEXT: 600MM & 625MM
ILLUMINATION: YES
ILLUMIANTION METHOD: LED ILLUMINATION
ILLUMINATION VALUE: 300 cndI PER SQ.M

ITEM 1 SCALE 1:100 @ A3 (SPAR)
3MM ALUMINIUM TRAY SIGN WITH 30MM UPSTAND & 100M RETURNS POWDER COATED RAL 9003 (SEMI GLOSS) WITH FRET CUT LOGO SECTION BACKED IN LED OPAL
ACRYLIC TO BE INTERNALLY ILLUMINATED VIA LED'S C/W SELF ADHESIVE VINYLS APPLIED TO FACE C/W
DOWNWARD FACING LED ILLUMINATION TO ILLUMINATE ATM SECTION

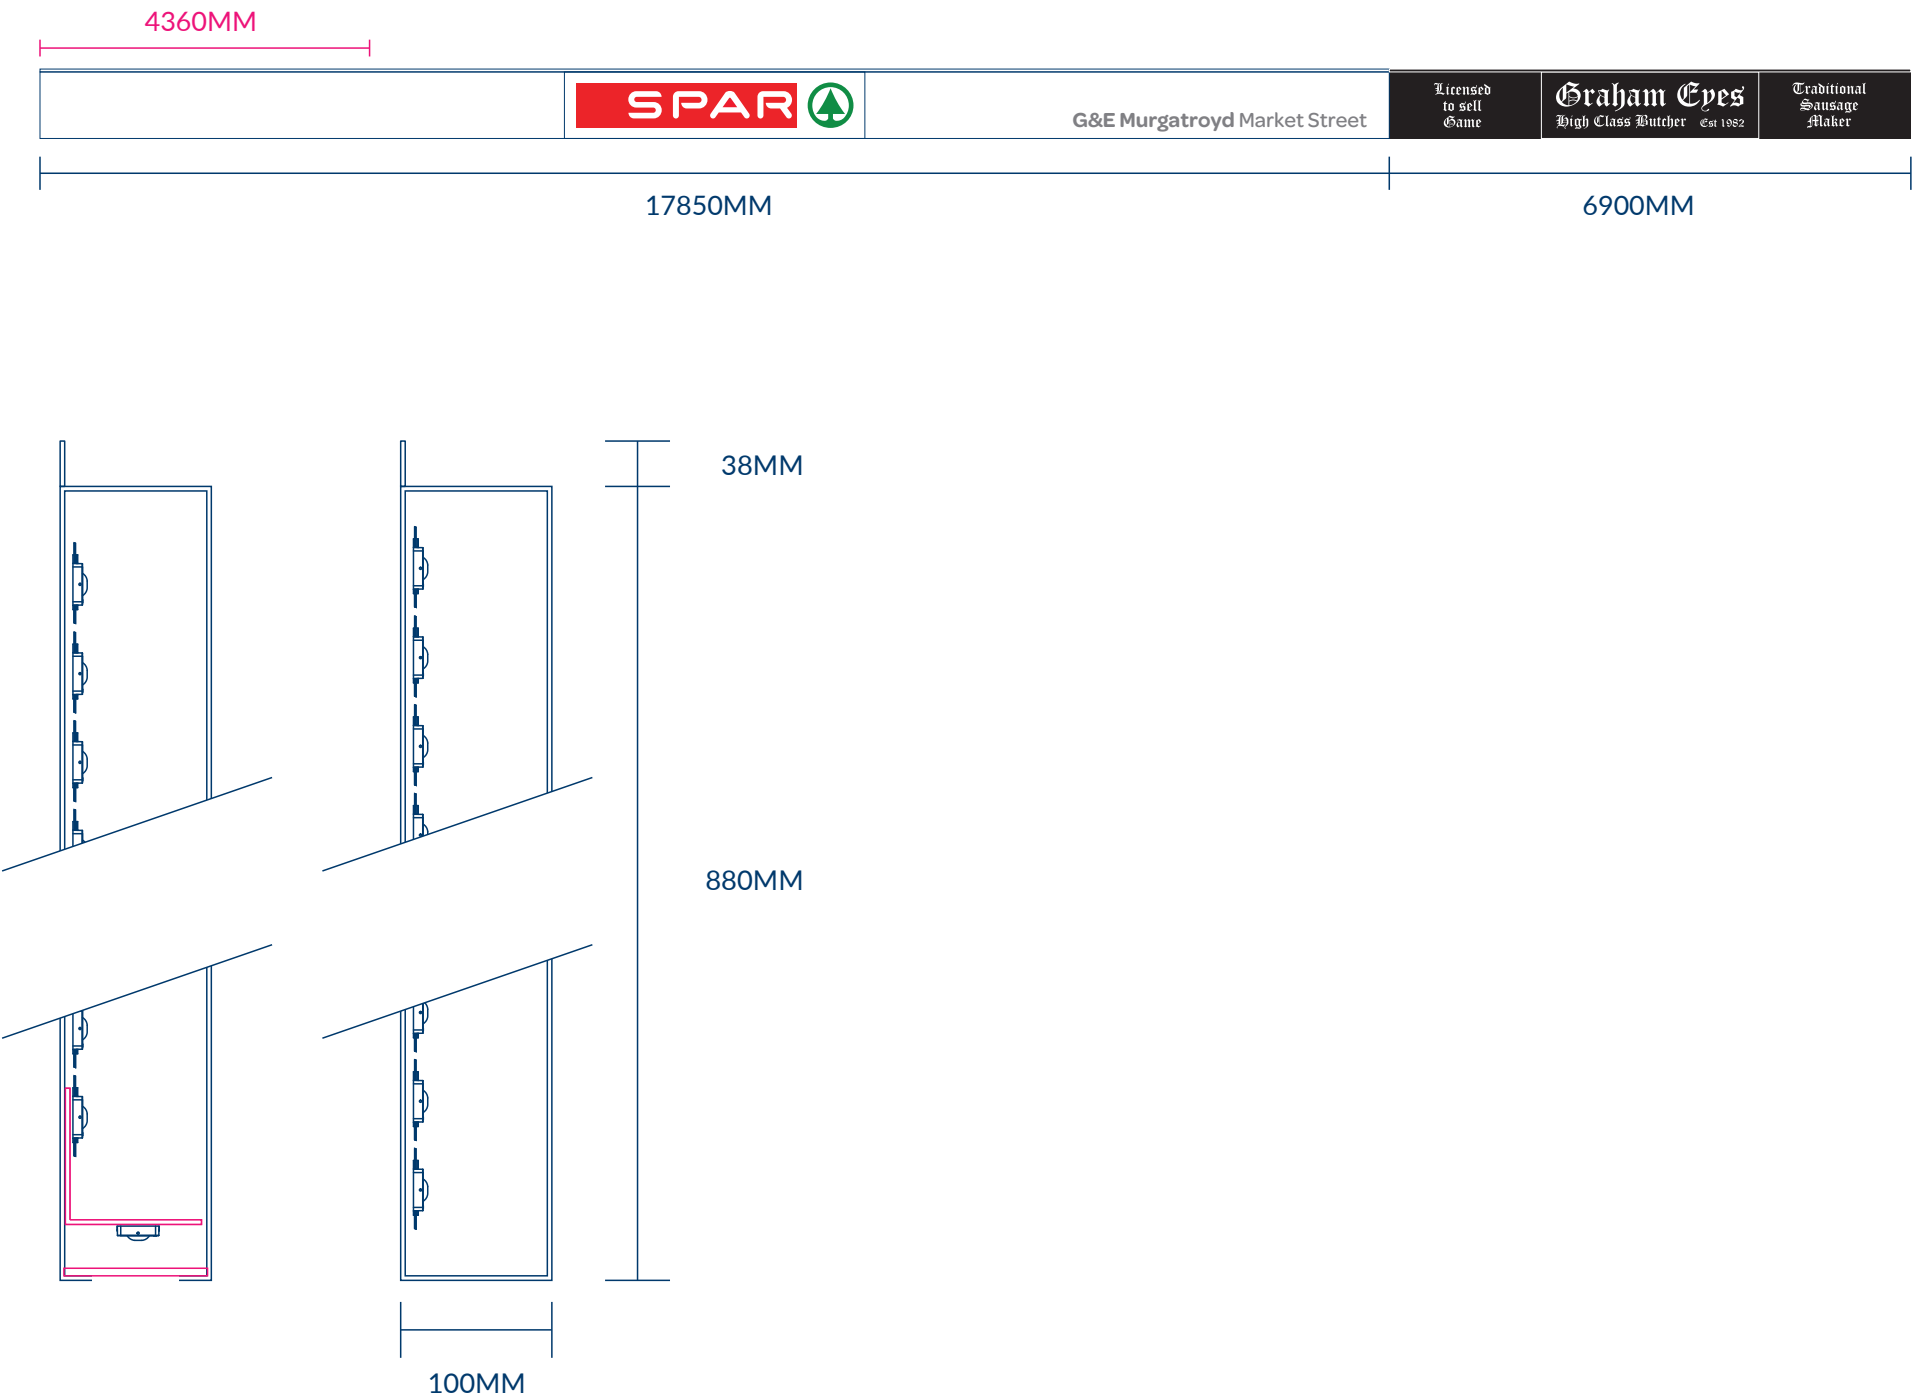

ITEM 2 SCALE 1:20 @ A3 (GRAHAM EYES)
3MM ALUMINIUM TRAY SIGN 60M RETURNS POWDER COATED RAL 9005 (SEMI GLOSS) FRET CUT LOGO TO BE BACK ILLUMINATED
C/W SELF ADHESIVE VINYLS APPLIED TO FACE

HEIGHT FROM GROUND LEVEL TO BOTTOM OF ADVERTISEMENT: 2900MM APPROX
SIGNAGE PROJECTION FROM BUILDING: 60MM
HEIGHT OF LOGO/TEXT: 500MM & 420MM
ILLUMINATION: YES
ILLUMIANTION METHOD: LED ILLUMINATION
ILLUMINATION VALUE: 300 cndI PER SQ.M

ITEM 2 SCALE 1:20 @ A3 (SPAR)
2.5MM ALUMINIUM TRAY SIGN WITH 60M RETURNS POWDER COATED RAL 9003 (SEMI GLOSS) WITH FRET CUT LOGO SECTION BACKED IN 5MM OPAL ACRYLIC
TO BE INTERNALLY ILLUMINATED VIA LED'S C/W SELF ADHESIVE VINYLS APPLIED TO FACE

