


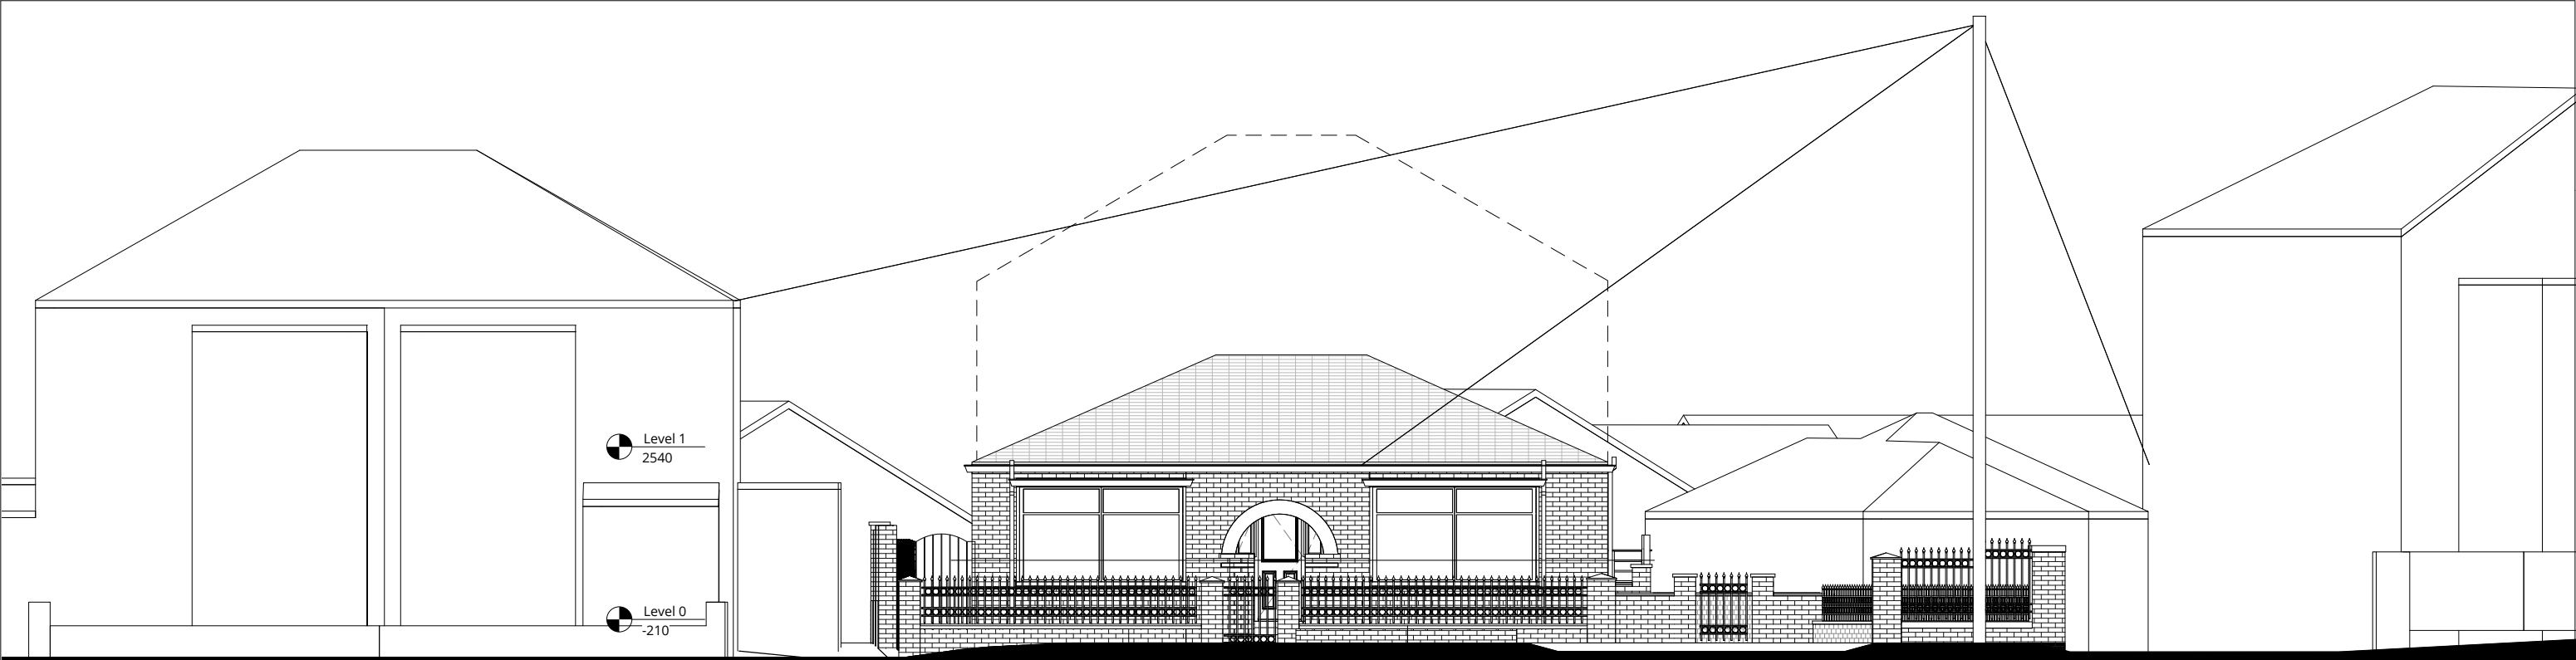

1 Boundary Treatment - Existing



2 Boundary Treatment - Proposed

- KEY**
- 1 Existing Boundary Treatment
 - 2 Proposed Boundary Materials



RALA SHALL HAVE NO RESPONSIBILITY FOR ANY USE MADE OF THIS DOCUMENT OTHER THAN FOR THAT WHICH IT WAS PREPARED AND ISSUED. ALL DIMENSIONS SHOULD BE CHECKED ON SITE. DO NOT SCALE FROM THIS DRAWING	P00 Planning Issue			RB	RB	11/11/21	CLIENT	11 Hackford Close, Brandlesholme, Bury, Greater Manchester, BL8 1XP United Kingdom T +44 [0]7564 361 972		PROJECT TITLE 491 Bolton Road West				
										ROP JOB NUMBER P0009		ISO 27001 CLASSIFICATION Planning		
										DRAWING TITLE Streetscene - Existing & Proposed Boundary Treatment		SCALE @ A3 1 : 100		
ANY DRAWING ERRORS OR DIVERGENCIES SHOULD BE BROUGHT TO THE ATTENTION OF RALA AT THE ADDRESS SHOWN BELOW.							DRAWING No. BRW-RALA-ZZ-XX-DR-A-(PL)-0012	REVISION P00						
DRAWINGS SHALL BE READ IN CONJUNCTION WITH THE FOLLOWING BEFORE WORK COMMENCES: • THE CDM DESIGN ISSUES REGISTER • THE RALA RISK SERIES OF DRAWINGS • THE PROJECT CDM RISK REGISTER														
NOTES														
REVISION			DESCRIPTION			DRAWN			CHECKED			DATE		