

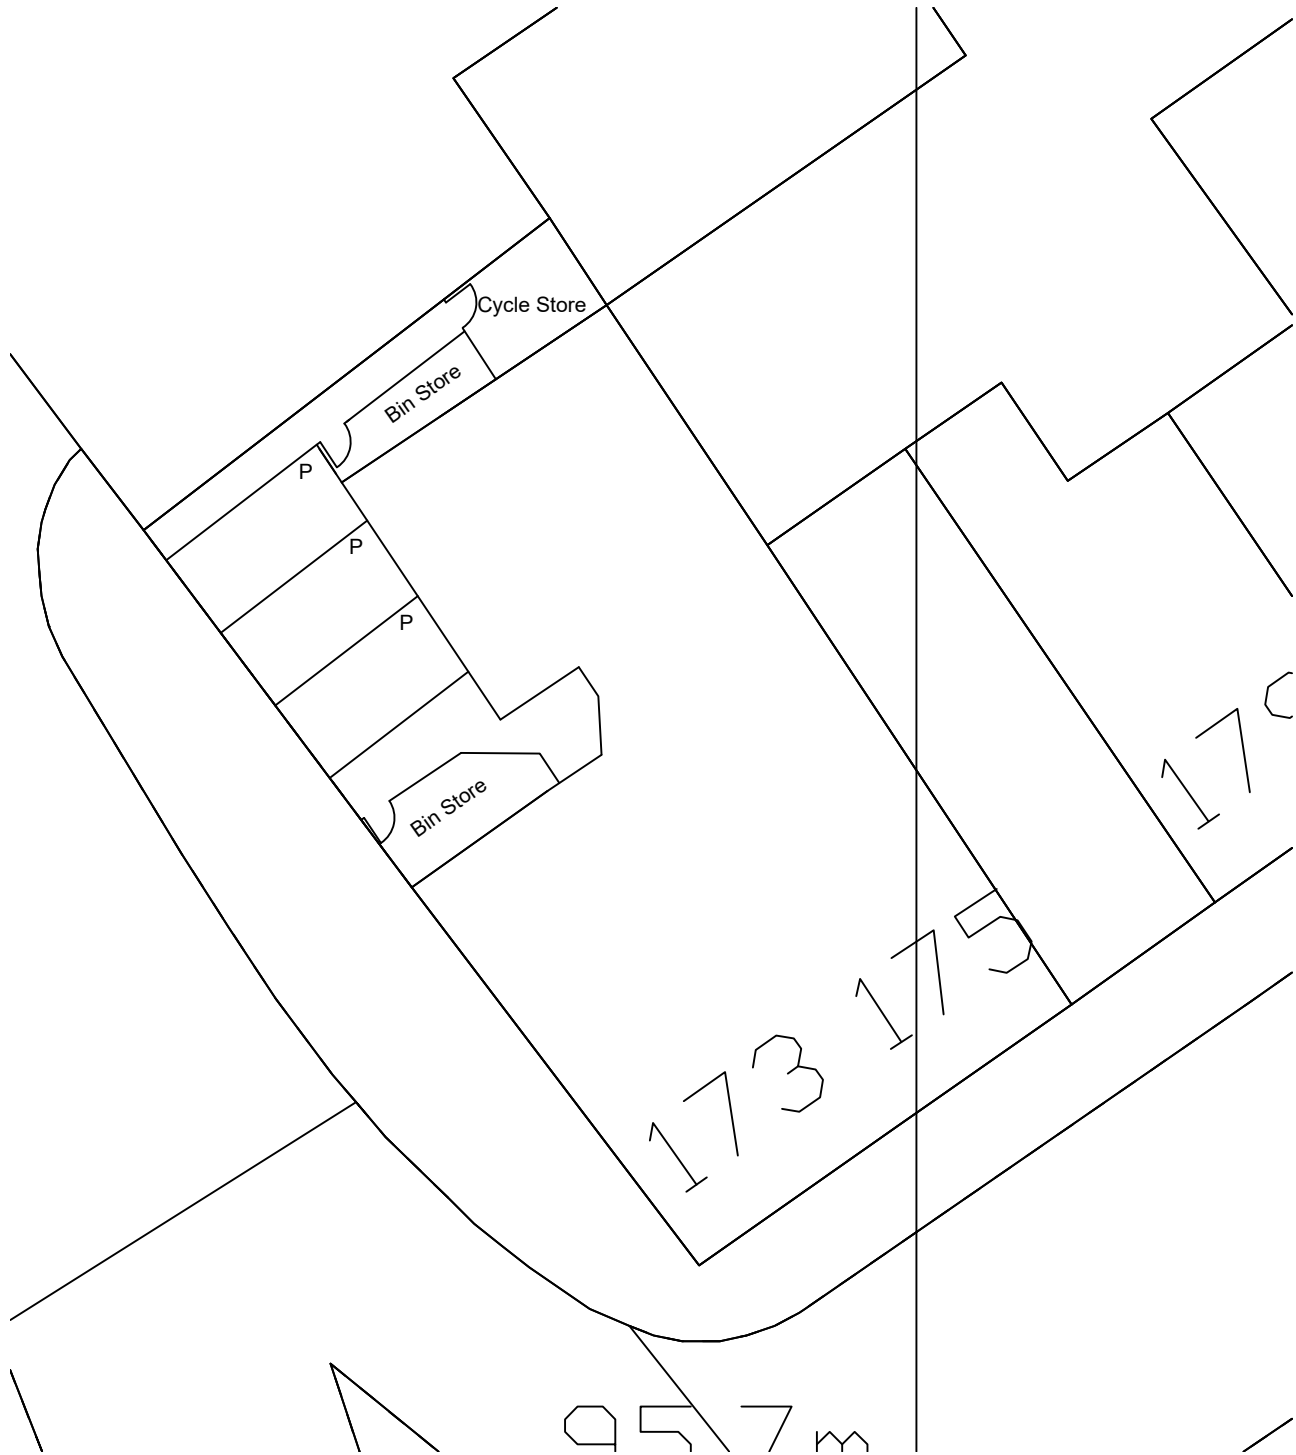


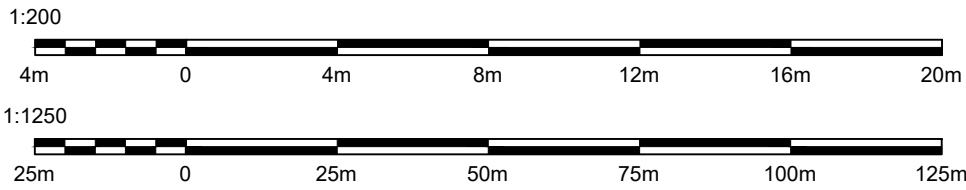

Block plan 1:200
(North Up)

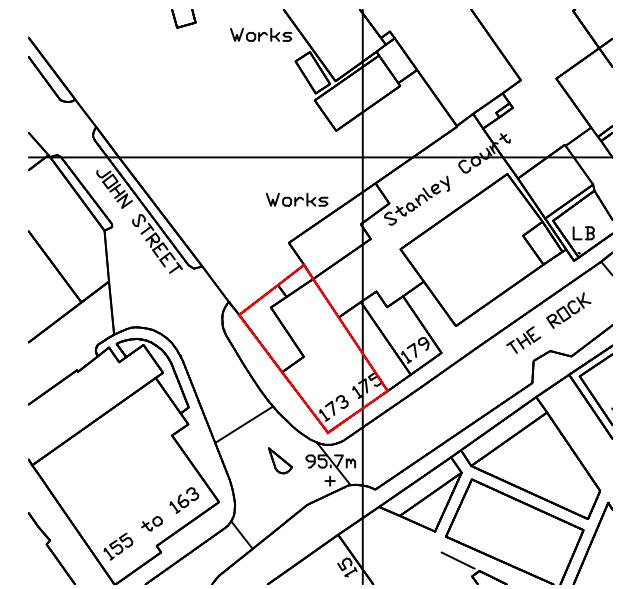

Location Plan 1:1250
(North Up)

rev	Revision details	Date
This drawing is not authorised unless signed as checked & approved		
Address 173 - 175 The Rock, Bury		
Job Title Variation of Condition No. 2 of Planning Approval Ref: 65163		
Drawing title Location and Block Plan		
Chkd	Appvd	date
		Oct 19
scale		drawn
1:200&1:1250@A1		
DRAWING No		rev
191005/01/03		*