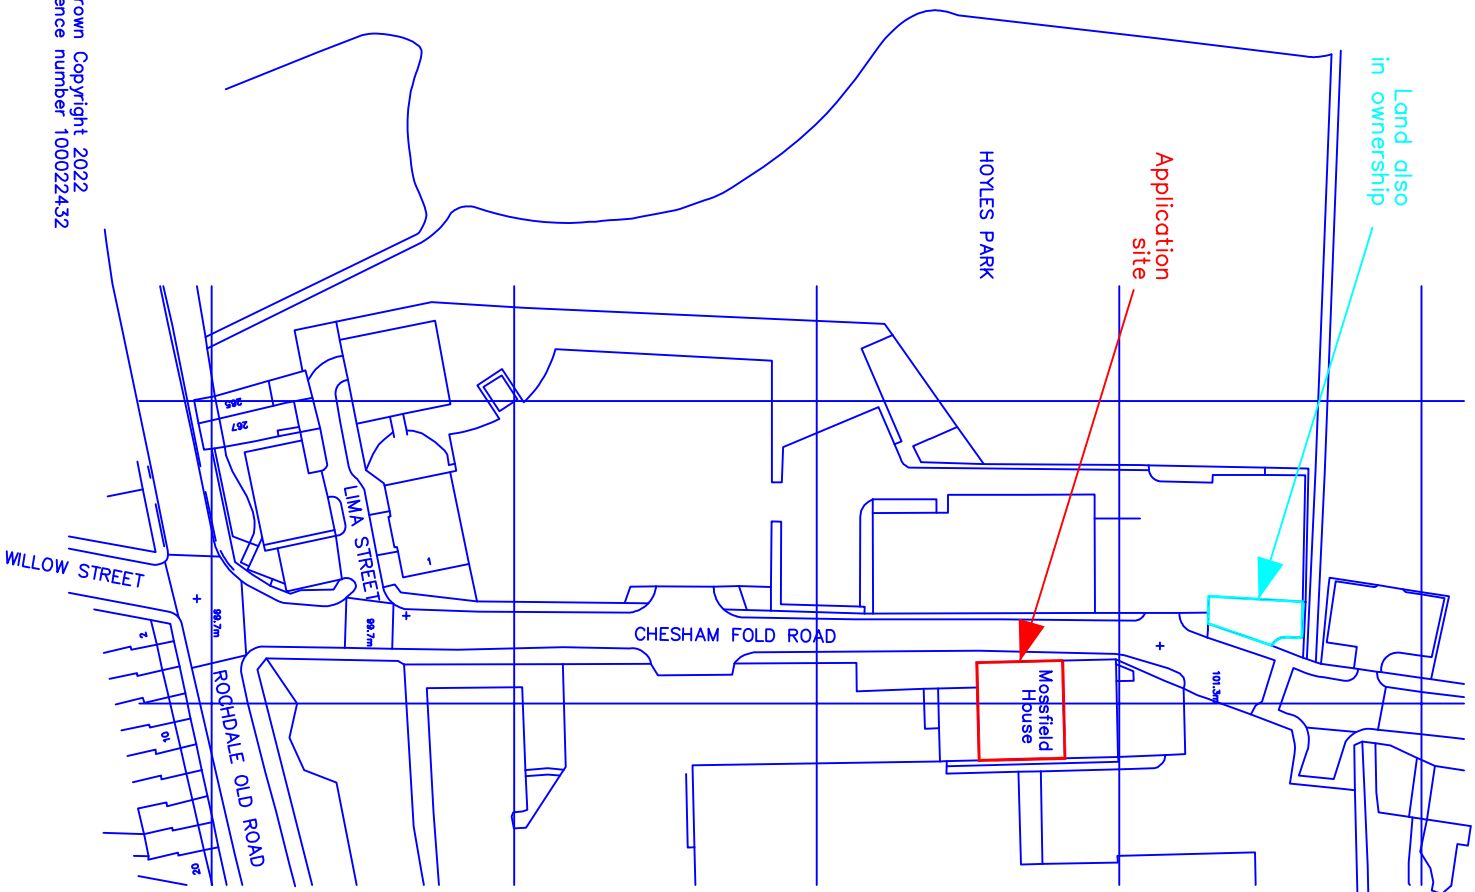


0 20 40 60 m

Unit 2
Mossfield House
Bury
BL9 6JZ

scale 1:1250@A4
July 2022

MX1-00

Location Plan

PPY design Ltd